


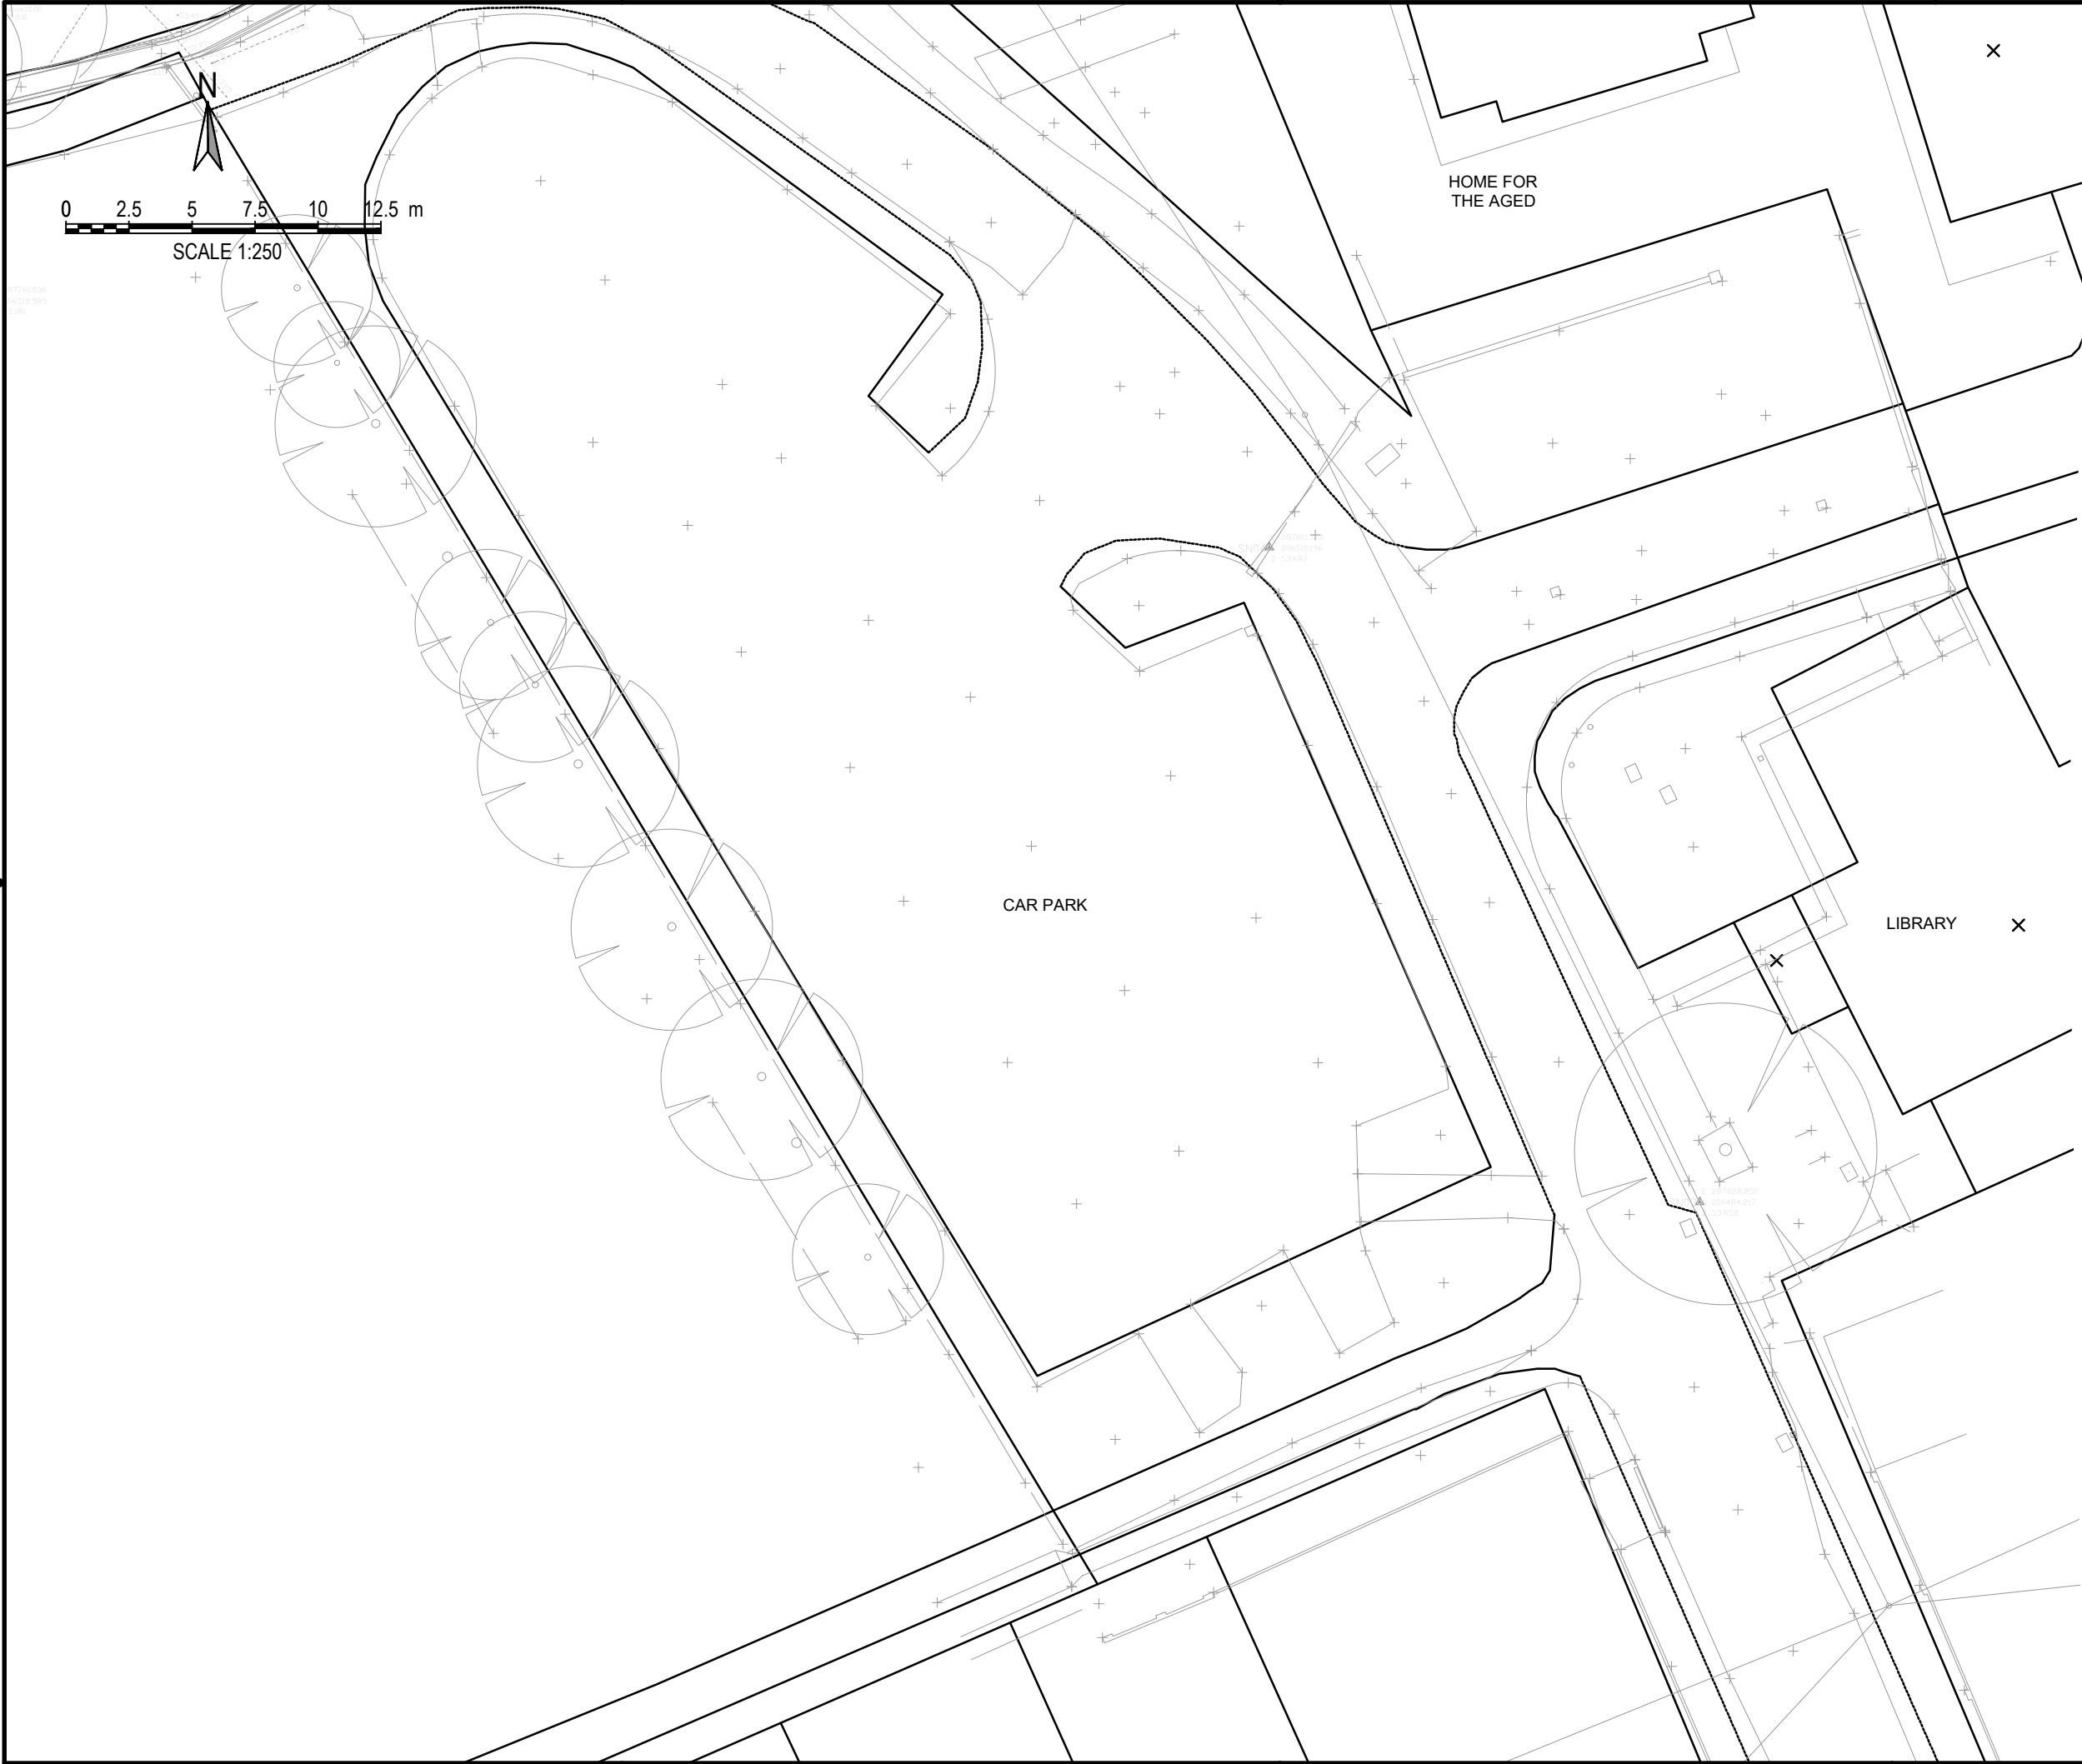

- NOTES:
1. ALL DIMENSIONS ARE IN MILLIMETRES UNLESS NOTED OTHERWISE.
 2. ALL LEVELS ARE SHOWN IN METRES UNLESS NOTED OTHERWISE.
 3. DO NOT SCALE FROM THE DRAWING. USE FIGURED DIMENSIONS ONLY.
 4. ANY DISCREPANCIES TO BE REPORTED IMMEDIATELY TO THE ENGINEER.
 5. THIS DRAWING TO BE READ IN CONJUNCTION WITH ALL RELEVANT ARCHITECTS, ENGINEERS, SUBCONTRACTORS AND SPECIALISTS DRAWINGS AND SPECIFICATIONS.
 6. EXISTING SERVICES HAVE NOT BEEN SHOWN BUT ARE PRESENT - THE CONTRACTOR IS TO LIAISE WITH ALL STATUTORY AUTHORITIES PRIOR TO THE COMMENCEMENT OF ANY WORKS.

01	SU	RGp	LR	28.07.23	ISSUED FOR APPROVAL	
rev.	drawn	chkd.	apprvd.	date	description	
Client						
MANNING CONSTRUCTION PENCOED						
Project						
RESIDENTIAL DEVELOPMENT GLYNNEATH, NEATH PORT TALBOT						
Title						
EXISTING CAR PARK LAYOUT PLAN						
 Vale Consultancy CONSULTING CIVIL & STRUCTURAL ENGINEERS 29 Bocam Park, Old Field Road, Pencoed, Bridgend CF35 5LJ. Phone: 01656 863794 Email: enquiries@vale-consultancy.co.uk						
date		drawn		checked		approved
28.07.23		RGP		LT	28.07.23	SH 28.07.23
scale @ A3 1:250				project no. 10741		
status	drg. no.					rev.
A	10741_C712					01