


Superseded

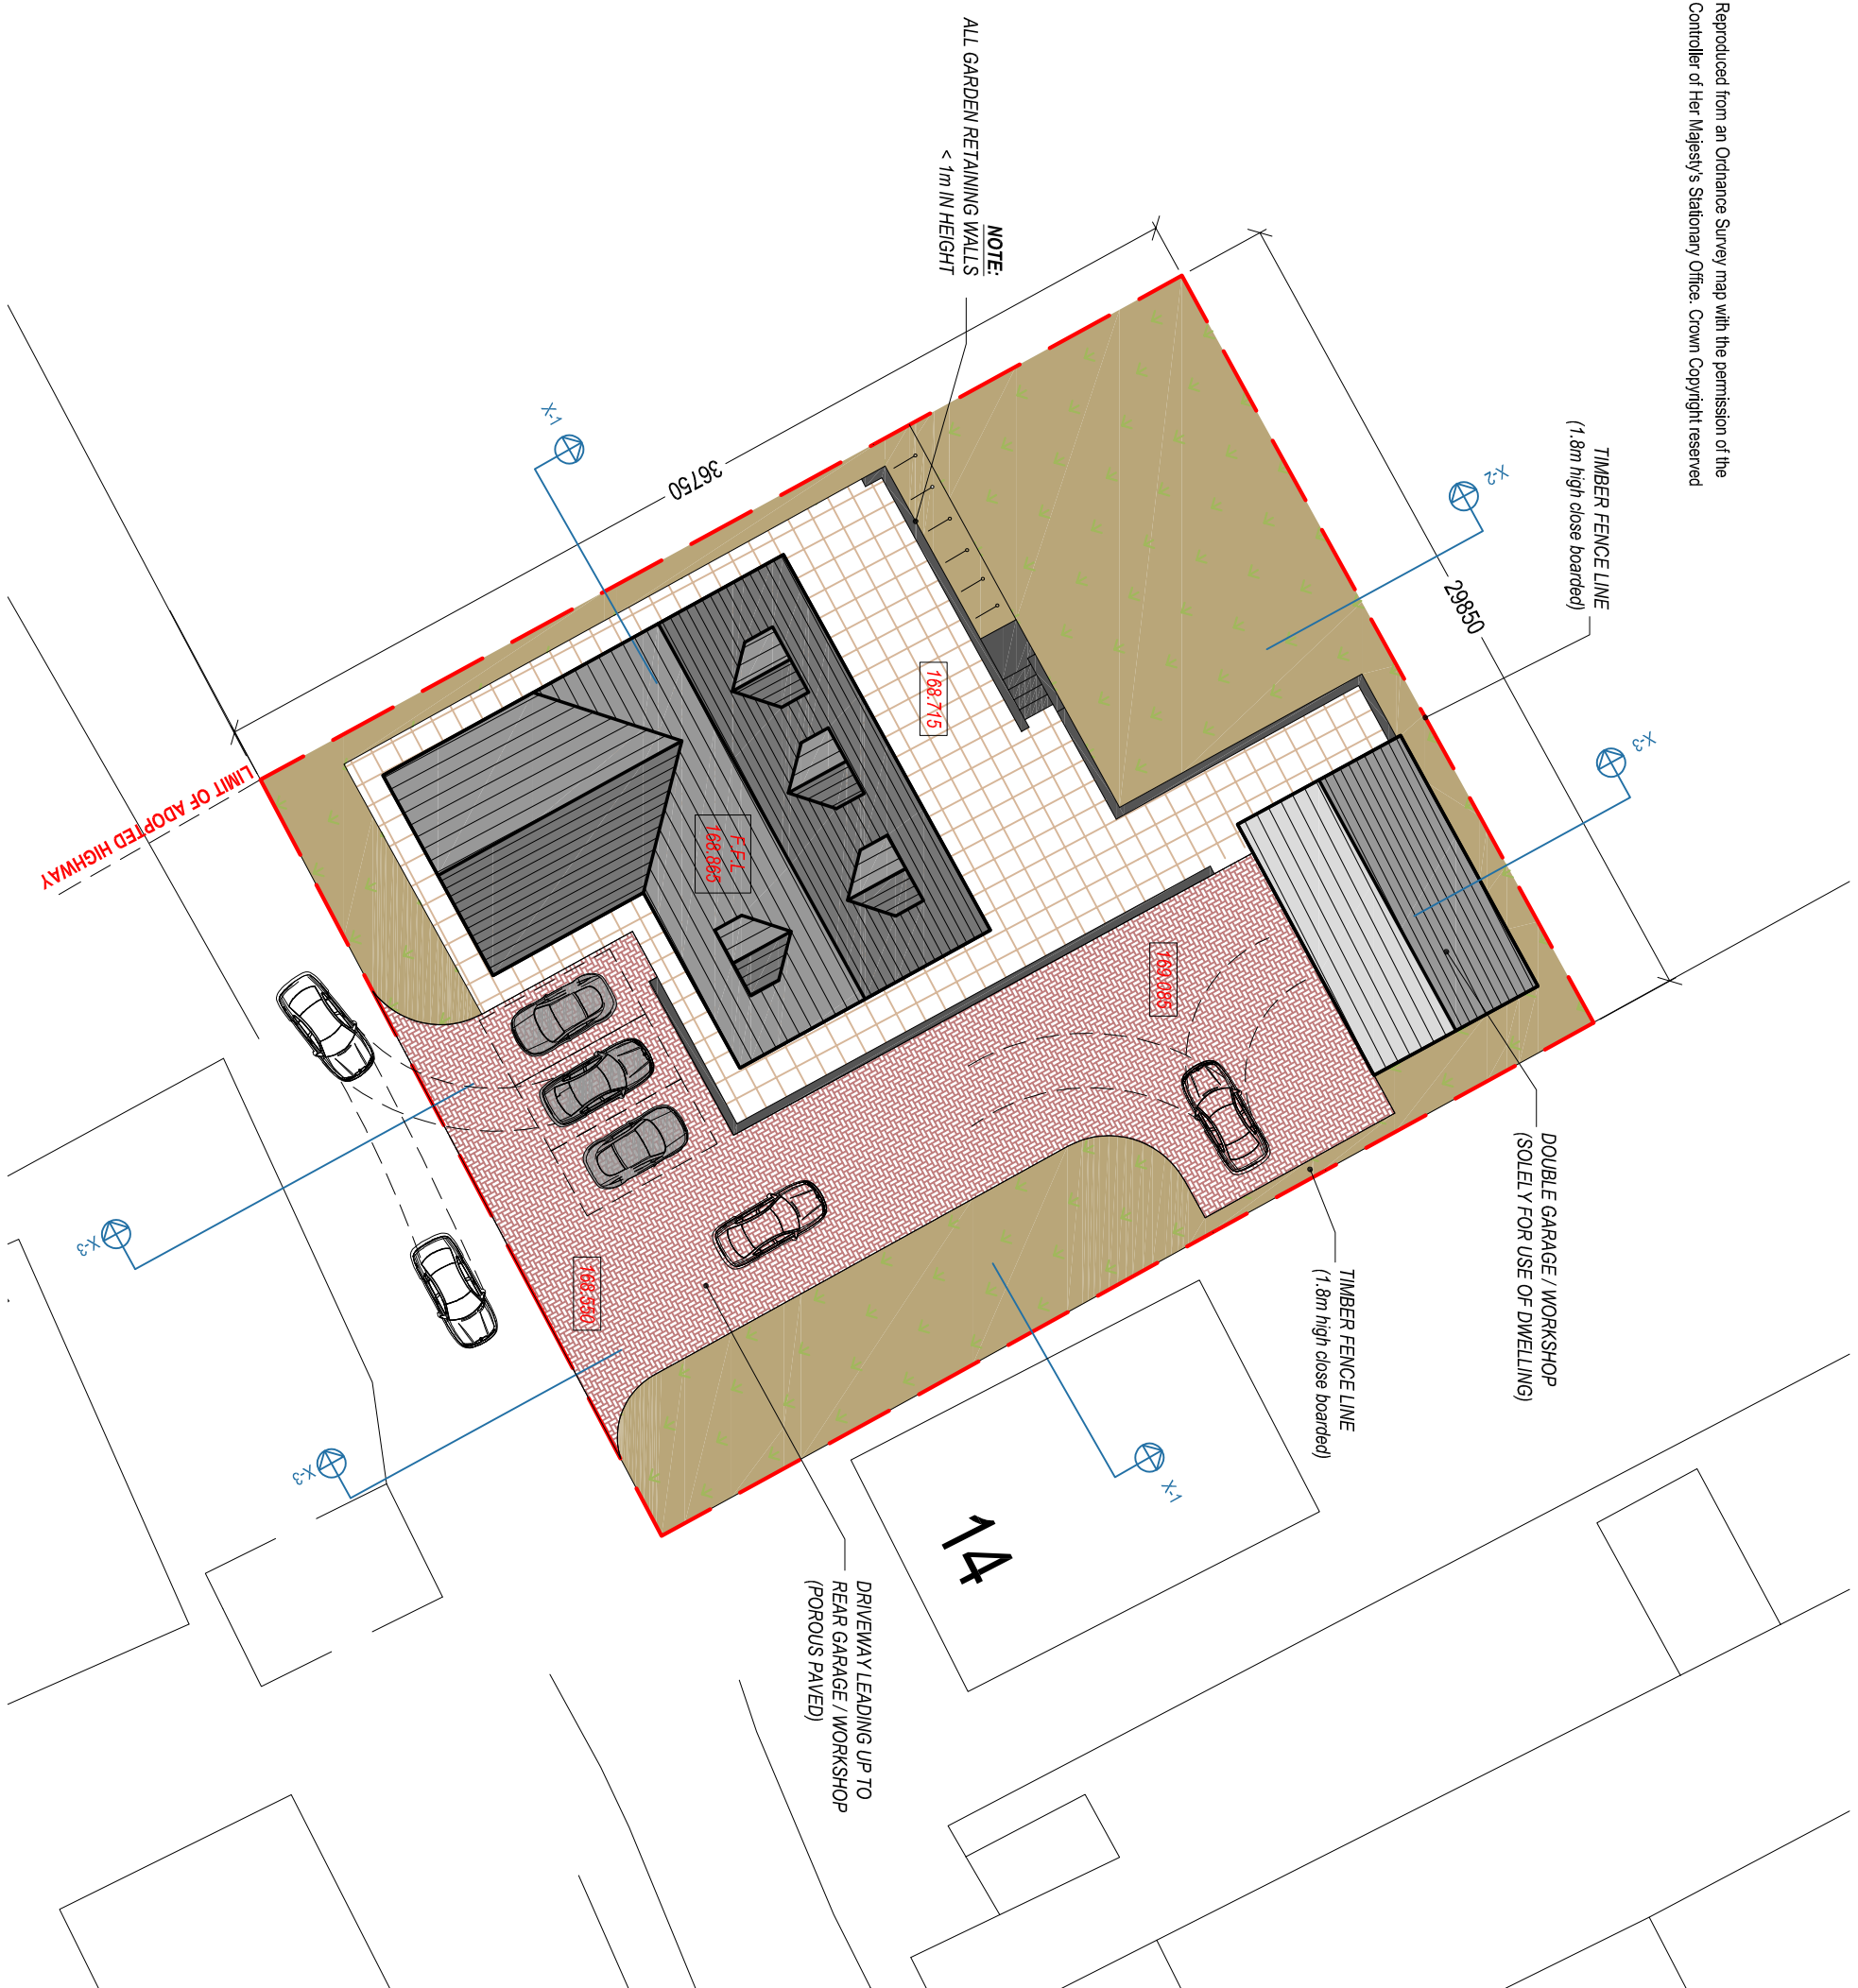

Reproduced from an Ordnance Survey map with the permission of the Controller of Her Majesty's Stationary Office. Crown Copyright reserved

[illegible]

Cwm Planning & Design Ltd
(Civil, Structural & Architectural)