


Superseded



BLOCK PLAN 1:500

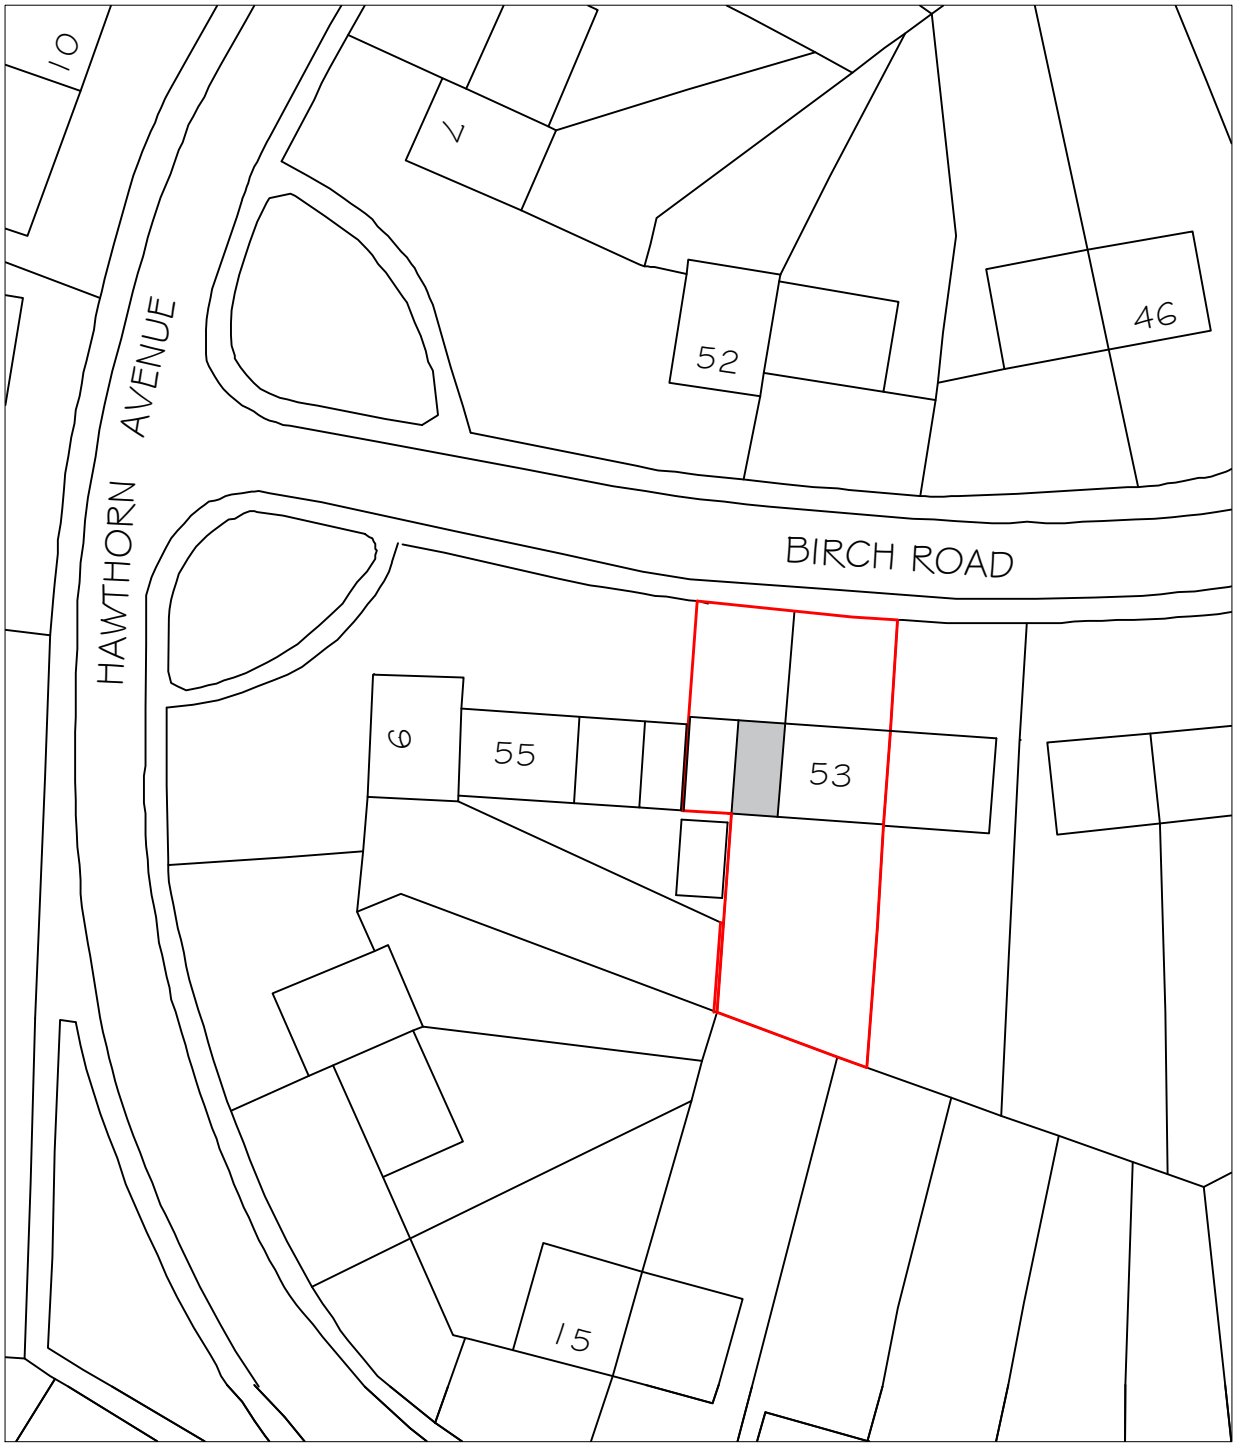

LOCATION PLAN 1:1250

Proposed side extension 53 Birch Road Baglan, Port Talbot	
LOCATION PLAN AND BLOCK PLAN	
drawing No 53BR - 01	
date Oct 2023	scale NOTED