




NO.	NOTES
1	All dimensions in millimetres unless otherwise stated.
2	Do not scale off drawing. All dimensions to be checked on site by contractor.
3	Drawings to be used for purposes of Planning Application only.
4	These are not Construction Drawings.
5	The contractor is to set out, check and co-ordinate all dimensions on site during the course of works.

APPROX. BOUNDARY

THIS DRAWING IS FOR COSTING PURPOSES ONLY
AND NOT FOR CONSTRUCTION UNTIL APPROVED.

EXTENT OF EXISTING BUILDING

APPROX. BOUNDARY

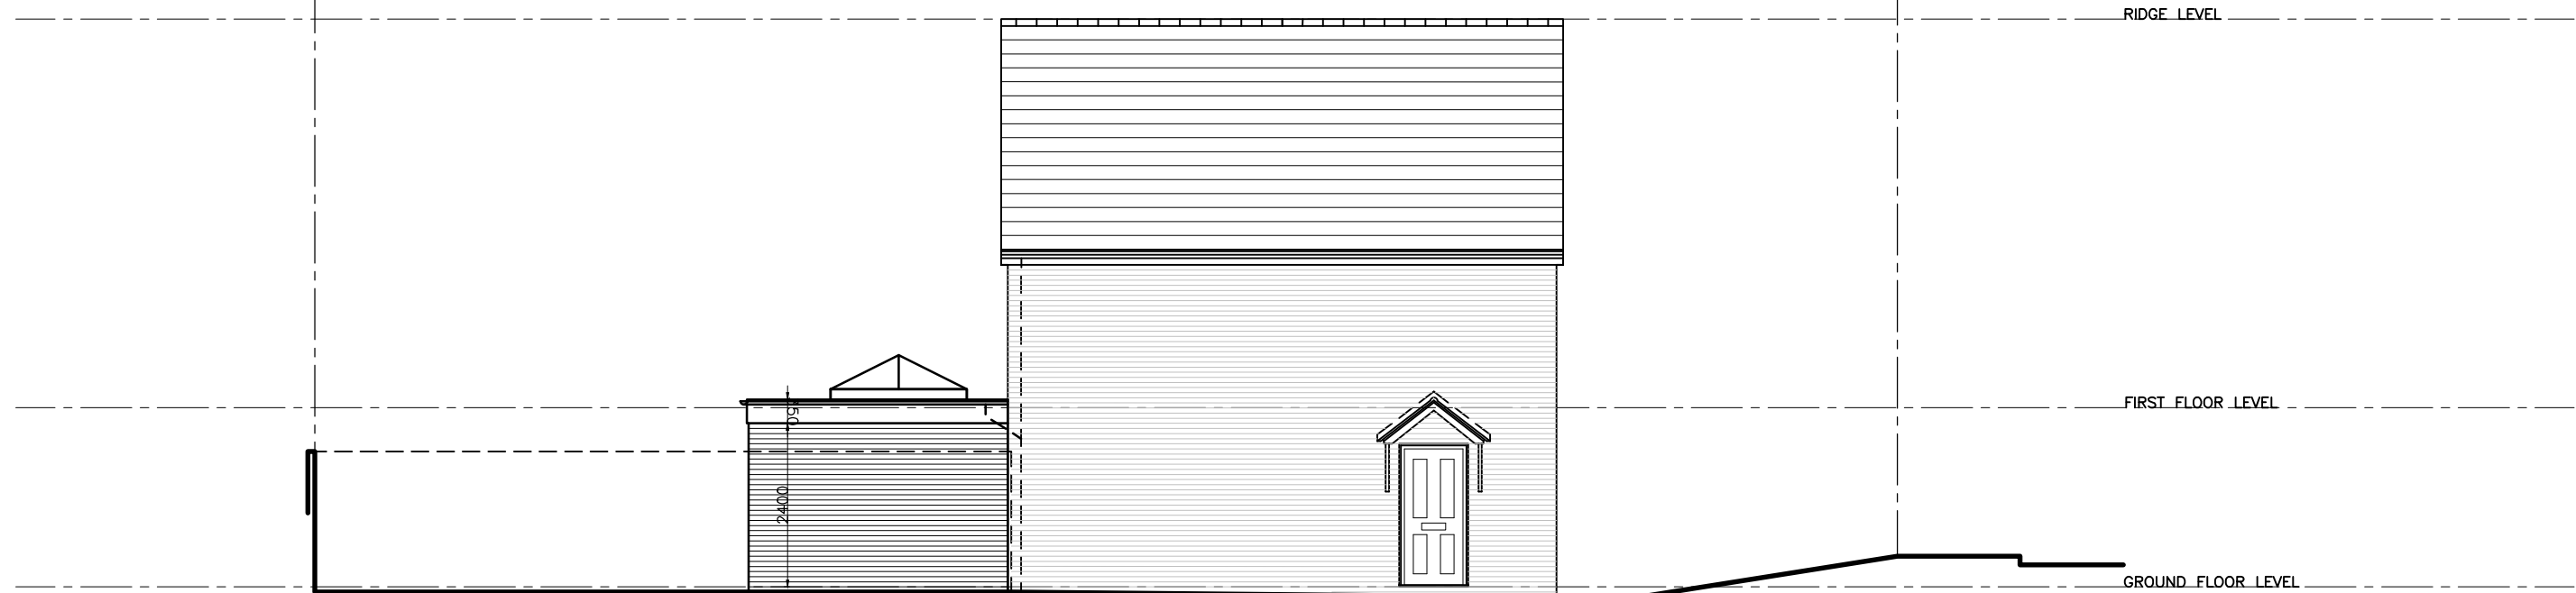

PROPOSED

RIDGE LEVEL

FIRST FLOOR LEVEL

GROUND FLOOR LEVEL

(A S P R O P O S E D)

DRAWING NUMBER; 2395; AL(4-)02.

E l e v a t i o n 2

F A C I N G N O R T H



REVISIONS :
A. 03/11/23 COMPLETED.
RNU

SHEET TITLE:
AS SHOWN.

PROJECT DESCRIPTION:
PROPOSED SINGLE STOREY REAR EXTENSION
AT 28 MILL RACE, NEATH, WALES, SA10 7FL.
FOR MR MARK WINSTON.



DATE:

NOV. 23.

SCALE:

AS SHOWN

SHEET:

A-3