


NO.	NOTES
1	All dimensions in millimetres unless otherwise stated.
2	Do not scale off drawing. All dimensions to be checked on site by contractor.
3	Drawings to be used for purposes of Planning Application only.
4	These are not Construction Drawings.
5	The contractor is to set out, check and co-ordinate all dimensions on site during the course of works.

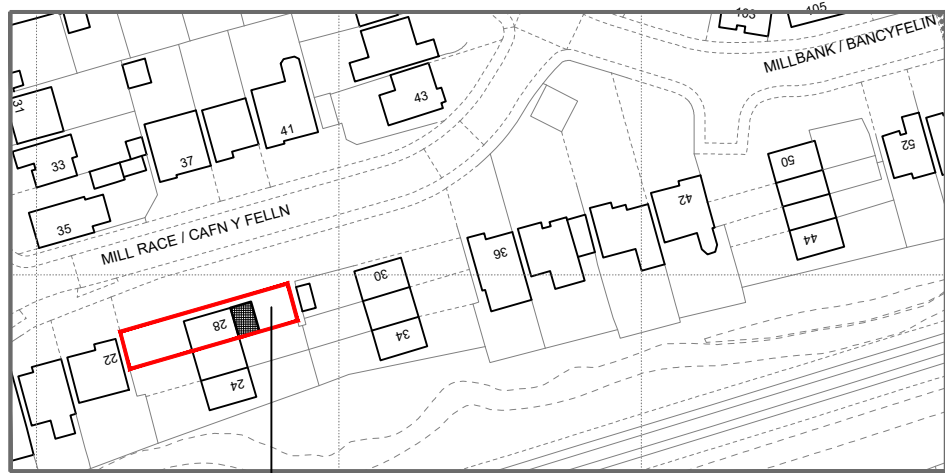


BLOCK PLAN – SCALE 1:500



SITE BOUNDARY SHOWN IN RED.
183.78M2.
PROPOSED SHOWN HATCHED.



LOCATION PLAN – SCALE 1:1250

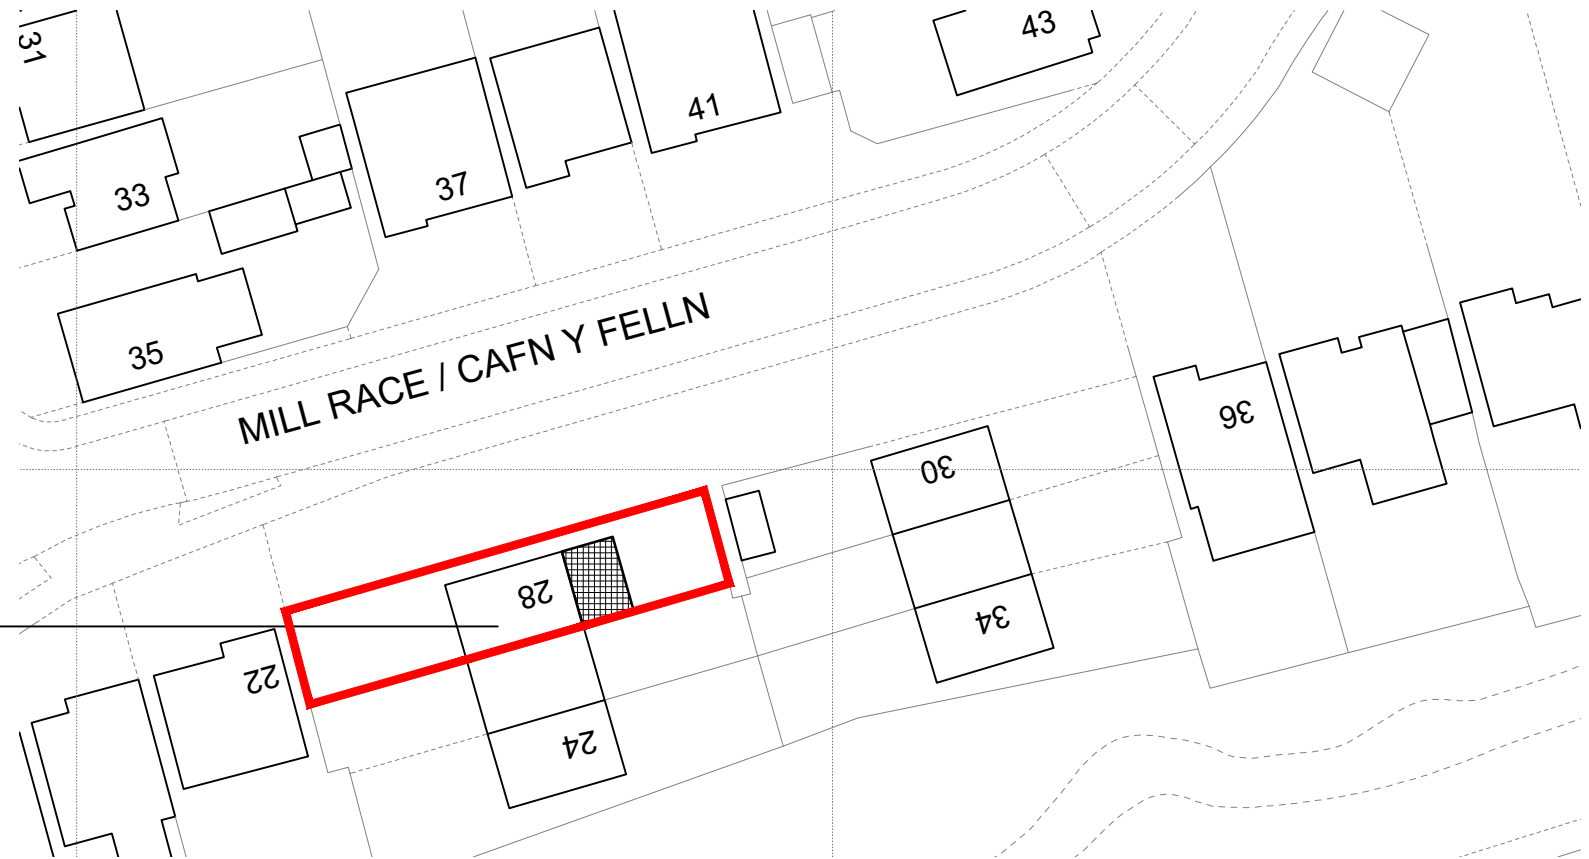

DRAWING NUMBER; 2395; AL(00)01.



REVISIONS :	REVISED BY :	DATE :
A. 03/11/23	COMPLETED.	

SHEET TITLE:	AS SHOWN.
--------------	-----------

PROJECT DESCRIPTION:
PROPOSED SINGLE STOREY REAR EXTENSION
AT 28 MILL RACE, NEATH, WALES, SA10 7FL.
FOR MR MARK WINSTON.



DATE:	NOV. 23.
SCALE:	AS SHOWN
SHEET:	A-3