




NO.	NOTES
1	All dimensions in millimetres unless otherwise stated.
2	Do not scale off drawing. All dimensions to be checked on site by contractor.
3	Drawings to be used for purposes of Planning Application only.
4	These are not Construction Drawings.
5	The contractor is to set out, check and co-ordinate all dimensions on site during the course of works.

(A S E X I S T I N G)

G r o u n d F l o o r / S i t e P l a n

DRAWING NUMBER; 2395; AL(01)01.

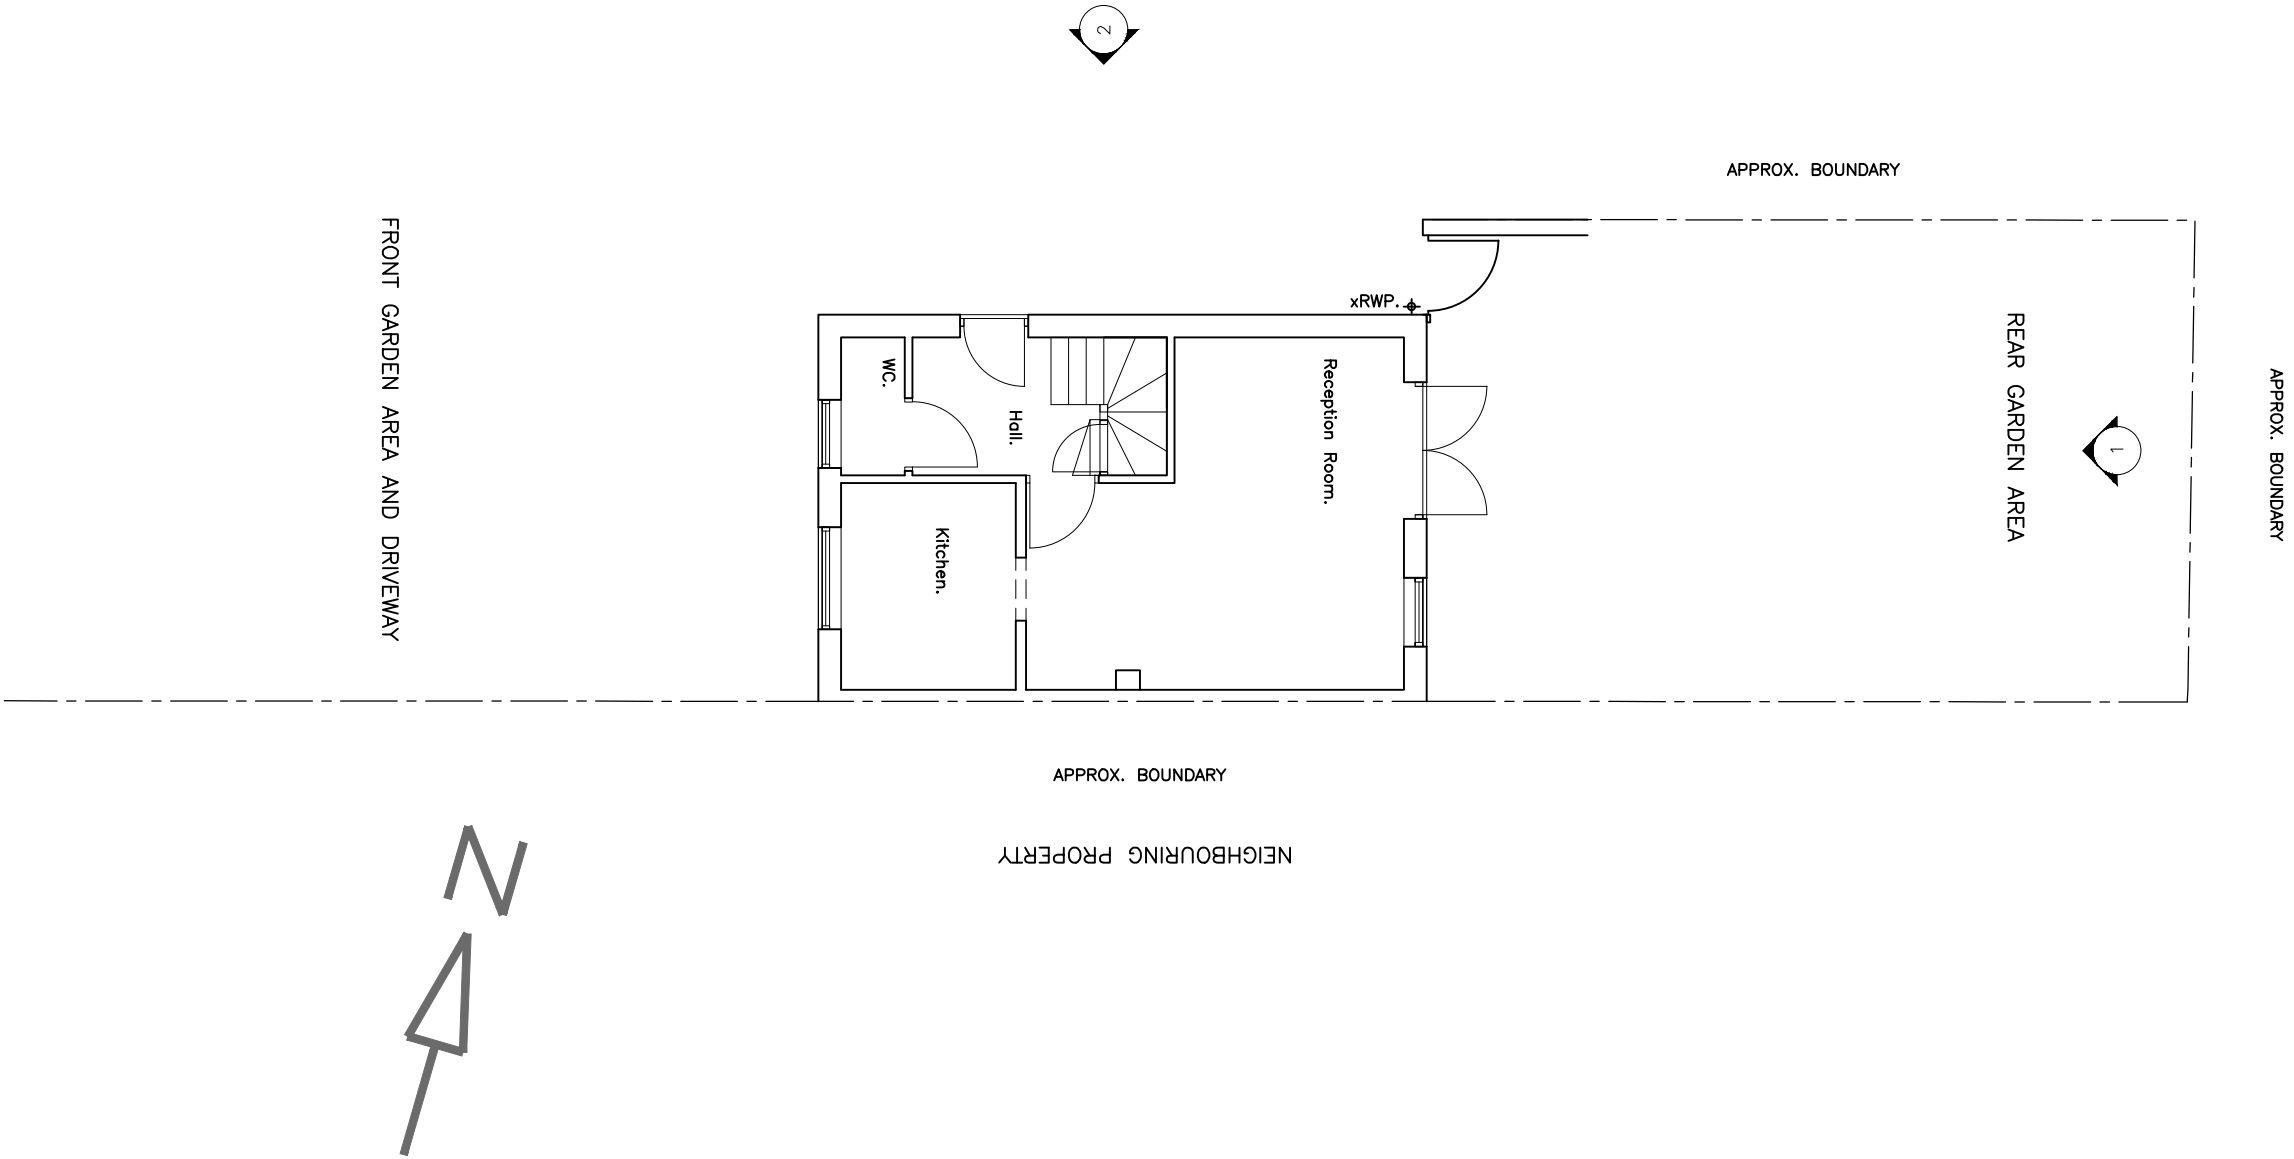

REVISIONS :
A. 03/11/23 COMPLETED.
KNJ

SHEET TITLE:
AS SHOWN.

PROJECT DESCRIPTION:
PROPOSED SINGLE STOREY REAR EXTENSION
AT 28 MILL RACE, NEATH, WALES, SA10 7FL.
FOR MR MARK WINSTON.



DATE:
NOV. 23.
SCALE:
AS SHOWN
SHEET:
A-3