




NO.	NOTES
1	All dimensions in millimetres unless otherwise stated.
2	Do not scale off drawing. All dimensions to be checked on site by contractor.
3	Drawings to be used for purposes of Planning Application only.
4	These are not Construction Drawings.
5	The contractor is to set out, check and co-ordinate all dimensions on site during the course of works.

THIS DRAWING IS FOR COSTING PURPOSES ONLY
AND NOT FOR CONSTRUCTION UNTIL APPROVED.



EXTENT OF EXISTING BUILDING

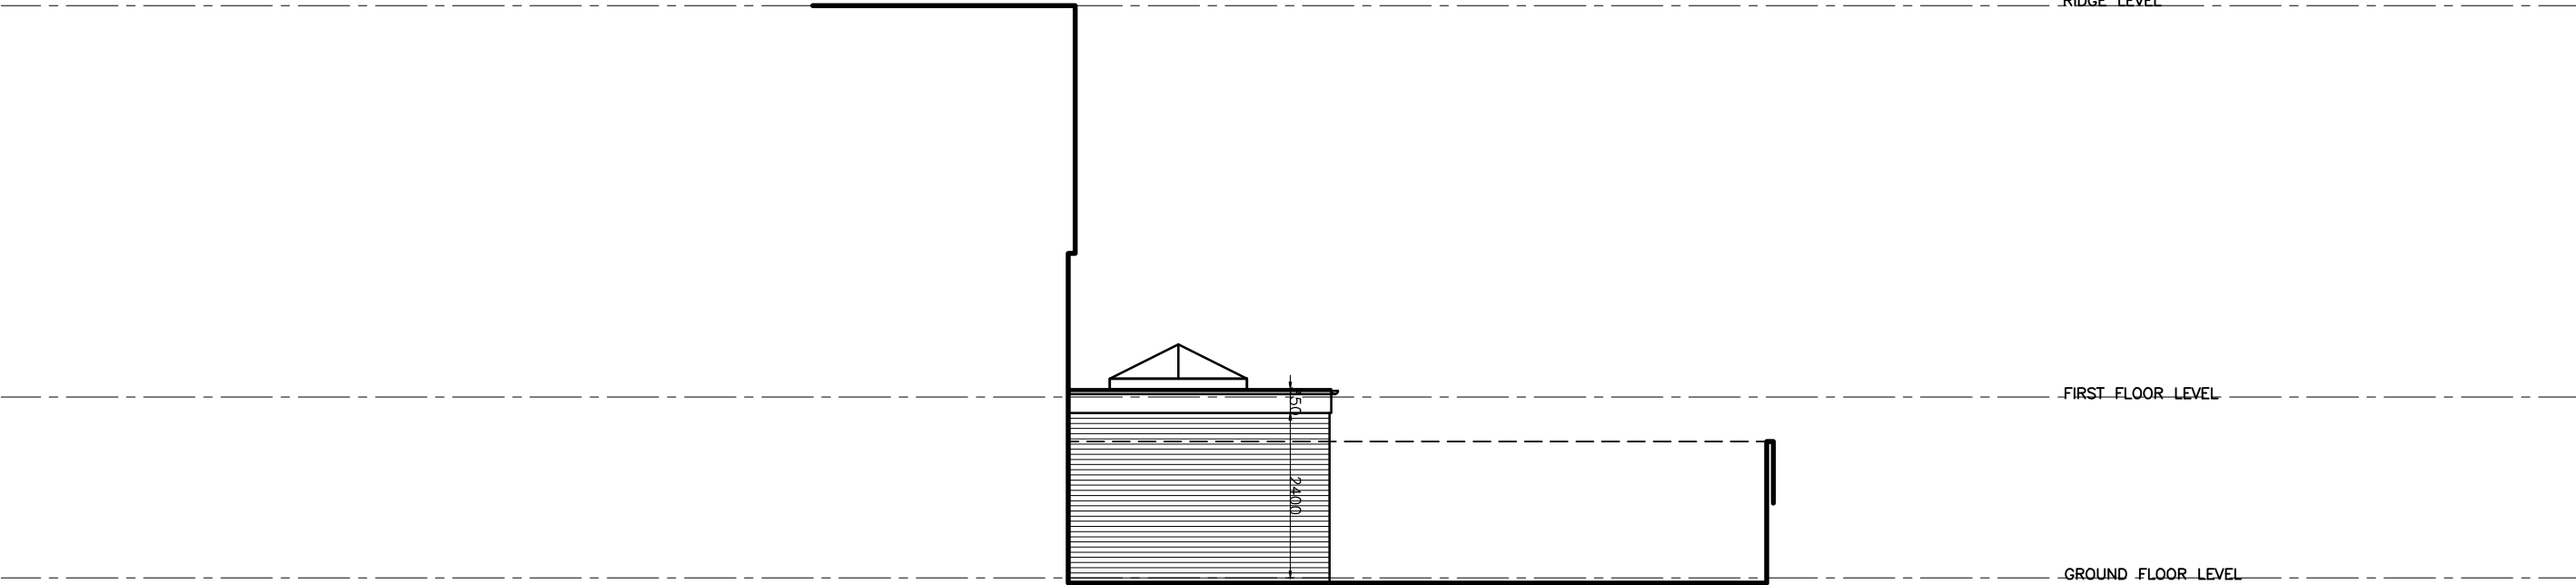

PROPOSED

(A S P R O P O S E D)

DRAWING NUMBER; 2395; AL(4-)03.

E l e v a t i o n 3
F A C I N G S O U T H



REVISIONS :
A. 03/11/23 COMPLETED.

SHEET TITLE:
AS SHOWN.

PROJECT DESCRIPTION:
PROPOSED SINGLE STOREY REAR EXTENSION
AT 28 MILL RACE, NEATH, WALES, SA10 7FL.
FOR MR MARK WINSTON.

atrium
Planning Consultants
MOBILE: 07505 210952
EMAIL: atriumplanning@icloud.com

DATE:
NOV. 23.
SCALE:
AS SHOWN
SHEET:
A-3