


Superseded

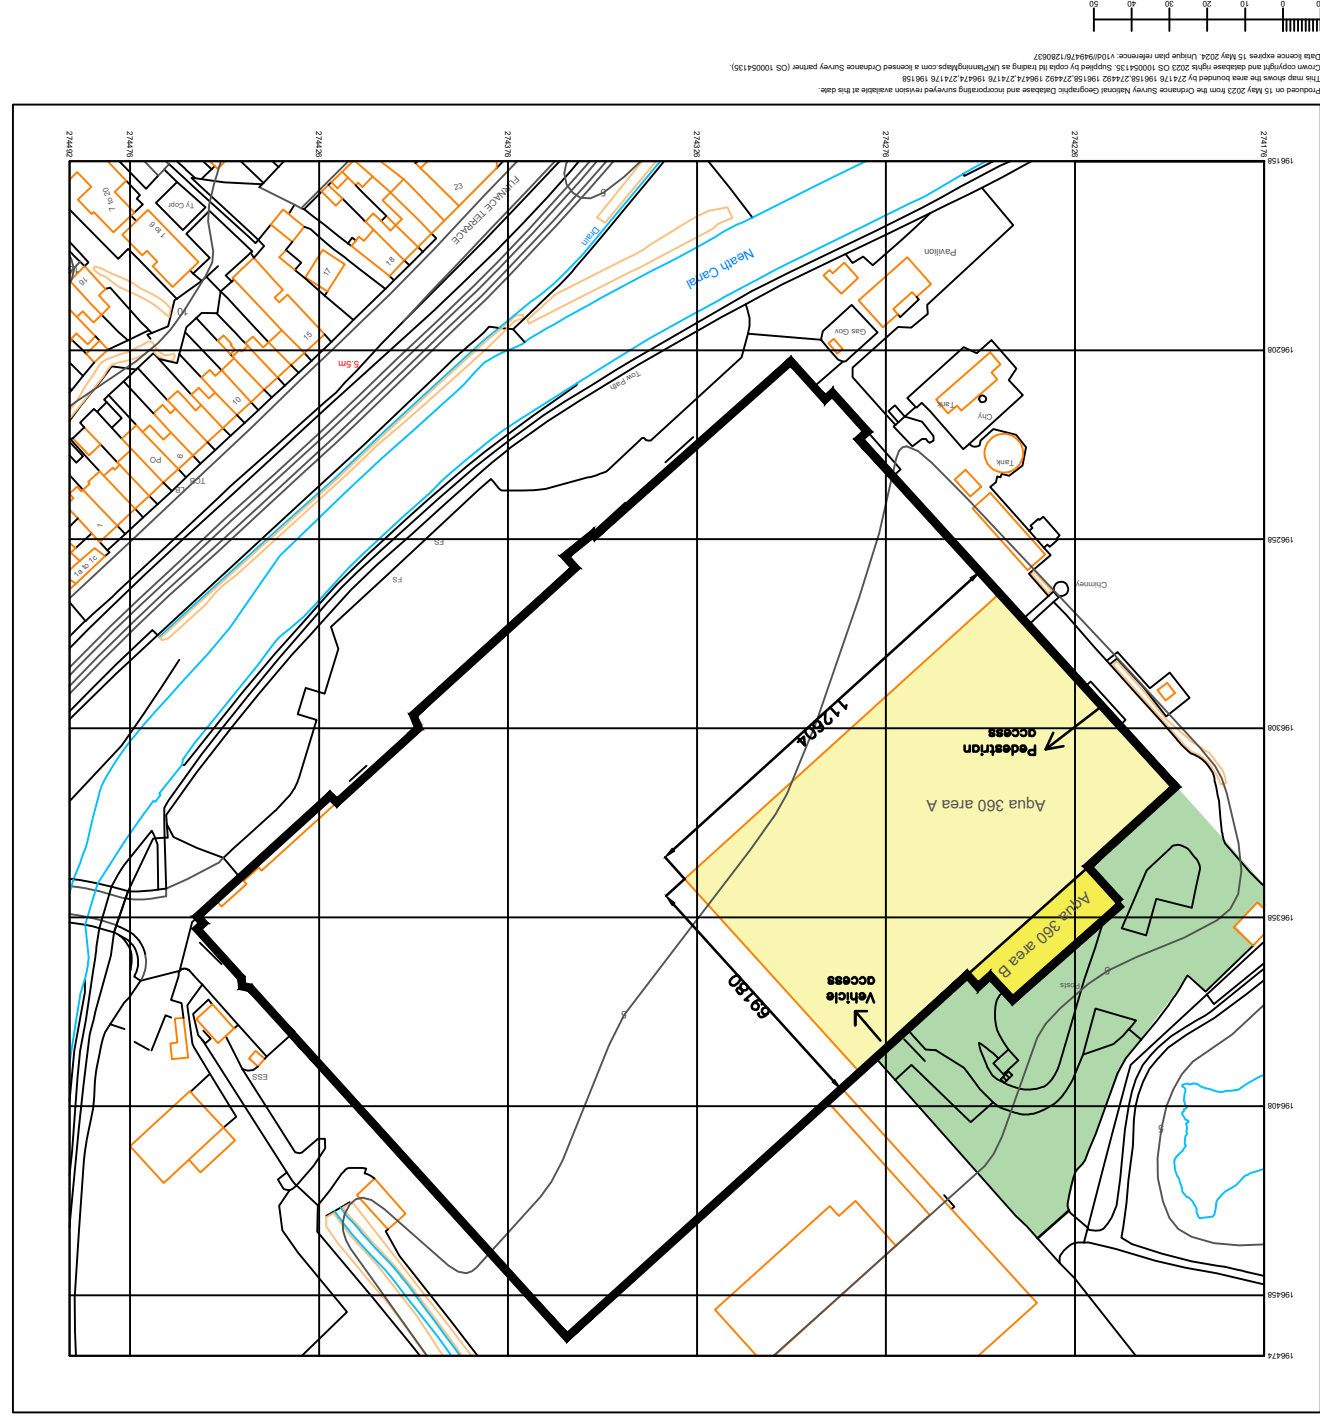

JOB NUMBER		23/0721	
DRAWING NUMBER		100-A	
REVISION		A	
C-mail: info@atebconsult.co.uk Fax: 01639 849984 Tel: 01639 849279 SA9 2HY Swansed Ystalyfera 42 Gurnos Road ateb Consult			
SCALE		1:2000	
PAPER SIZE		A3	
DATE		May'23	
PRODUCED BY		C.Holmes	
CHECKED			
APPROVED			
GENERAL NOTES A- The scale shown on this drawing only applies to the correct paper size. B- Do not scale from this drawing take figured dimensions only. C- Any discrepancies to be reported to ateb consult. D- Drawings in PDF format are not to scale and are for reference only.			
PROJECT Proposed Shrimp Farm at Neath, Mililand Rd, SA11 1NU Proposed Aquac360 Unit			
DRAWING ISSUE Land Plan			
CLIENT Aquaculture 360			
REV		DATE	
A		Oct'23	
BY		CH	
CHMD		removed	
Areas: Proposed Aquac360 Building Box Works Former Metal Key			
Area A			
Area B			
Extent rear yard area to aquac unit			
NOTES			