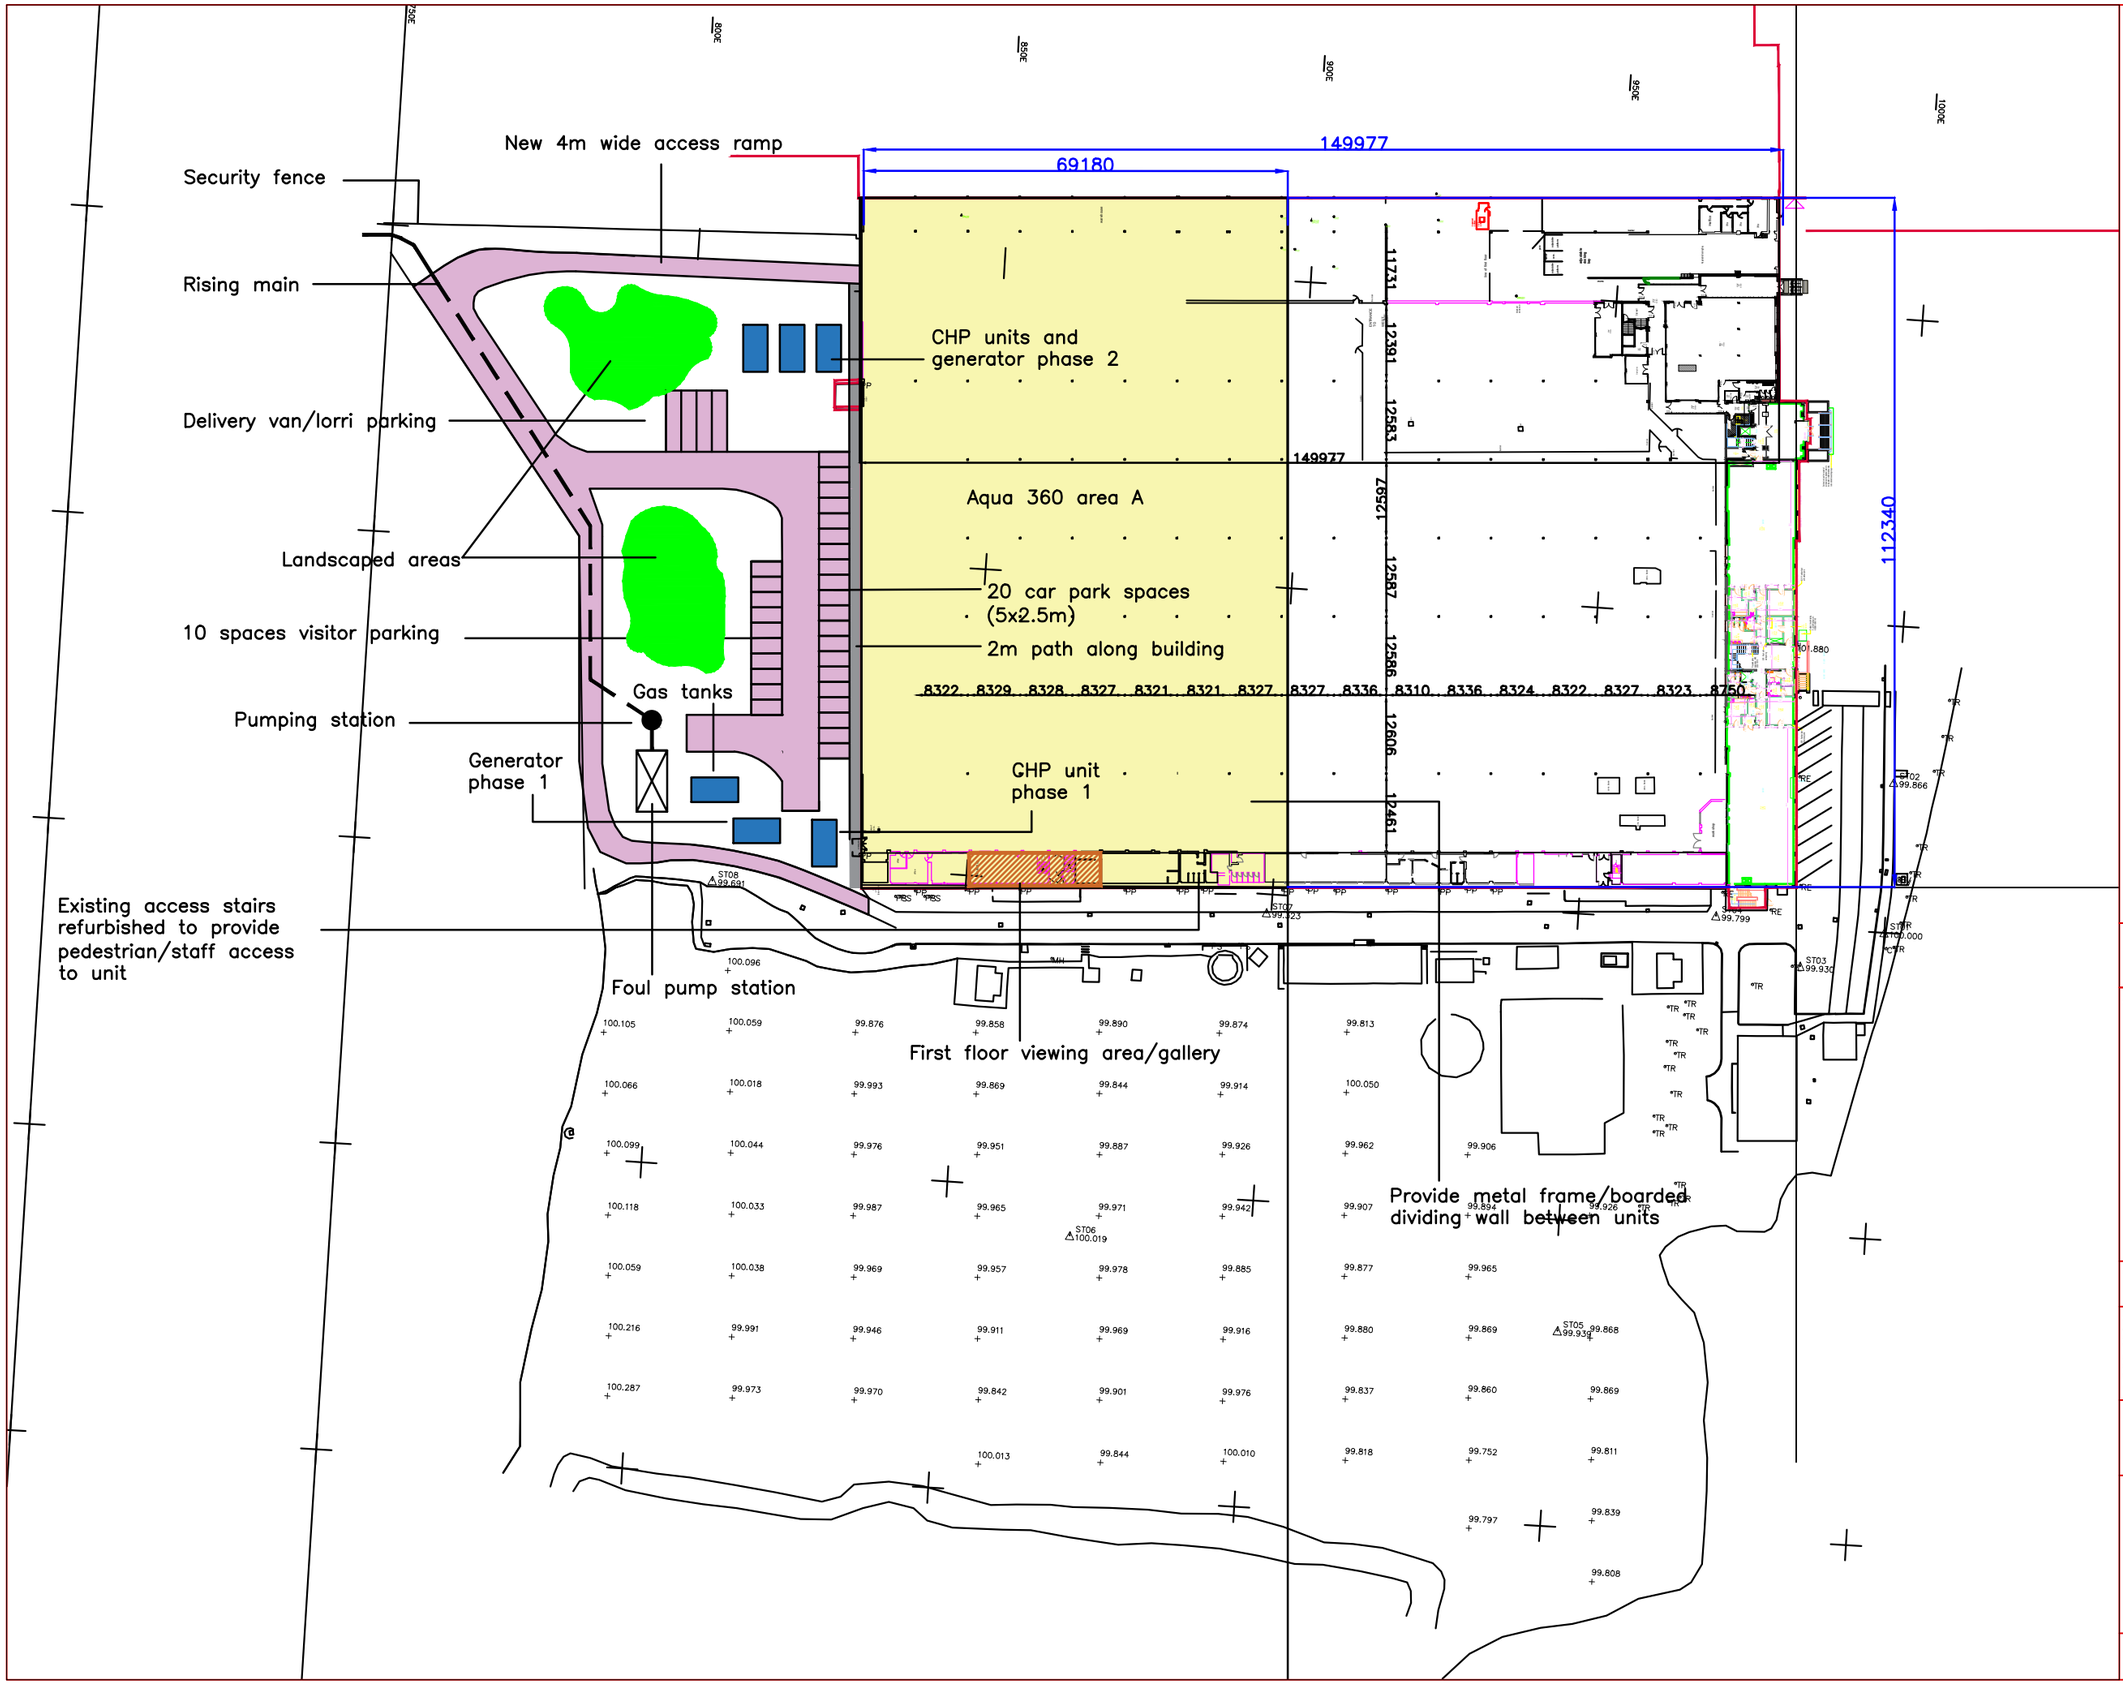


NOTES

Key

Main Unit

Rear Portal Frame Bld

Area A = 7,824m²

Area B = 536m²

REV	DATE		BY	CHKD
B	Nov'23	Drawing amended	CH	
A	Oct'23	Notes added	CH	

CLIENT

Aquaculture360

PROJECT

Proposed Shrimp Farm at Neath, Milland Rd, SA11 1NJ

TITLE

Proposed Aqua 360 Proposed Building Extent

DRAWING ISSUE

Planning

GENERAL NOTES

A– The scale shown on this drawing only applies to the correct paper size.
B– Do not scale from this drawing take figured dimensions only.
C– Any discrepancies to be reported to *ateb* consult.
D– Drawings in PDF format are not to scale and are for reference only.

DATE	March'23	PRODUCED BY	C.Holmes
SCALE	1:1000	CHECKED	
PAPER SIZE	A3	APPROVED	

ateb Consult
42 Gurnos Road
Ystalyfera
Swansea
SA9 2HY
Tel: 01639 849279
Fax: 01639 849984
E–mail: info@atebconsult.co.uk

JOB NUMBER	DRAWING NUMBER	REVISION
23/021	202	B