


# Superseded

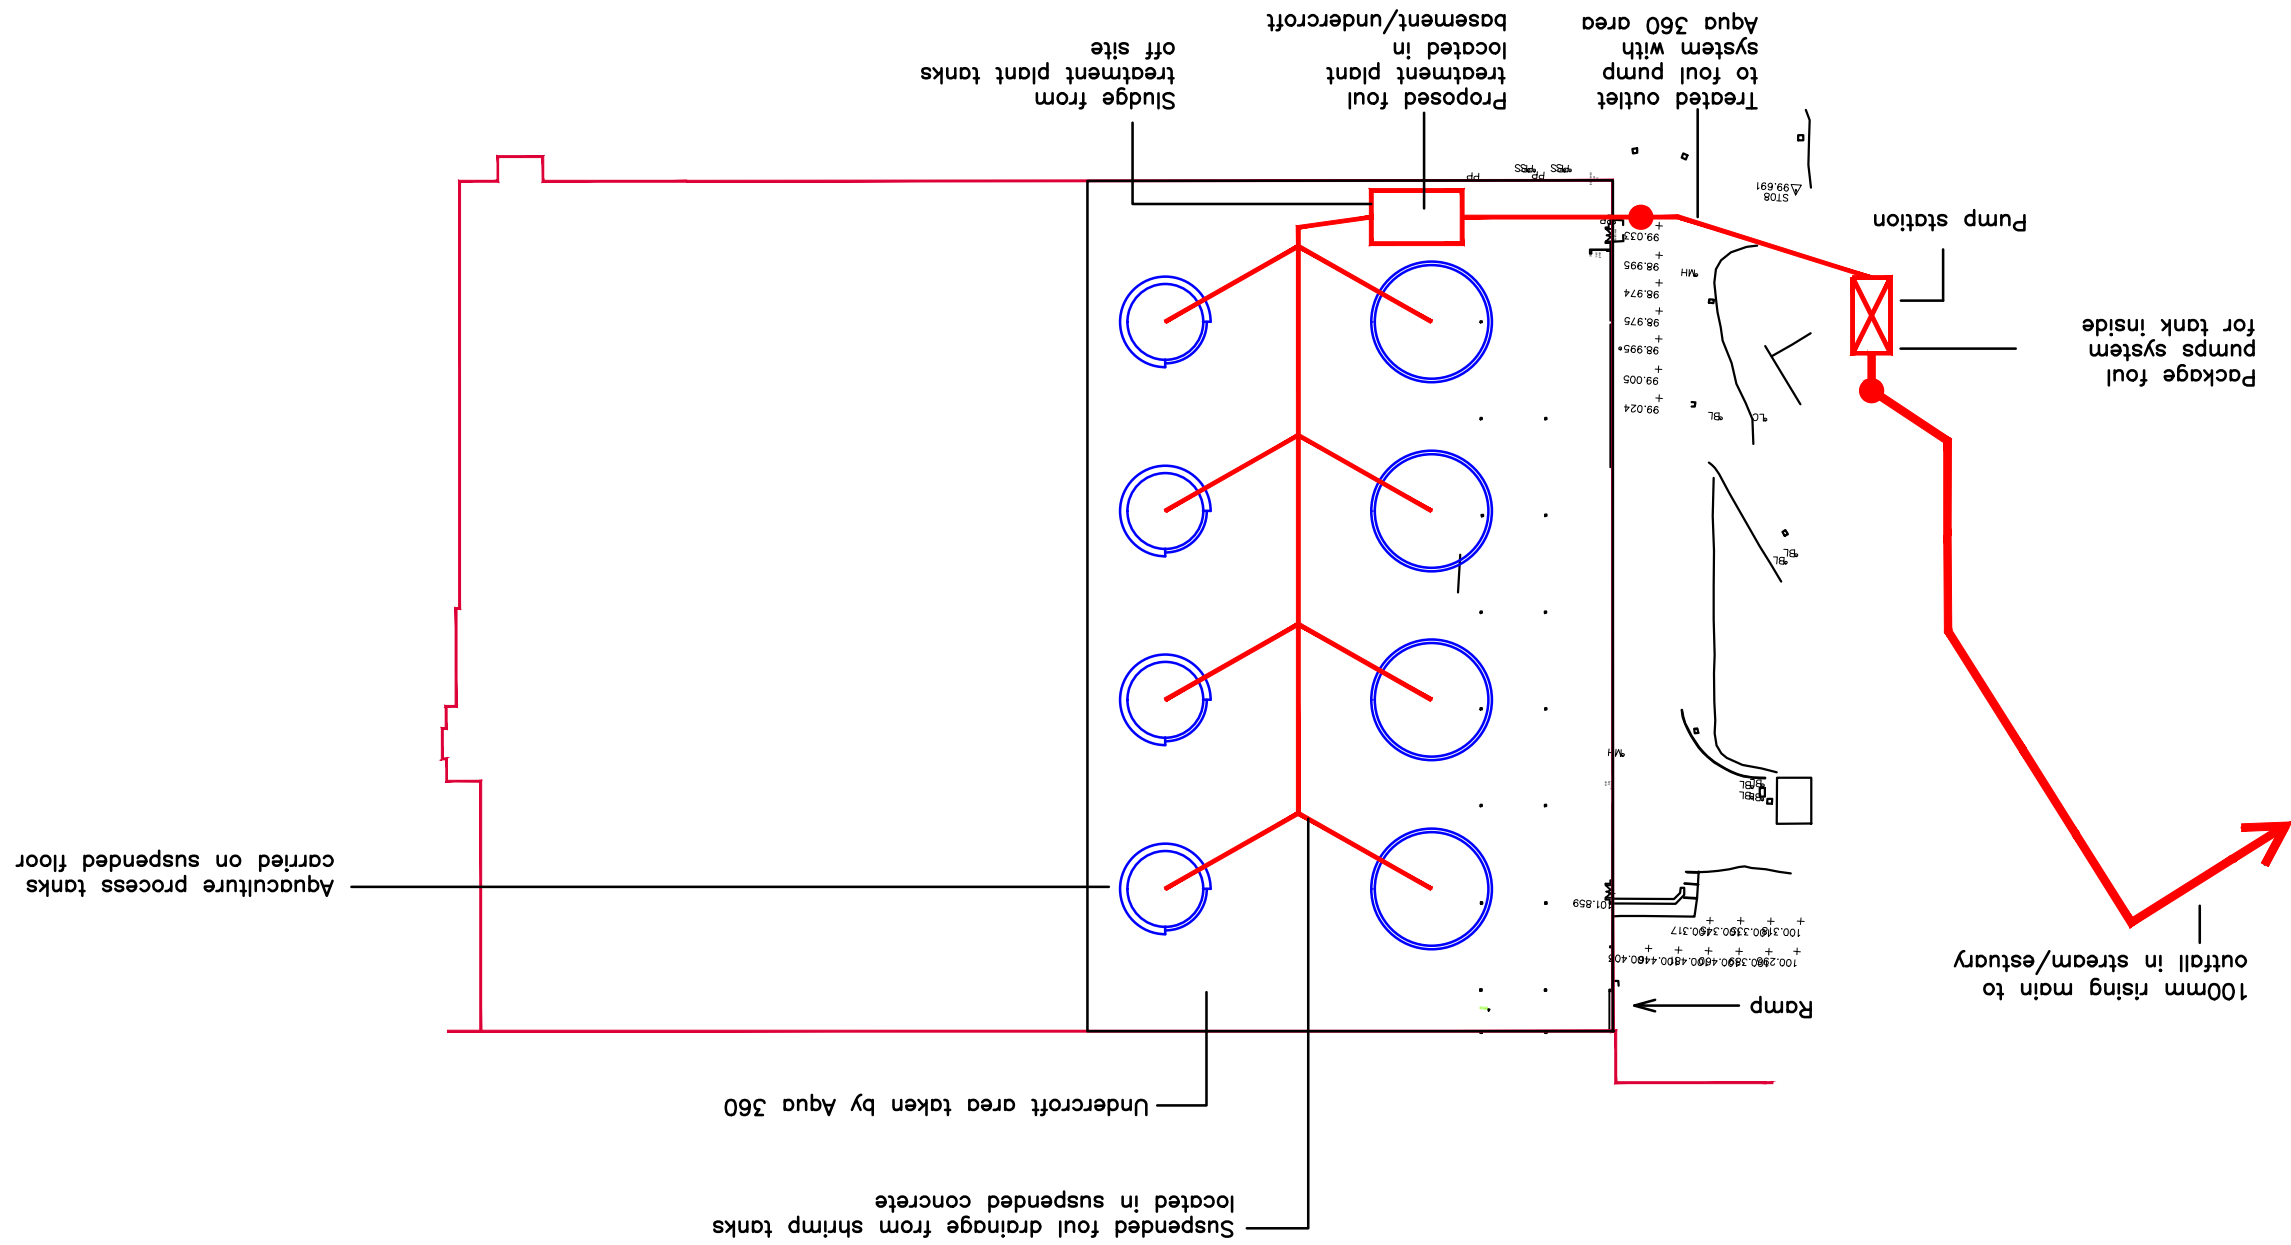

|   |  |             |  |
|---|--|-------------|--|
| JOB NUMBER   |  | 23/021      |  |
| DRAWING NUMBER   |  | 207         |  |
| REVISION   |  | A           |  |
| <div>ateb Consult</div> <div>42 Gurnos Road</div> <div>Ysidiyera</div> <div>Swansed</div> <div>SA9 2HY</div> <div>Tel: 01639 849279</div> <div>Fax: 01639 849984</div> <div>E-mail: info@atebconsult.co.uk</div>   |  |             |  |
| DATE   |  | 23 March 23 |  |
| SCALE   |  | 1:1000      |  |
| PAPER SIZE   |  | A3          |  |
| PRODUCED BY   |  | C.Holmes    |  |
| CHECKED   |  |             |  |
| APPROVED   |  |             |  |
| <div>GENERAL NOTES</div> <div>A- The scale shown on this drawing only applies to the correct paper size.</div> <div>B- Do not scale from this drawing take figured dimensions only.</div> <div>C- Any discrepancies to be reported to ateb consult.</div> <div>D- Drawing in PDF format are not to scale and are for reference only.</div> |  |             |  |
| Planning   |  |             |  |
| PROJECT   |  |             |  |
| Aquaculture360   |  |             |  |
| Proposed Shrimp Farm   |  |             |  |
| at Neath, Milland Rd,   |  |             |  |
| SA11 1NJ   |  |             |  |
| Basement/Undercroft   |  |             |  |
| Area to Unit Drainage   |  |             |  |
| CLIENT   |  |             |  |
| AQUACULTURE360   |  |             |  |
| REV   |  | A           |  |
| DATE   |  | Nov'23      |  |
| BY   |  | CH          |  |
| CHKD   |  |             |  |