


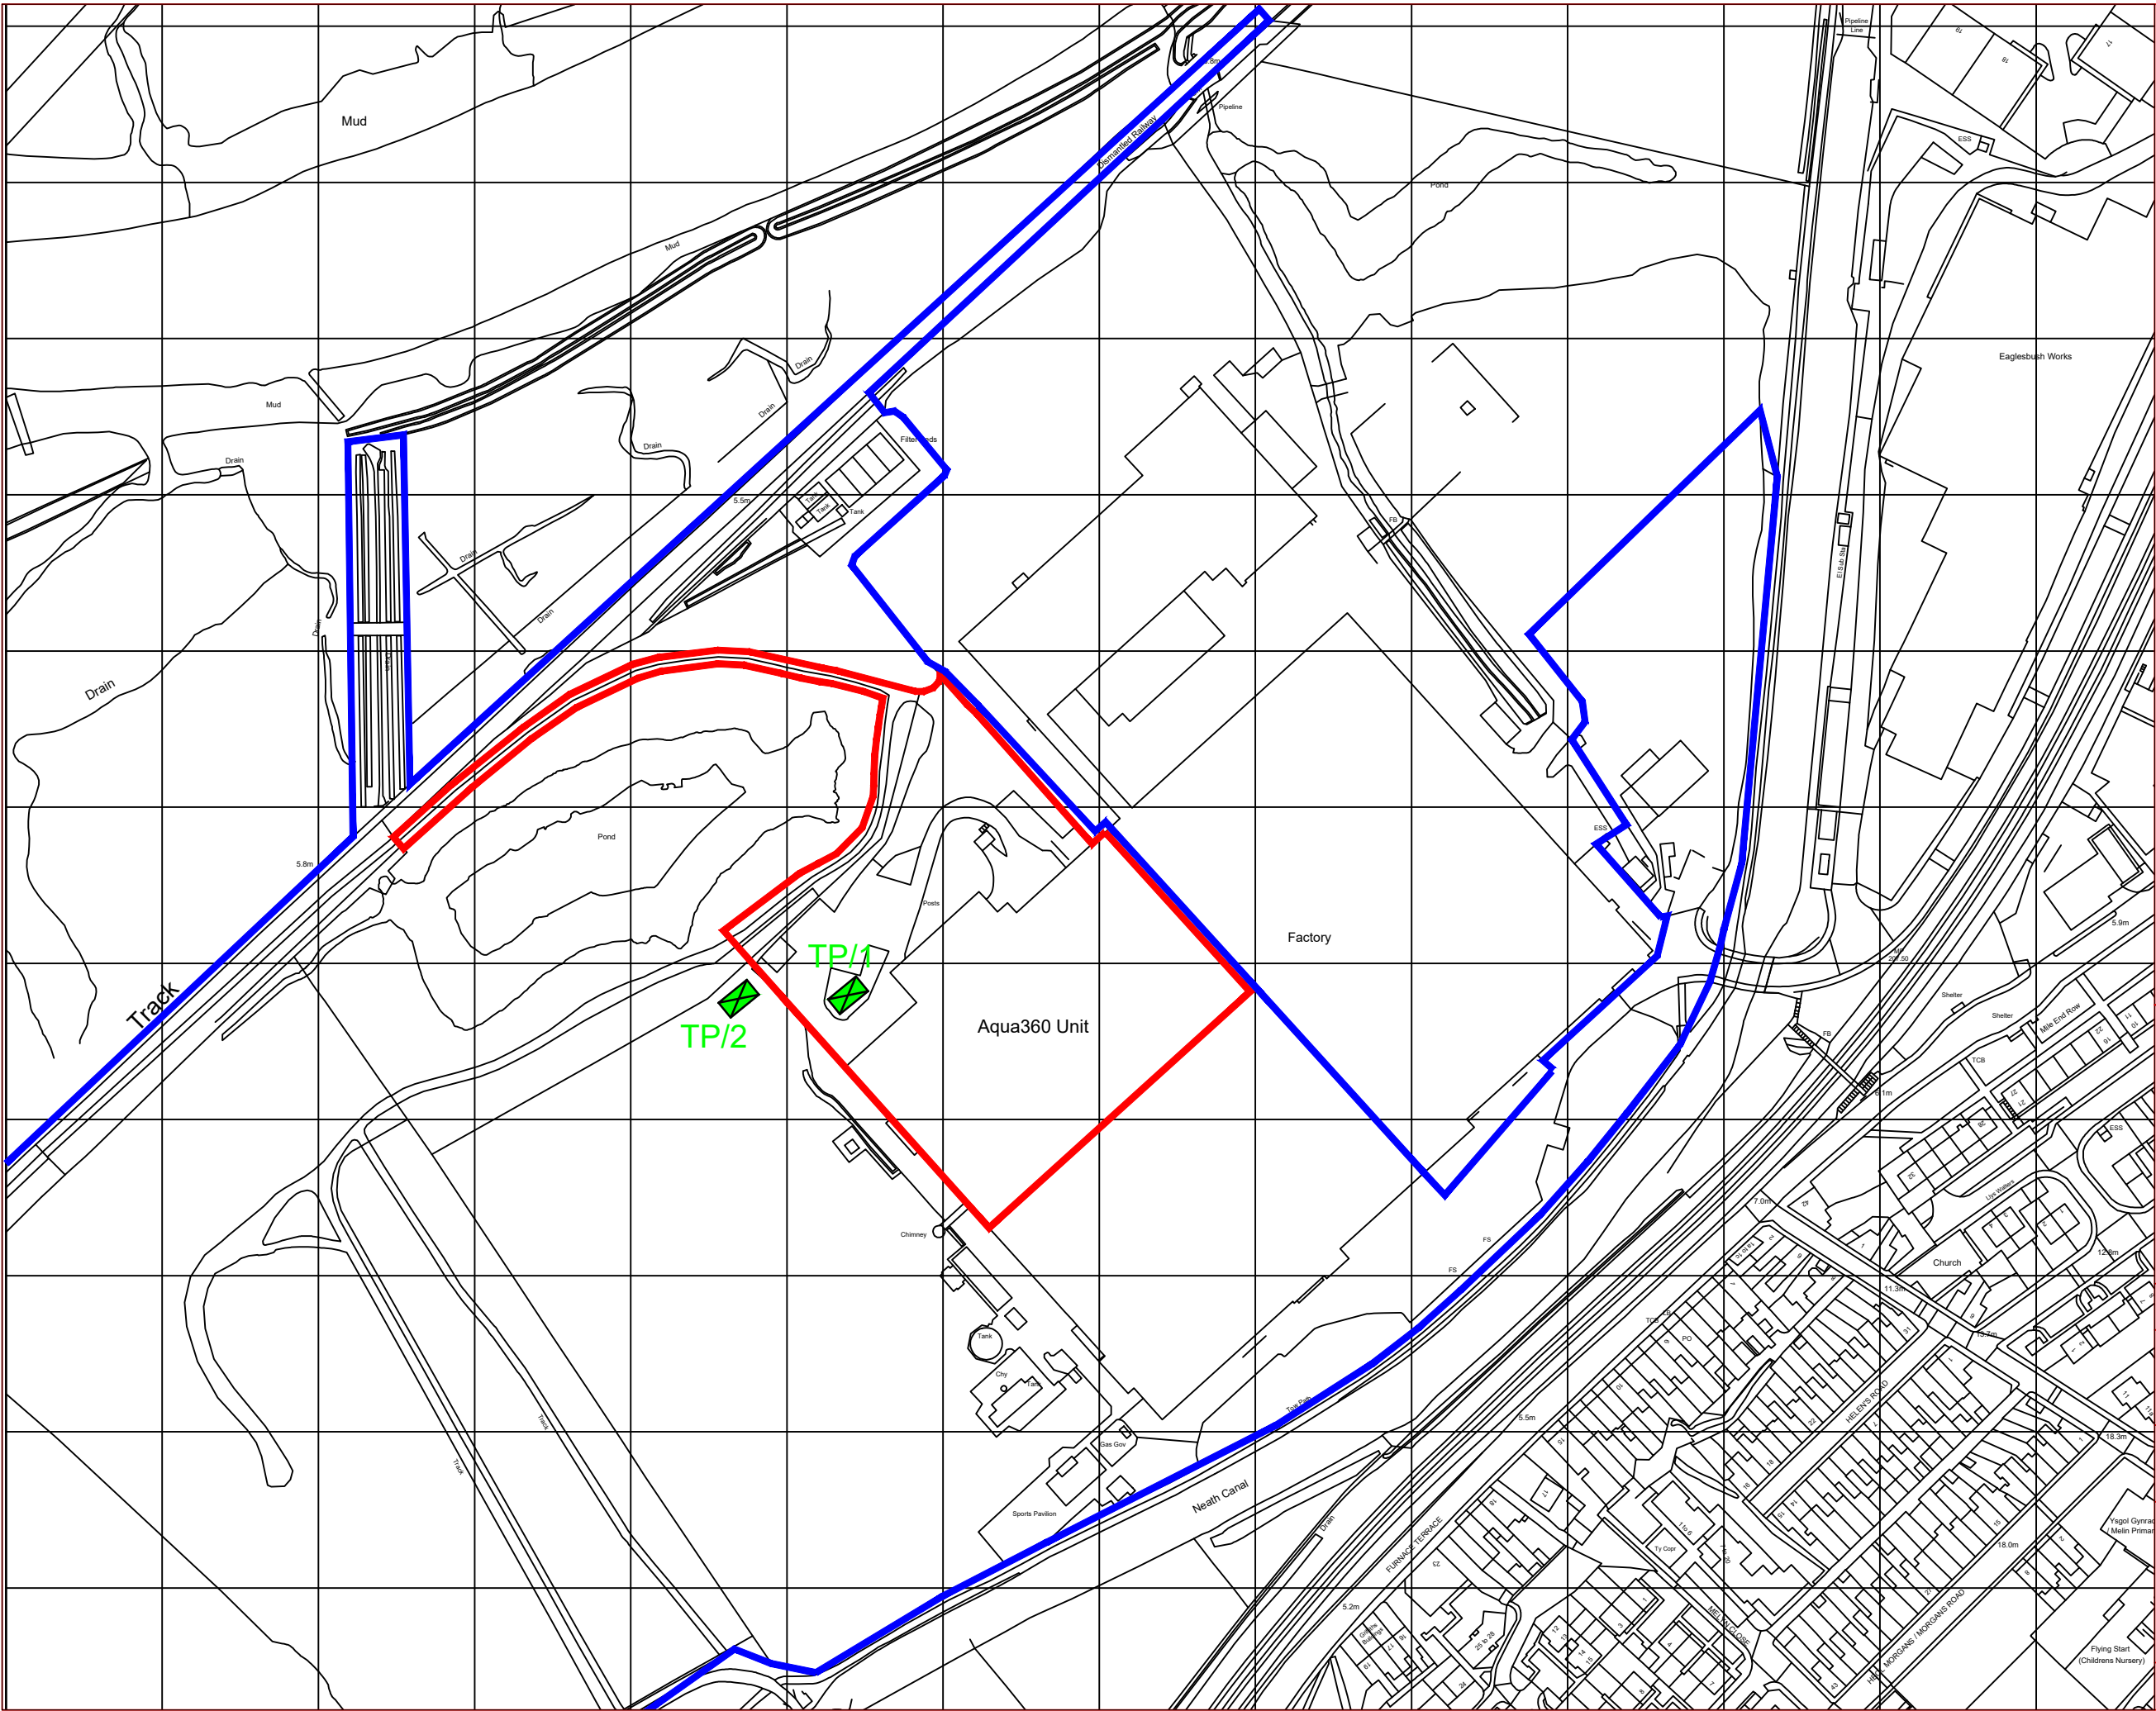

NOTES

Key

- █ Aqua360 land
- █ NPT land
- █ Trial Pit Location

REV	DATE	BY	CHKD

CLIENT
Aquaculture 360

PROJECT
Proposed Shrimp Farm
at Neath, Milland Rd,
SA11 1NJ

TITLE
Site Investigation Plan

DRAWING ISSUE
Land Plan

GENERAL NOTES
A- The scale shown on this drawing only applies to the correct paper size.
B- Do not scale from this drawing take figured dimensions only.
C- Any discrepancies to be reported to ateb consult.
D- Drawings in PDF format are not to scale and are for reference only.

DATE Nov'23	PRODUCED BY C.Holmes
SCALE 1:2000	CHECKED
PAPER SIZE A3	APPROVED

ateb Consult
42 Gurnos Road
Ystalyfera
Swansea
SA9 2HY
Tel: 01639 849279
Fax: 01639 849984
E-mail: info@atebconsult.co.uk

JOB NUMBER	DRAWING NUMBER	REVISION
23/021	303	