


THIS IS A C.A.D. PRODUCED DRAWING AND SHOULD NOT BE AMENDED BY HAND.

NOTES

- 1 All dimensions in millimetres unless otherwise stated.  
2 Do not scale off drawing. All dimensions to be checked on site.

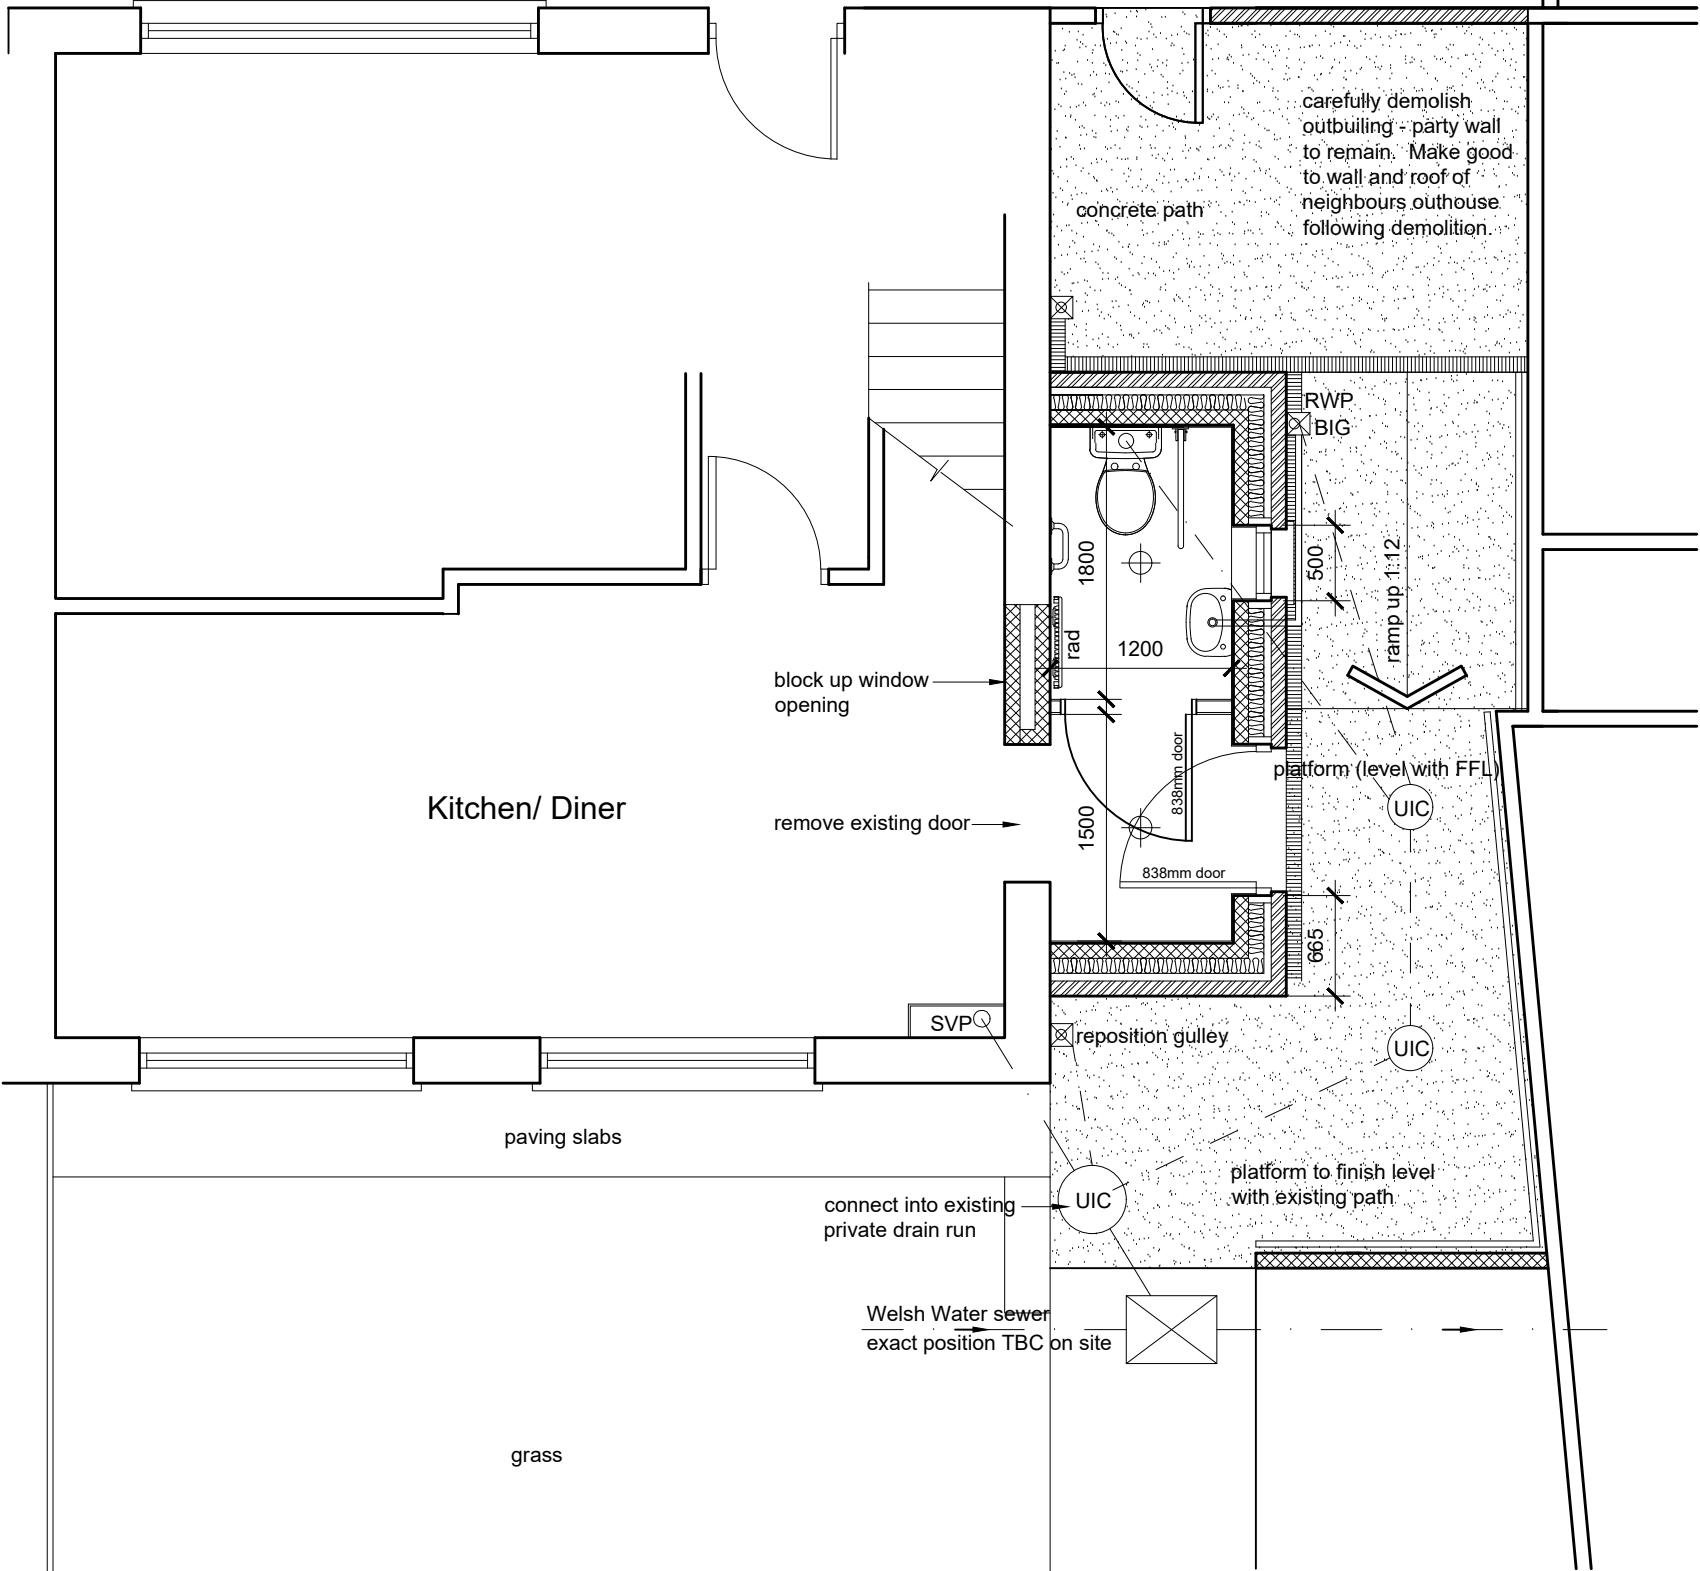

## Disabled Facilities

### Wash Hand Basin

Supply and fit vitreous china WHB 560 x 430mm, bottle trap, chromium plated lever handle taps, pair wall hanging brackets, height to rim 750mm.


### WC

Supply and fit standard close coupled white vitreous china suite comprising pedestal and P trap, plastic seat and cover, 6 litre cistern and cover, inlet valve with internal overflow and flush valve. Raised WC 475mm high.

### Grabrails

Supply & fix the following:  
Fold down twin arm support rail with folding leg support (min length of rail 750mm) to exposed sides of WC at height of 750mm above floor level. 300mm grabrail in an inclined position on wall adjacent to WC. Lower end of rail to be 225mm above seat and to extend 225mm in front of seat. Final location of rails to be determined by client.

|     |         |    |      |
|-----|---------|----|------|
|     |         |    |      |
| Rev | Details | Dr | Date |

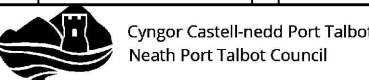

Cyngor Castell-nedd Port Talbot  
Neath Port Talbot Council  
Social Services, Health and Housing  
Housing Renewal and Adaptations Service  
Civic Centre  
Neath  
SA11 3QZ

|         |                                                                                |
|---------|--------------------------------------------------------------------------------|
| Project | 33 Cove Road<br>Sandfields<br>Port Talbot<br>WC Extension<br><br>Proposed Plan |
|---------|--------------------------------------------------------------------------------|

|        |        |         |  |          |  |
|--------|--------|---------|--|----------|--|
| Drawn  | IG     | Checked |  | Approved |  |
| Date   | Nov 23 | Date    |  | Date     |  |
| Scales | 1:50   |         |  |          |  |

|             |            |
|-------------|------------|
| Drawing No. | DFG5579/02 |
|-------------|------------|

Proposed Plan