


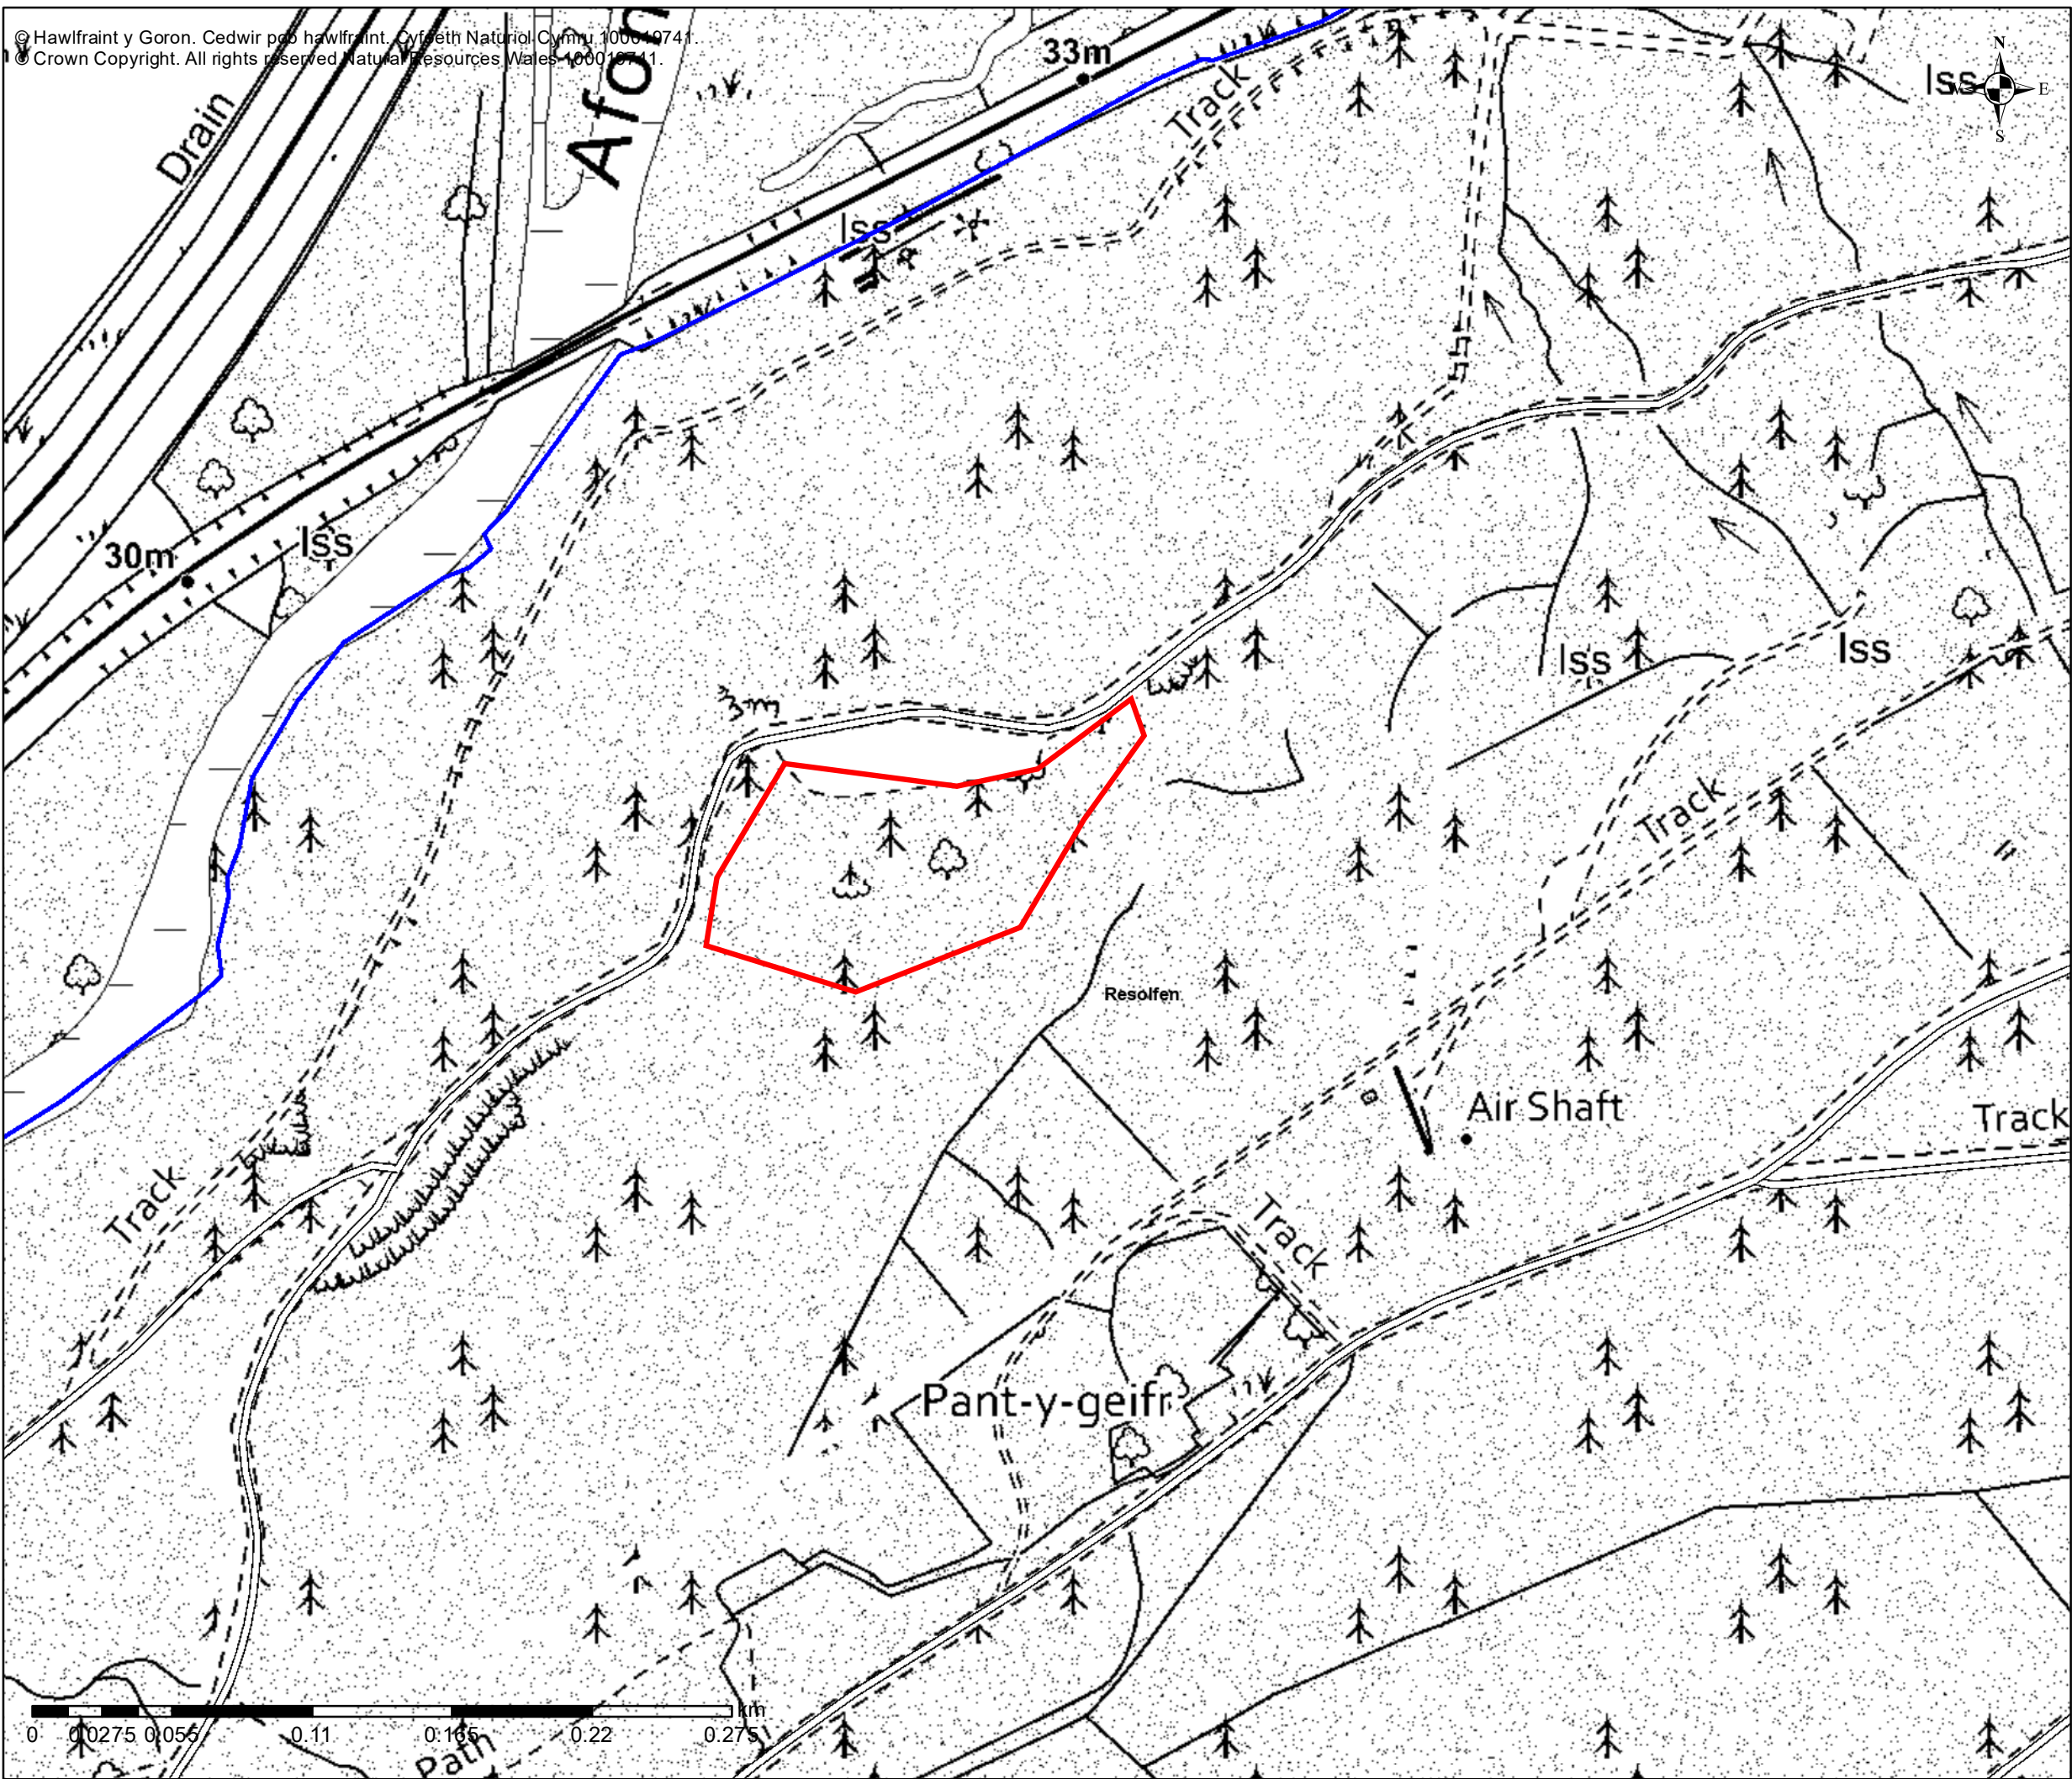

Title: Burma Road Quarry Plan

Date: 8 November 2023

Author: James Brock

Scale @ A3: 1:2,500

 Blocks

Forest Roads

 Forest Roads