


Crown copyright and database rights (2021) OS (100063368)

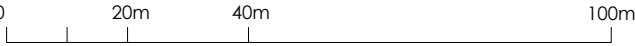

Title
Site Location Plan

Address
106 Commercial Road, Port Talbot,
SA13 1LR


Client

Job No. 16666
Issued 19/06/23


Scale
1:1250 @ A3

Key
1. Site Boundary

All information is to be checked on site for accuracy and fit. Only drawings with WD status with the most recent revision are to be used for construction.

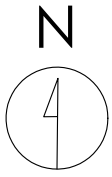

Crown copyright and database rights (2021) OS (100063368)

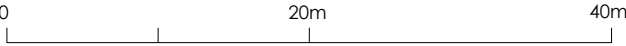

Title
Existing Site Plan

Address
106 Commercial Road, Port Talbot,
SA13 1LR

Client


Job No.
16666

Issued
19/06/23


Scale
1:500 @ A3

- Key**
- 1. Site Boundary
 - 2. Existing Advertising Panel to be Removed

All information is to be checked on site for accuracy and fit. Only drawings with WD status with the most recent revision are to be used for construction.

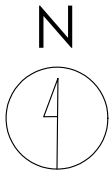

Crown copyright and database rights (2021) OS (100063368)

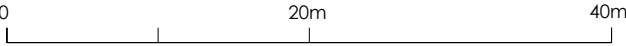

Title
Proposed Site Plan

Address
106 Commercial Road, Port Talbot,
SA13 1LR

Client

Job No.
16666


Issued
19/06/23

Scale
1:500 @ A3


Key

—	1. Site Boundary
—	2. Proposed Digital Display

All information is to be checked on site for accuracy and fit. Only drawings with WD status with the most recent revision are to be used for construction.

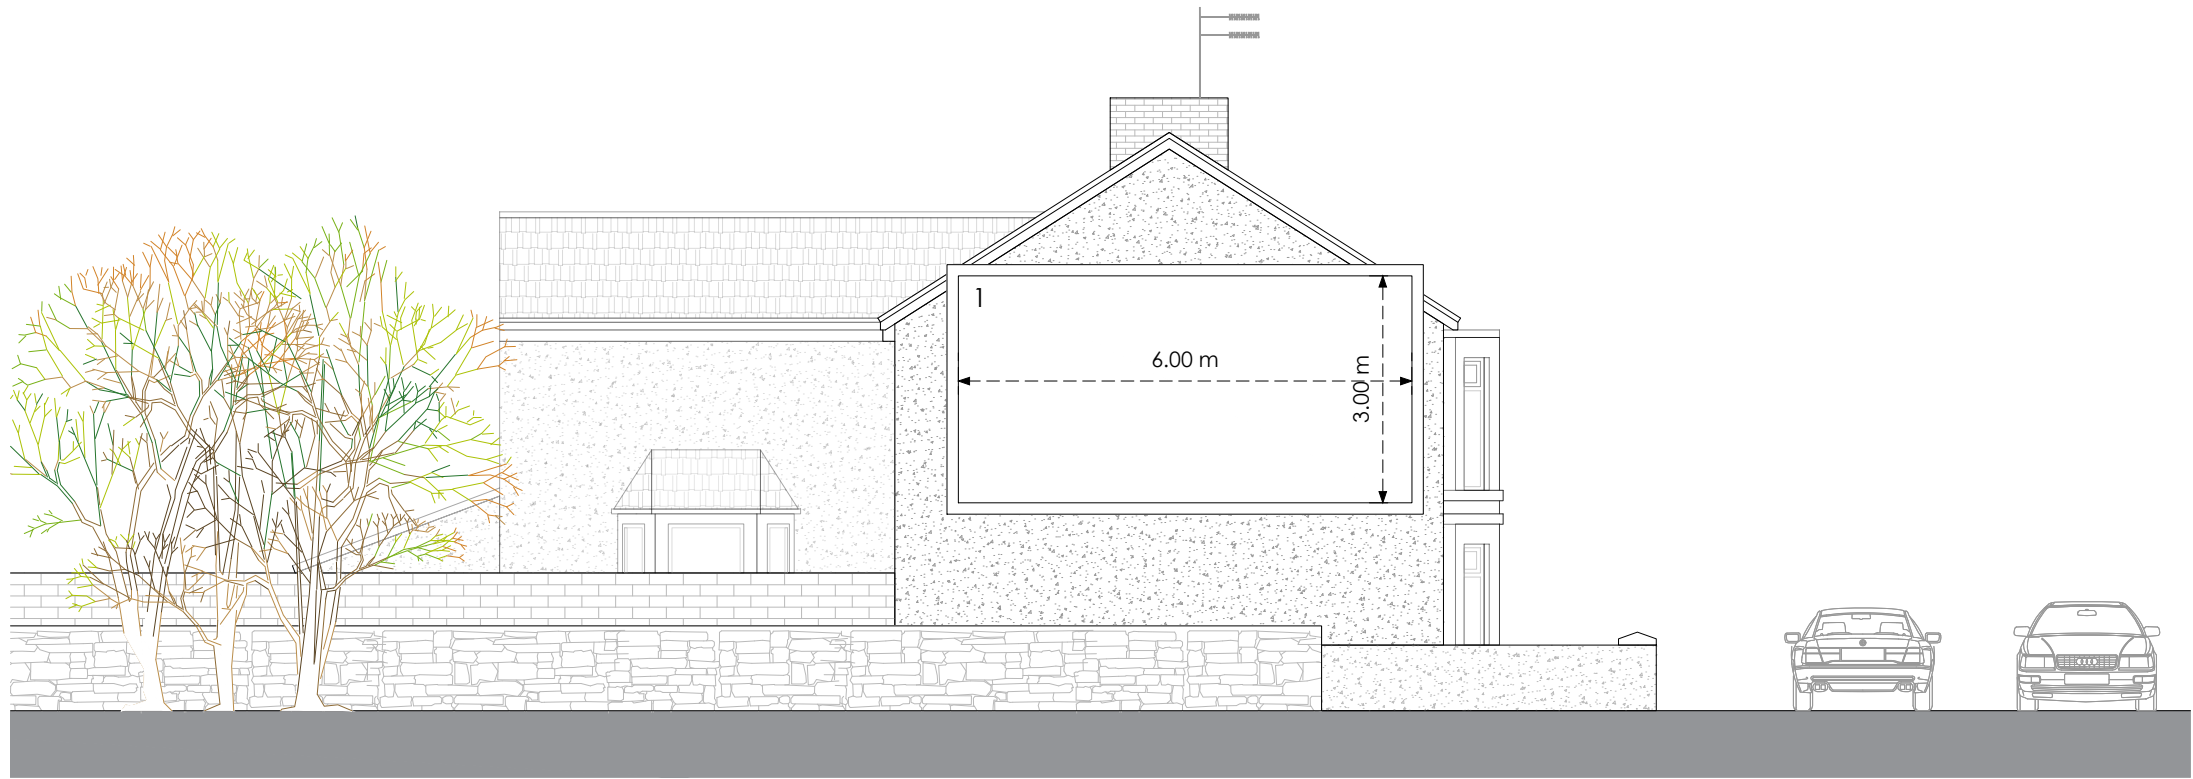


Front

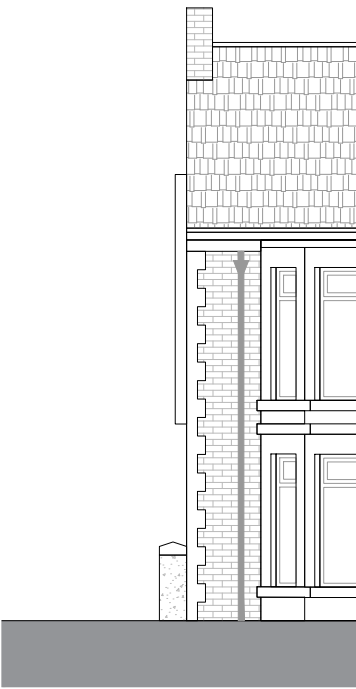

Side

Existing

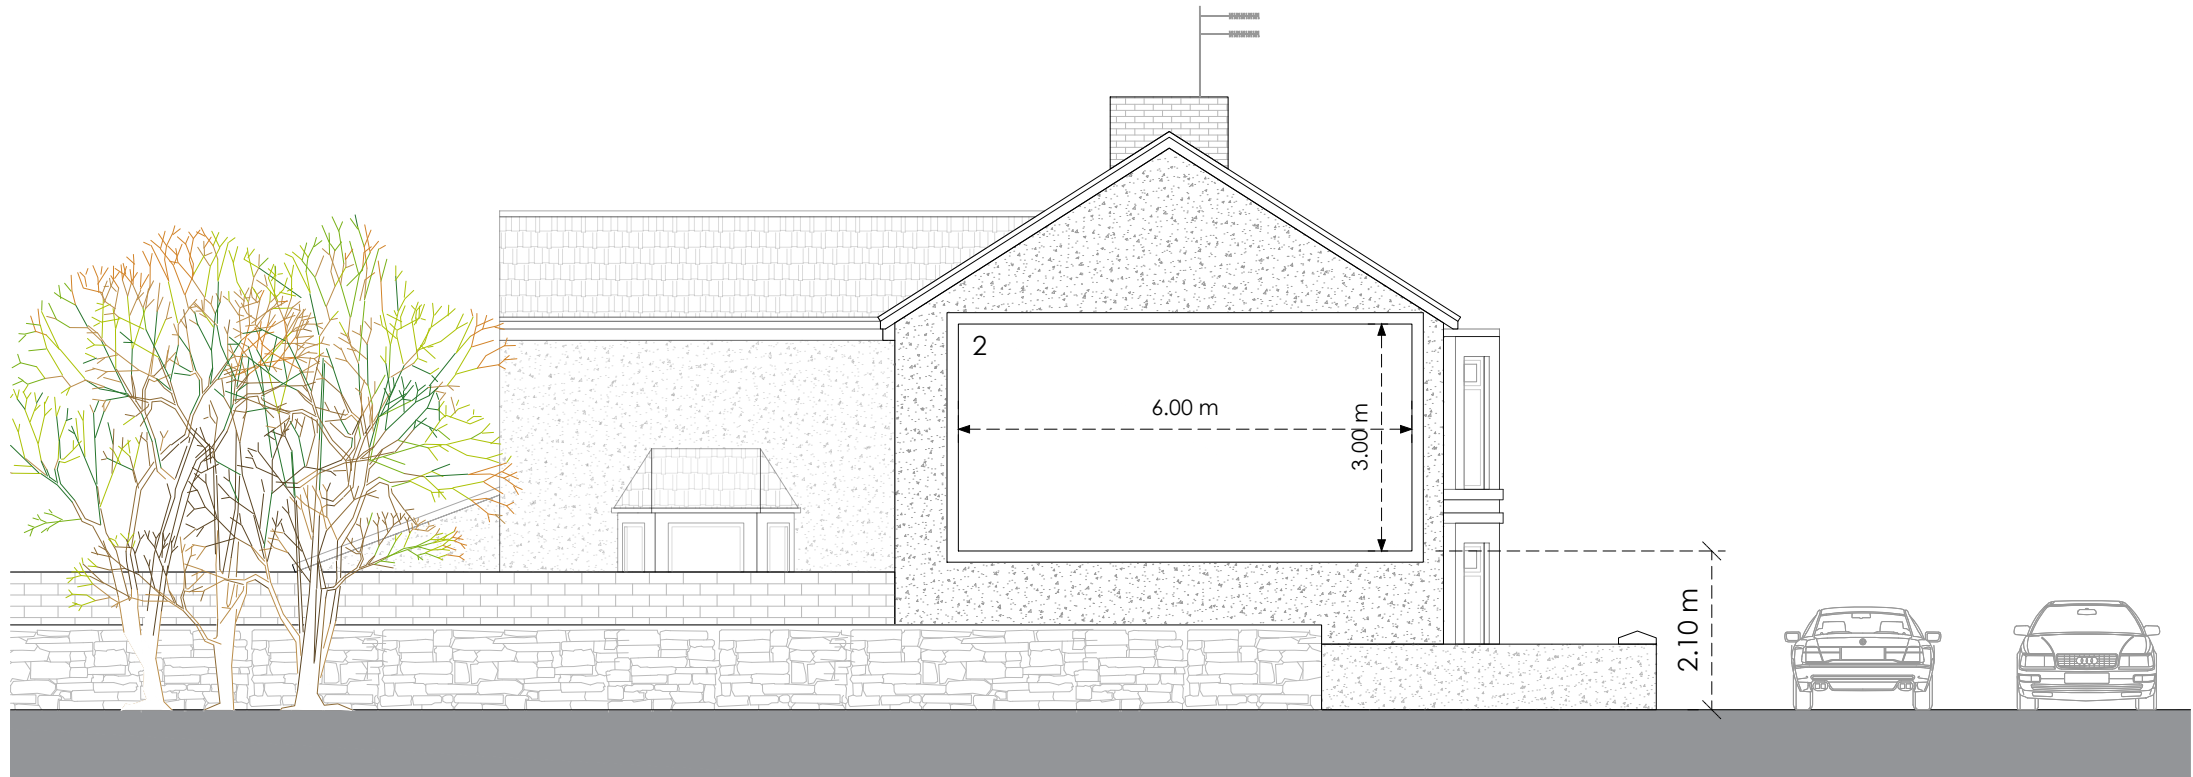


Front



Side

Proposed

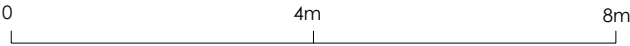

Title
Existing and Proposed Elevations

Address
106 Commercial Road, Port Talbot,
SA13 1LR

Client

Job No.
16666

Issued
24/10/23

Scale
1:100 @ A3

- Key**
- 1. Existing Advertising Panel
 - 2. Proposed Digital Display

All information is to be checked on site for accuracy and fit. Only drawings with WD status with the most recent revision are to be used for construction.