



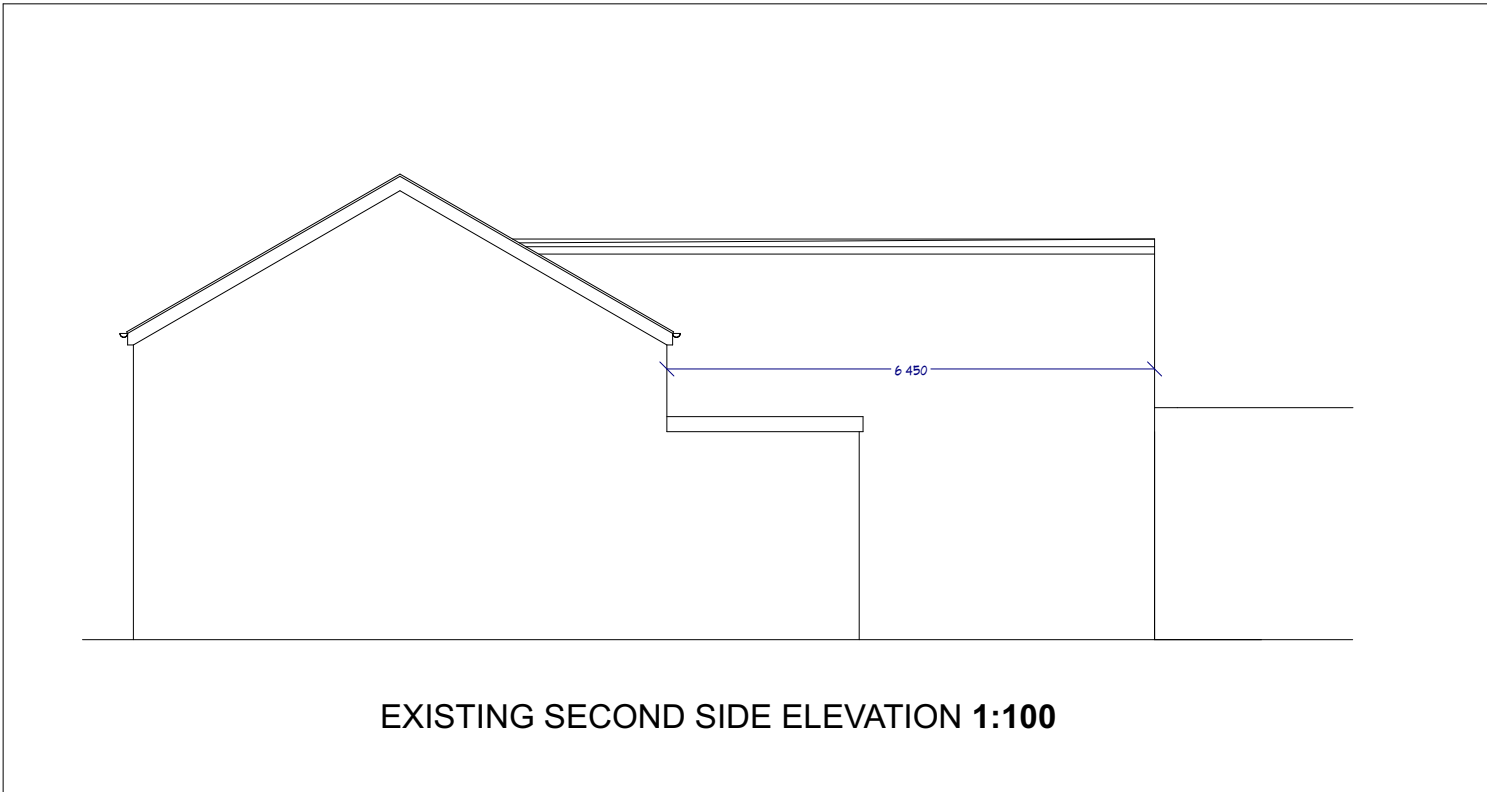

NO.	NOTES
1	All dimensions in millimetres unless otherwise stated.
2	Do not scale drawings. All dimensions to be checked on site by contractor.
3	Drawings to be used for purposes of Planning Applications only.
4	These are not Construction Drawings.
5	The contractor is to verify all dimensions on site during the course of works.

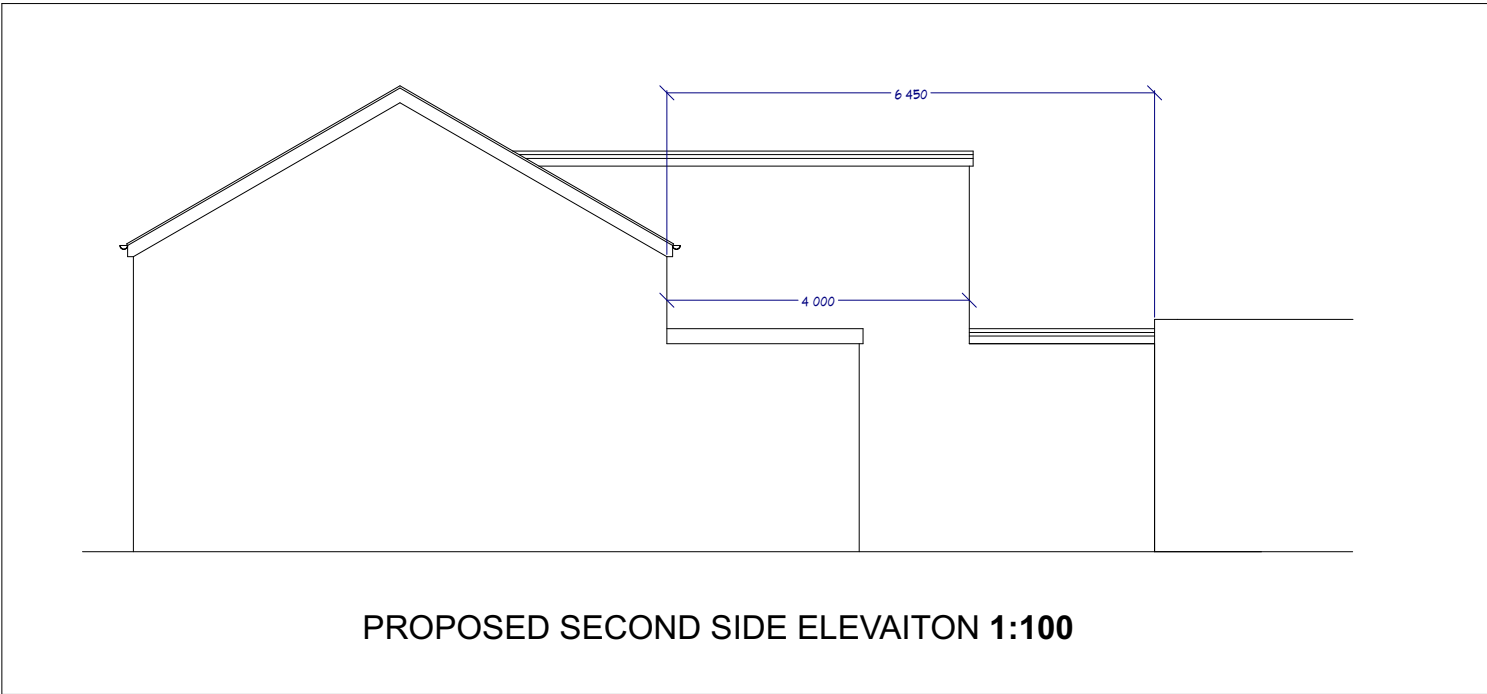

Attrum City and Regional Planning
MRP Registration
RTPI
Accredited
Approved

LABC
Registered
Partners Authorising Scheme

NO.	NOTES
1	All dimensions in millimetres unless otherwise stated.
2	Do not scale drawings. All dimensions to be checked on site by contractor.
3	Drawings to be used for purposes of Planning Applications only.
4	These are not Construction Drawings.
5	The contractor is to verify all dimensions on site during the course of works.

PROJECT DESCRIPTION:
PROJECT: First floor extension
SITE: 4 Twynpandy, Main Road, Pontrhydyfen, SA12 9TW
CLIENT: Nathan Hooper

Attrum
Planning Consultants
MOBILE: 07505 210 952
EMAIL: attrumplanning@cloud.com

DATE:
Nov 2023

SCALE:
VARIOUS

SHEET:
A-2

SHEET TITLE:
2396 - AL(SP) 01