


Bodyhaven street location

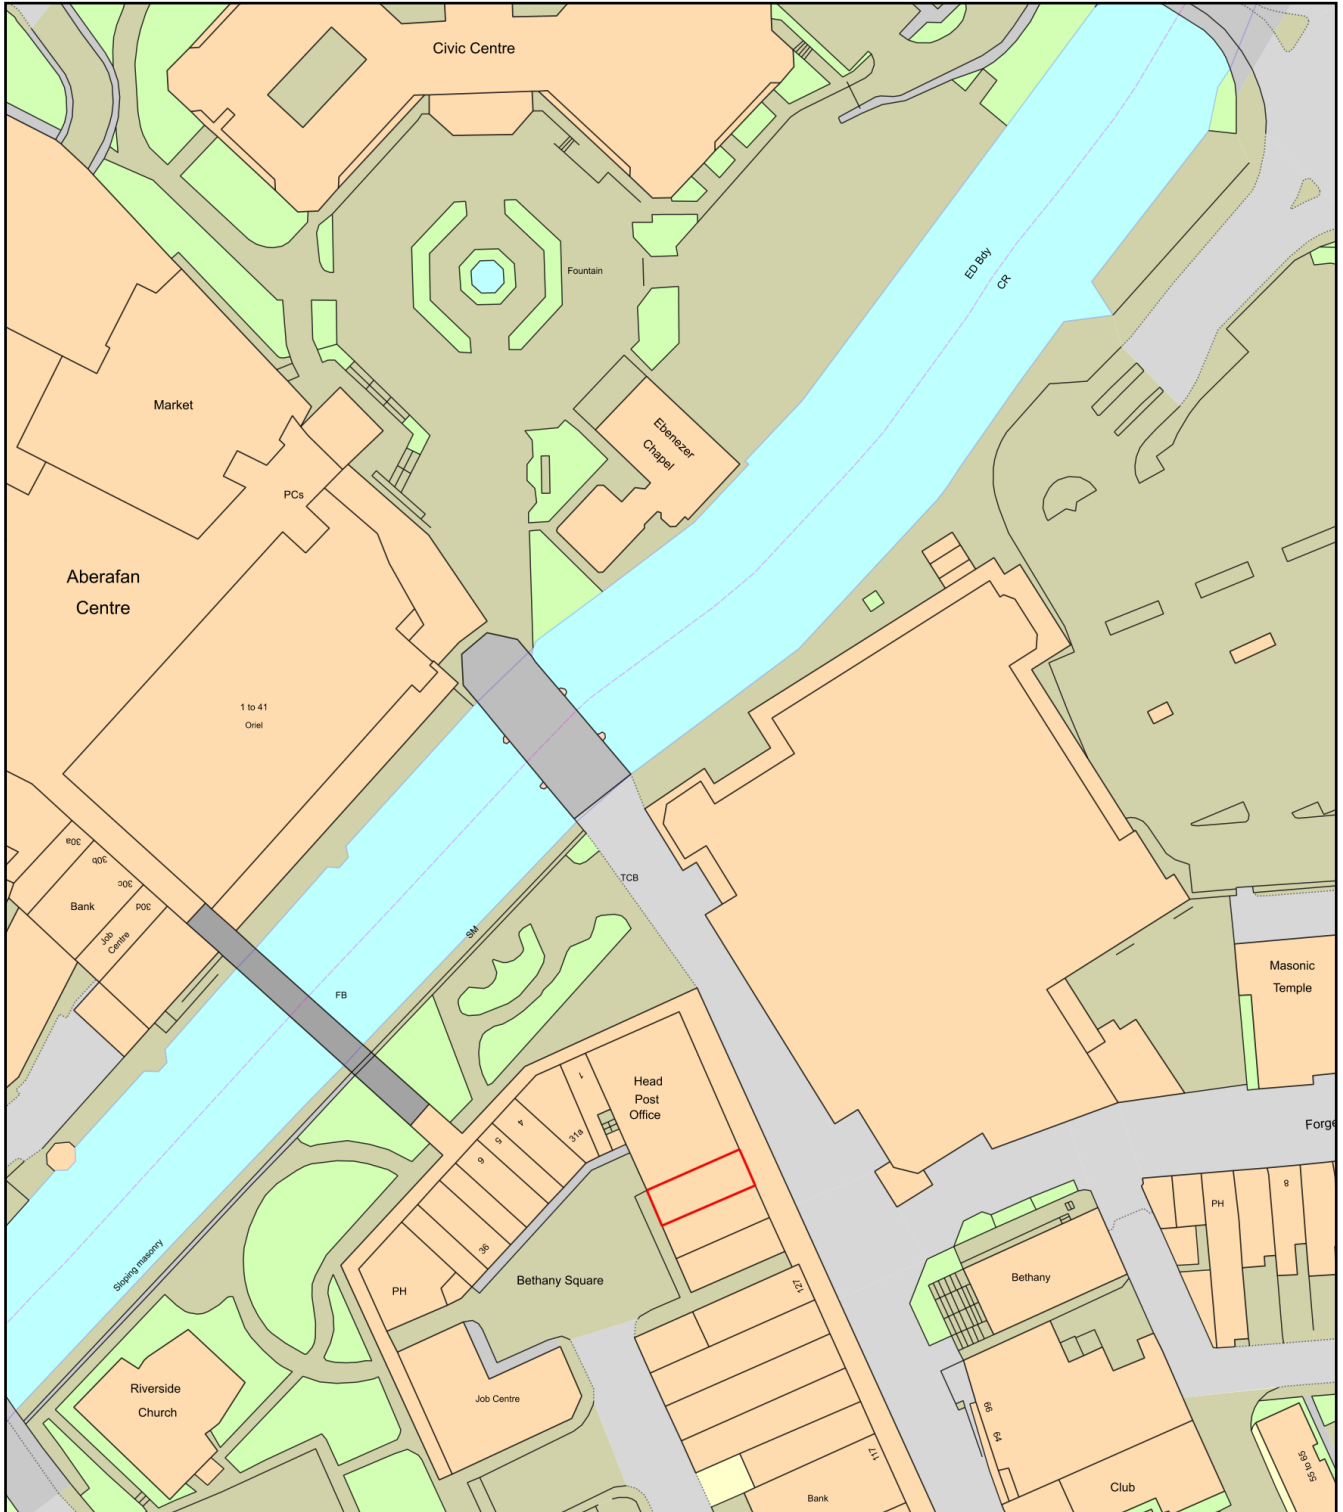

0 50
Metres



Plan Produced for: Marcelline Waters

Date Produced: 10 Nov 2023

Plan Reference Number: TQRQM23314114205940

Scale: 1:1250 @ A4