
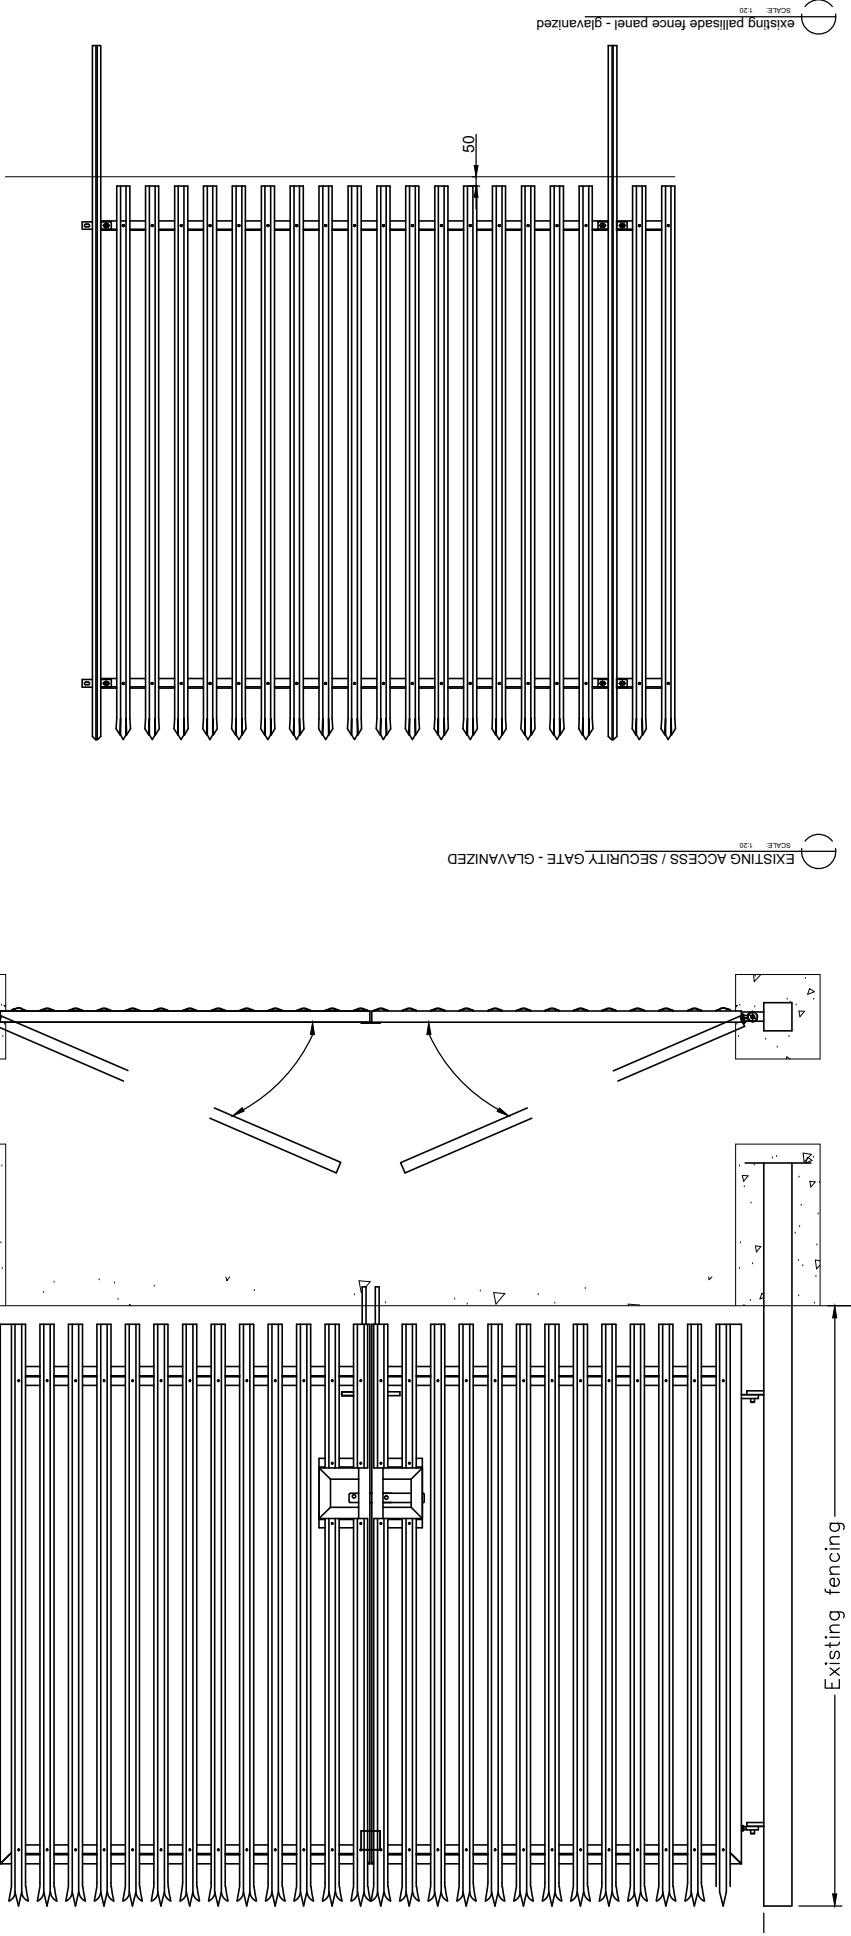
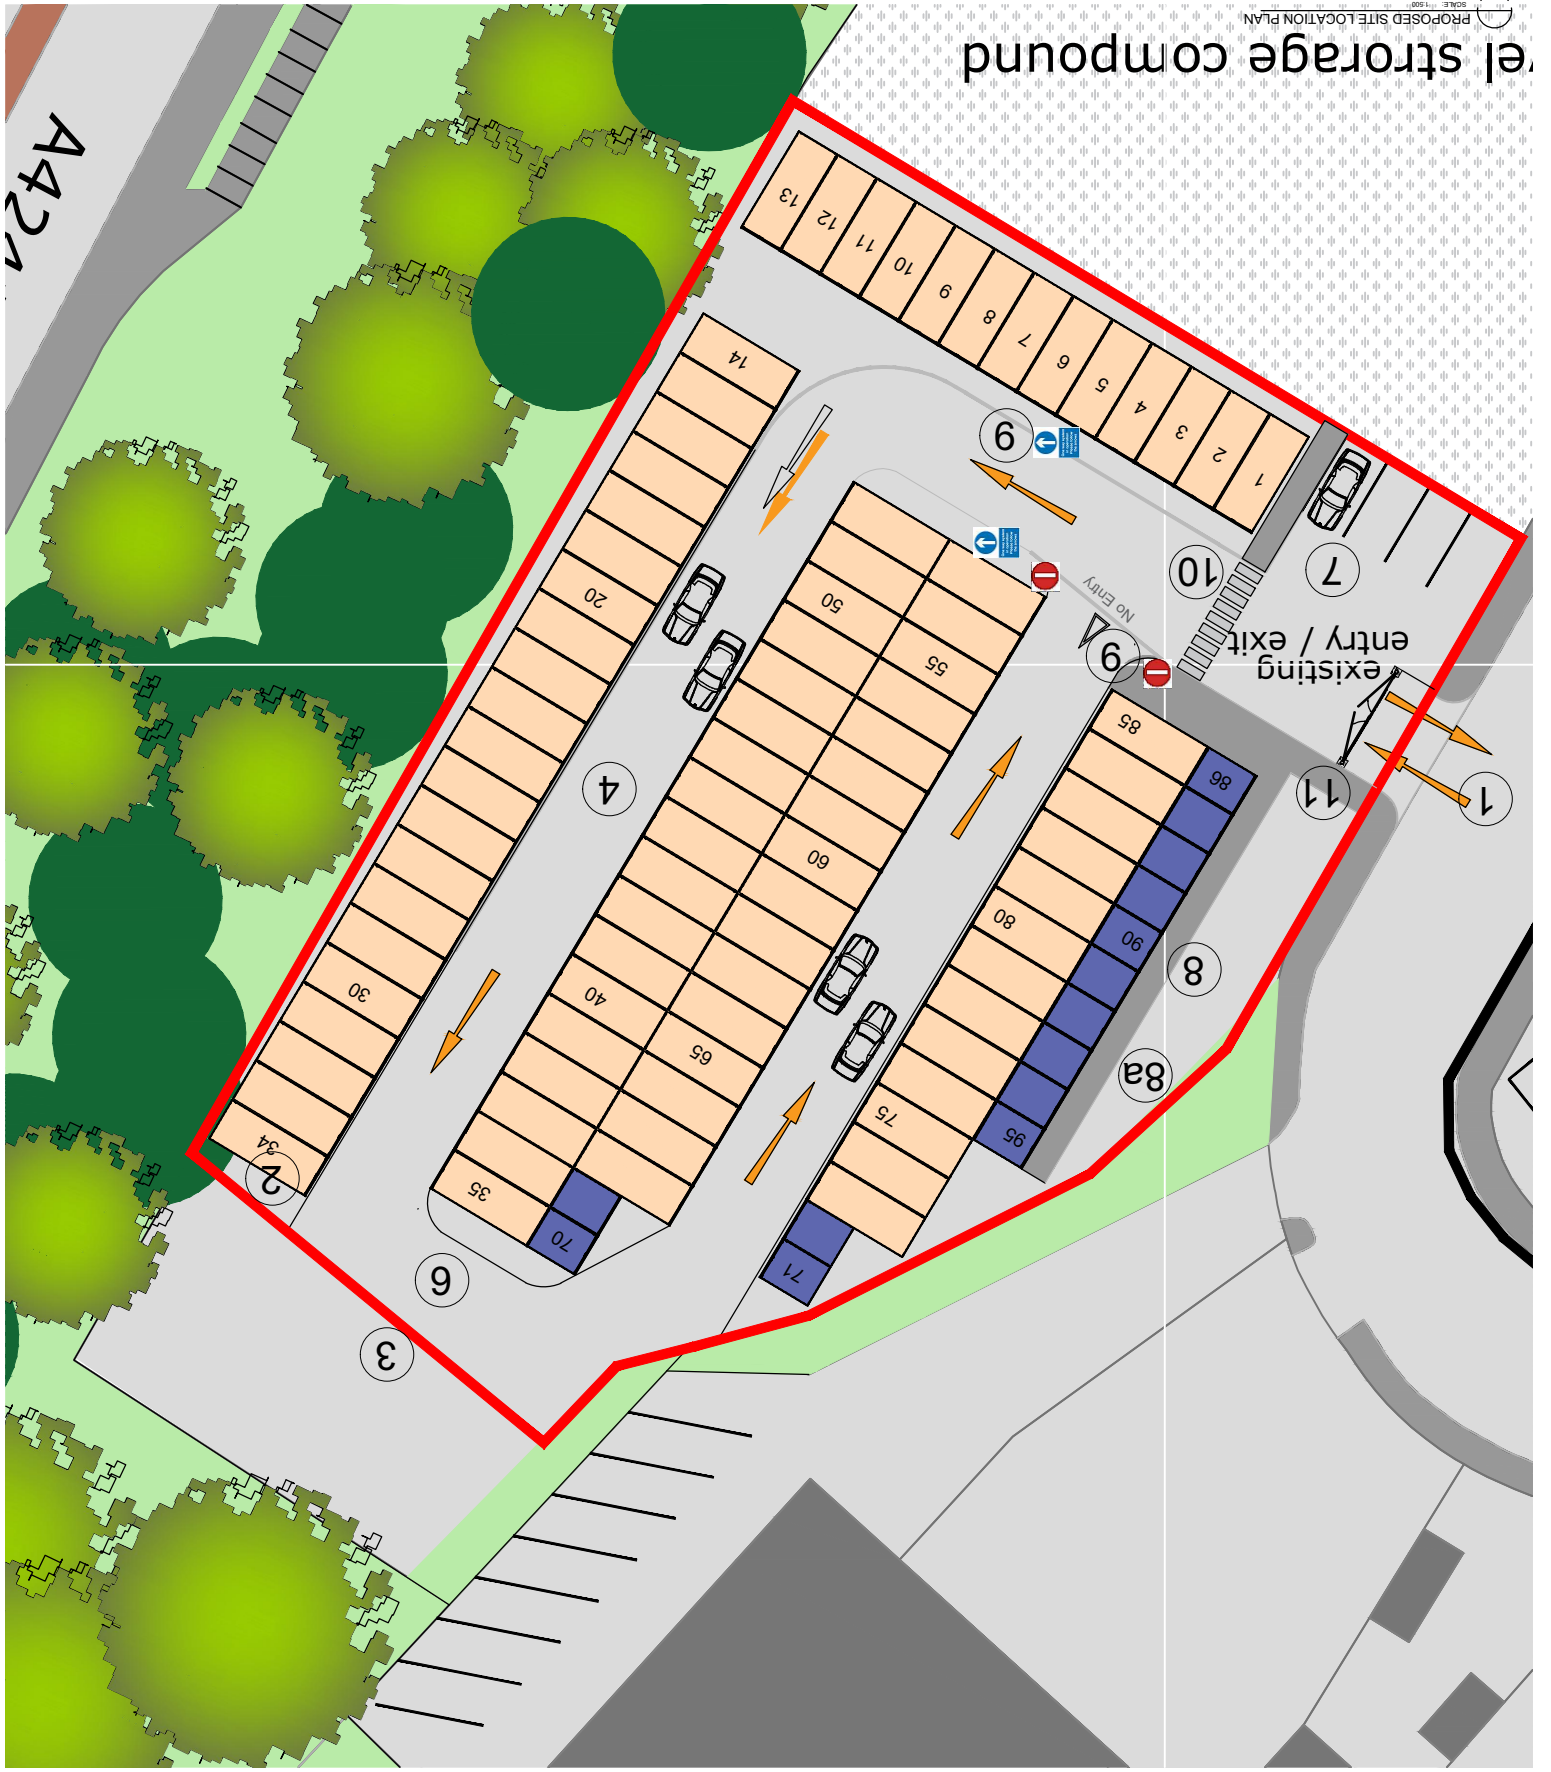


Superseded

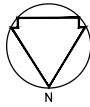

1		Existing access control Gate - Galvanized palisade to be retained and repositioned within site to ease entry
2		20ft long x 8ft wide Steel containers. - colour Green (2zno)
3		perimeter of site secured with existing galvanised palisade fence
4		5.5m wide access ways within site allowing 2 way / park and pass space
5		Vehicle route within compound proposed to be one way operation as indicated
6		Existing site surface - gravel / tarmac/adam area retained.
7		Proposed site parking 2600x4800 bays
8		10ft long x 8ft wide Steel containers. - colour green
8a		Access to 10ft containers via foot only - small storage offering.
9		Site installed one way and no entry signage
10		Dedicated crossing point within site
11		Controlled access pedestrian Gate to be installed with keypad access. Direct link to existing footpath
		
A		Gates relocated, crossing point added, one way signage indicated, pedestrian link added.
06.11.23		CW