
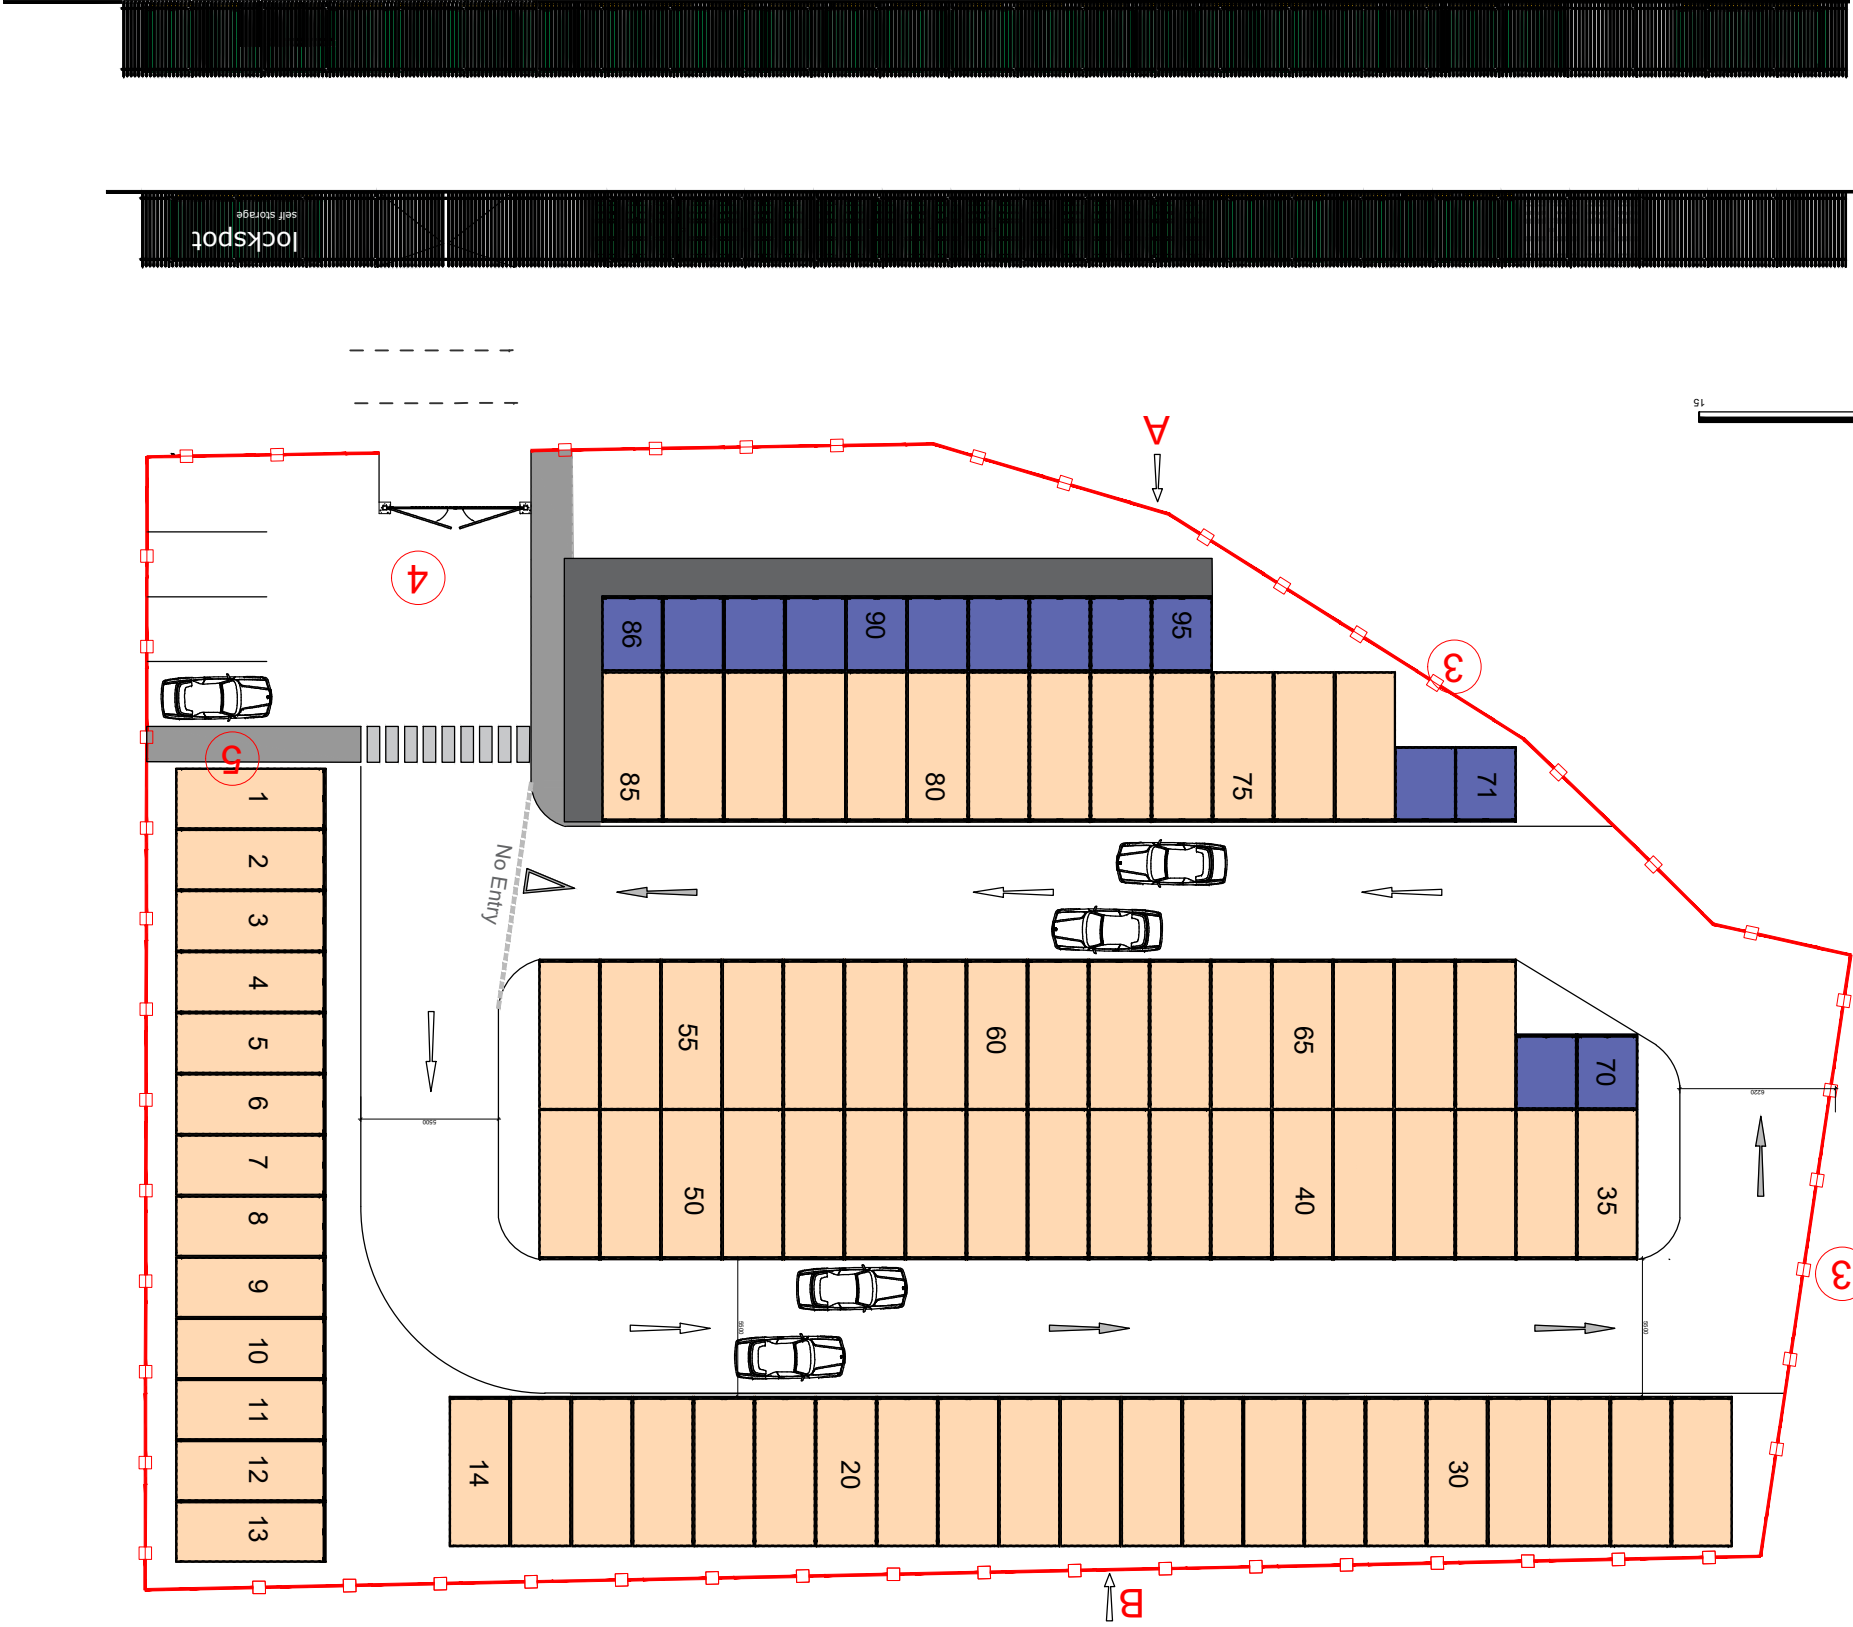


# Superseded

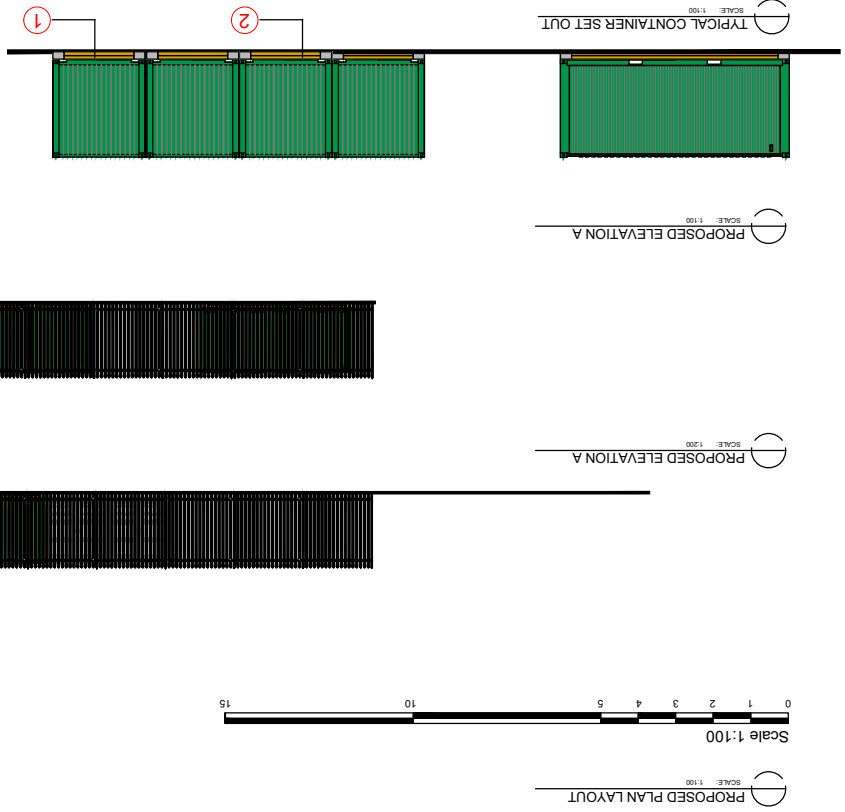

|   |              |                      |       |
|---|--------------|----------------------|-------|
| STATUS:   |              | planning application |       |
| REV:   | DESCRIPTION: | BY:                  | DATE: |
|  <div> <p><b>HAFOD DESIGN LTD</b><br/> Architectural Services</p> <p>07830 294758<br/> craig@hafoddesign.co.uk<br/> www.hafoddesign.co.uk</p> </div> |              |                      |       |
| <div> <p><b>LOCKSPOT SELF STORAGE</b><br/> Unit 1 LLANELLI GATE BUSINESS PARK<br/> LLANELLI<br/> DAREN</p> <p><b>lockspot</b></p> </div>                                                                                              |              |                      |       |
| CLIENT:   |              |                      |       |
| <div> <p><b>SEAWAY INDUSTRIAL ESTATE</b><br/> Port Talbot SA13 7BR</p> <p>PROPOSED ELEVATIONS</p> </div>   |              |                      |       |
| SCALE 1:100   |              | DATE: 14.06.23       |       |
| PROJECT NO:   |              | DRAWING NO:          |       |
| hkf157   |              | 157-L02              |       |
| REVISION:   | A            | DRAWN:               | CW    |
| CHECKED:   |              | CW                   |       |

|   |   |
|---|---|
| <p>Containers to be raised and levelled from existing car park surface and placed on HbZ concrete kerb pads</p>   |   |
| <p>Proposed treated timber plinth to containers to seal edges from intrusion / refuse and littering, hit and miss - free flow or surface water</p>   |   |
| <p>Existing site is secured with existing galvanized palisade fencing</p>   |   |
| <p>Existing palisade access gates to control access and secure compound - inward opening - Galvanized</p>   |   |
| <p>Proposed short term parking / new customers</p>   |   |
| <p>  </p> <p>  </p> <p>  </p> <p>  </p> <p>  </p> <p>  </p> <p>  </p> <p>  </p> <p>  </p> <p>  </p> <p>  </p> <p>  </p> <p>  </p> | <p>  </p> <p>  </p> <p>  </p> <p>  </p> <p>  </p> <p>  </p> <p>  </p> <p>  </p> <p>  </p> <p>  </p> <p>  </p> <p>  </p> <p>  </p> |

Notes: THIS DRAWING IS COPYRIGHT