






Site Section A
1 : 200

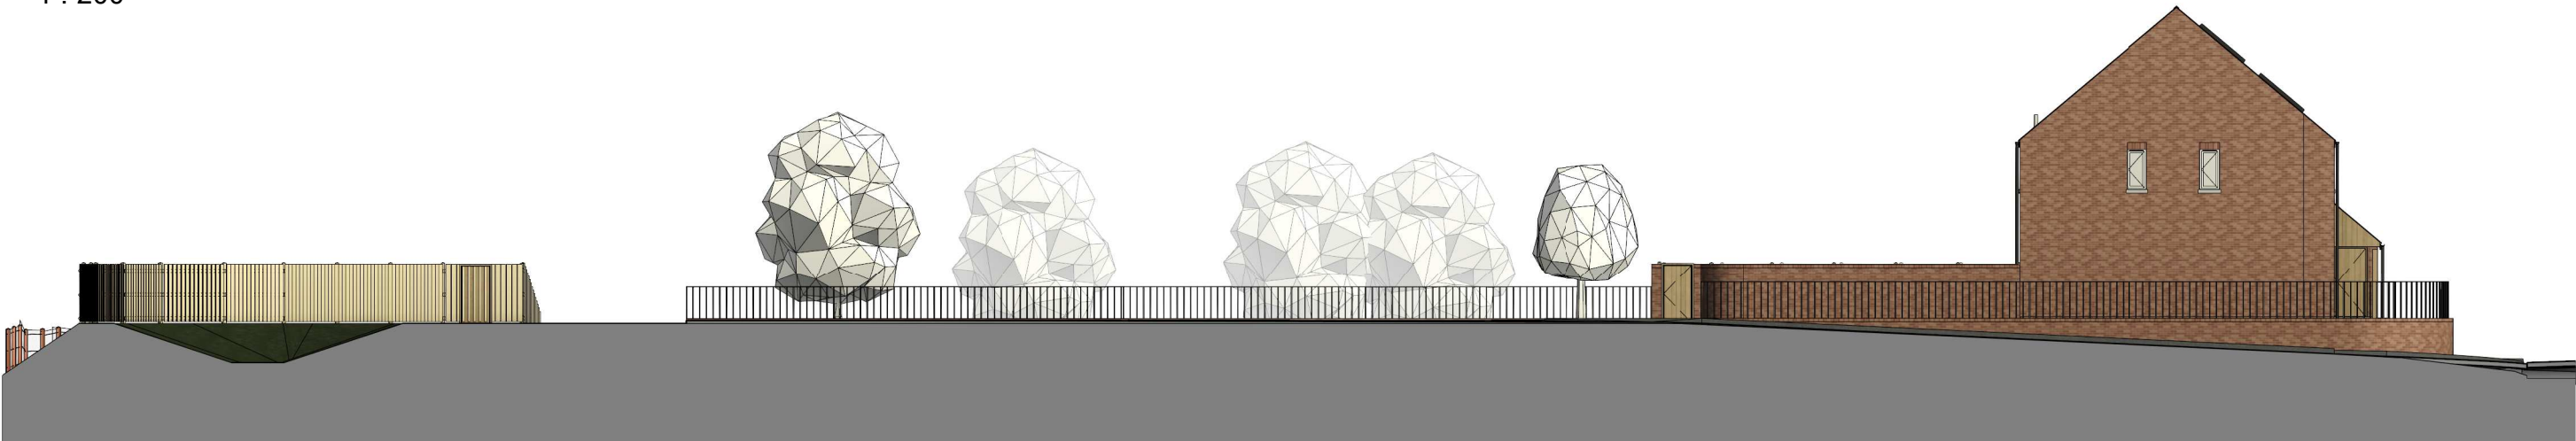

Site Section B
1 : 200

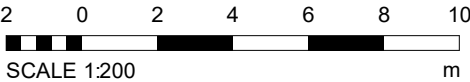

Site Plan Key
1 : 1000

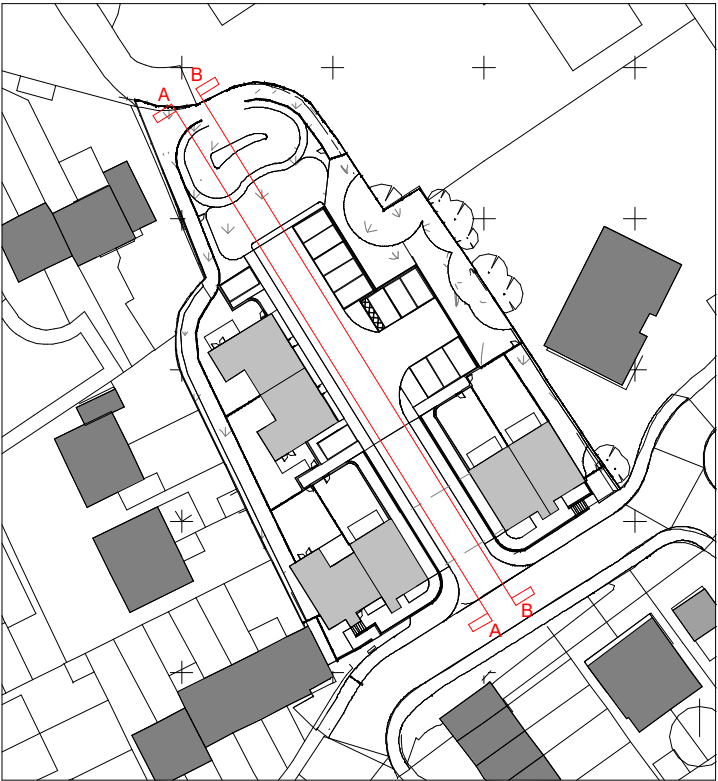

P02	S0	01.11.23	CK	Layout amended to address highways comments
P01	S0	12.07.23	CK	Bungalow set back into site with stair to front walkway repositioned.
Rev	Status	Date	Check	Description

HolderMathiasarchitects

T +44 (0) 20 7287 0735
www.holdermathias.com
London Cardiff Munich

Project
Harvey Crescent
Port Talbot
Coastal Housing Association

Title
Site Sections

Job No	Scale at A3	Classification	Status	Revision
4653	As indicated		S0	P02

Project - Originator - Functional Breakdown - Spatial Breakdown - Form - Discipline - Number
HCCCH-HMA-ZZ-ZZ-D-A-00300

ISO 14001 : 2015 ISO 9001 : 2015 RIBA Chartered Practice
Please consider the environment before printing this document
Refer to dimensions where provided - do not scale from this drawing