


Superseded

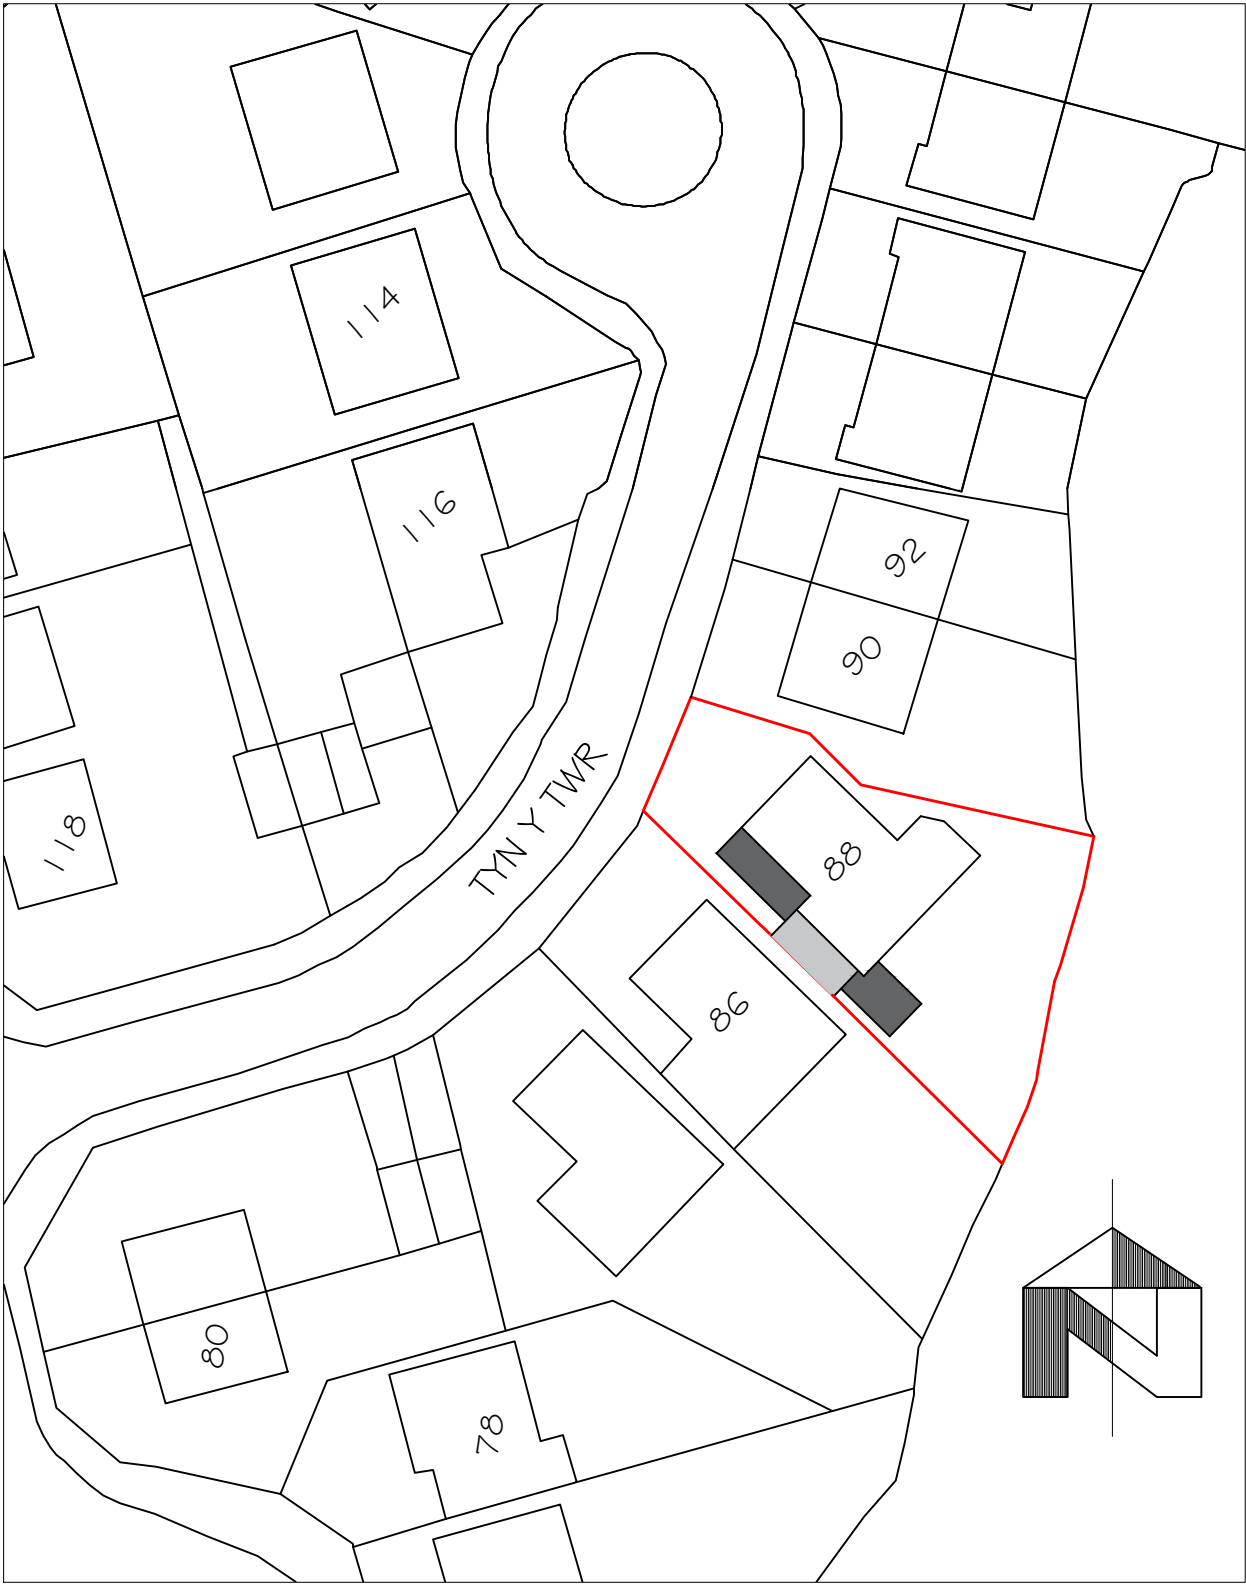

PETER JONES TALBOT DESIGN SERVICES mobile: 07817538014 email: jonespeter177@gmail.com	project title 88 Tyn Y Twr Baglan Port Talbot	drawing title location and block plans	date Nov 2023	scale 1:100
			drawing No 88TYT- 01	