


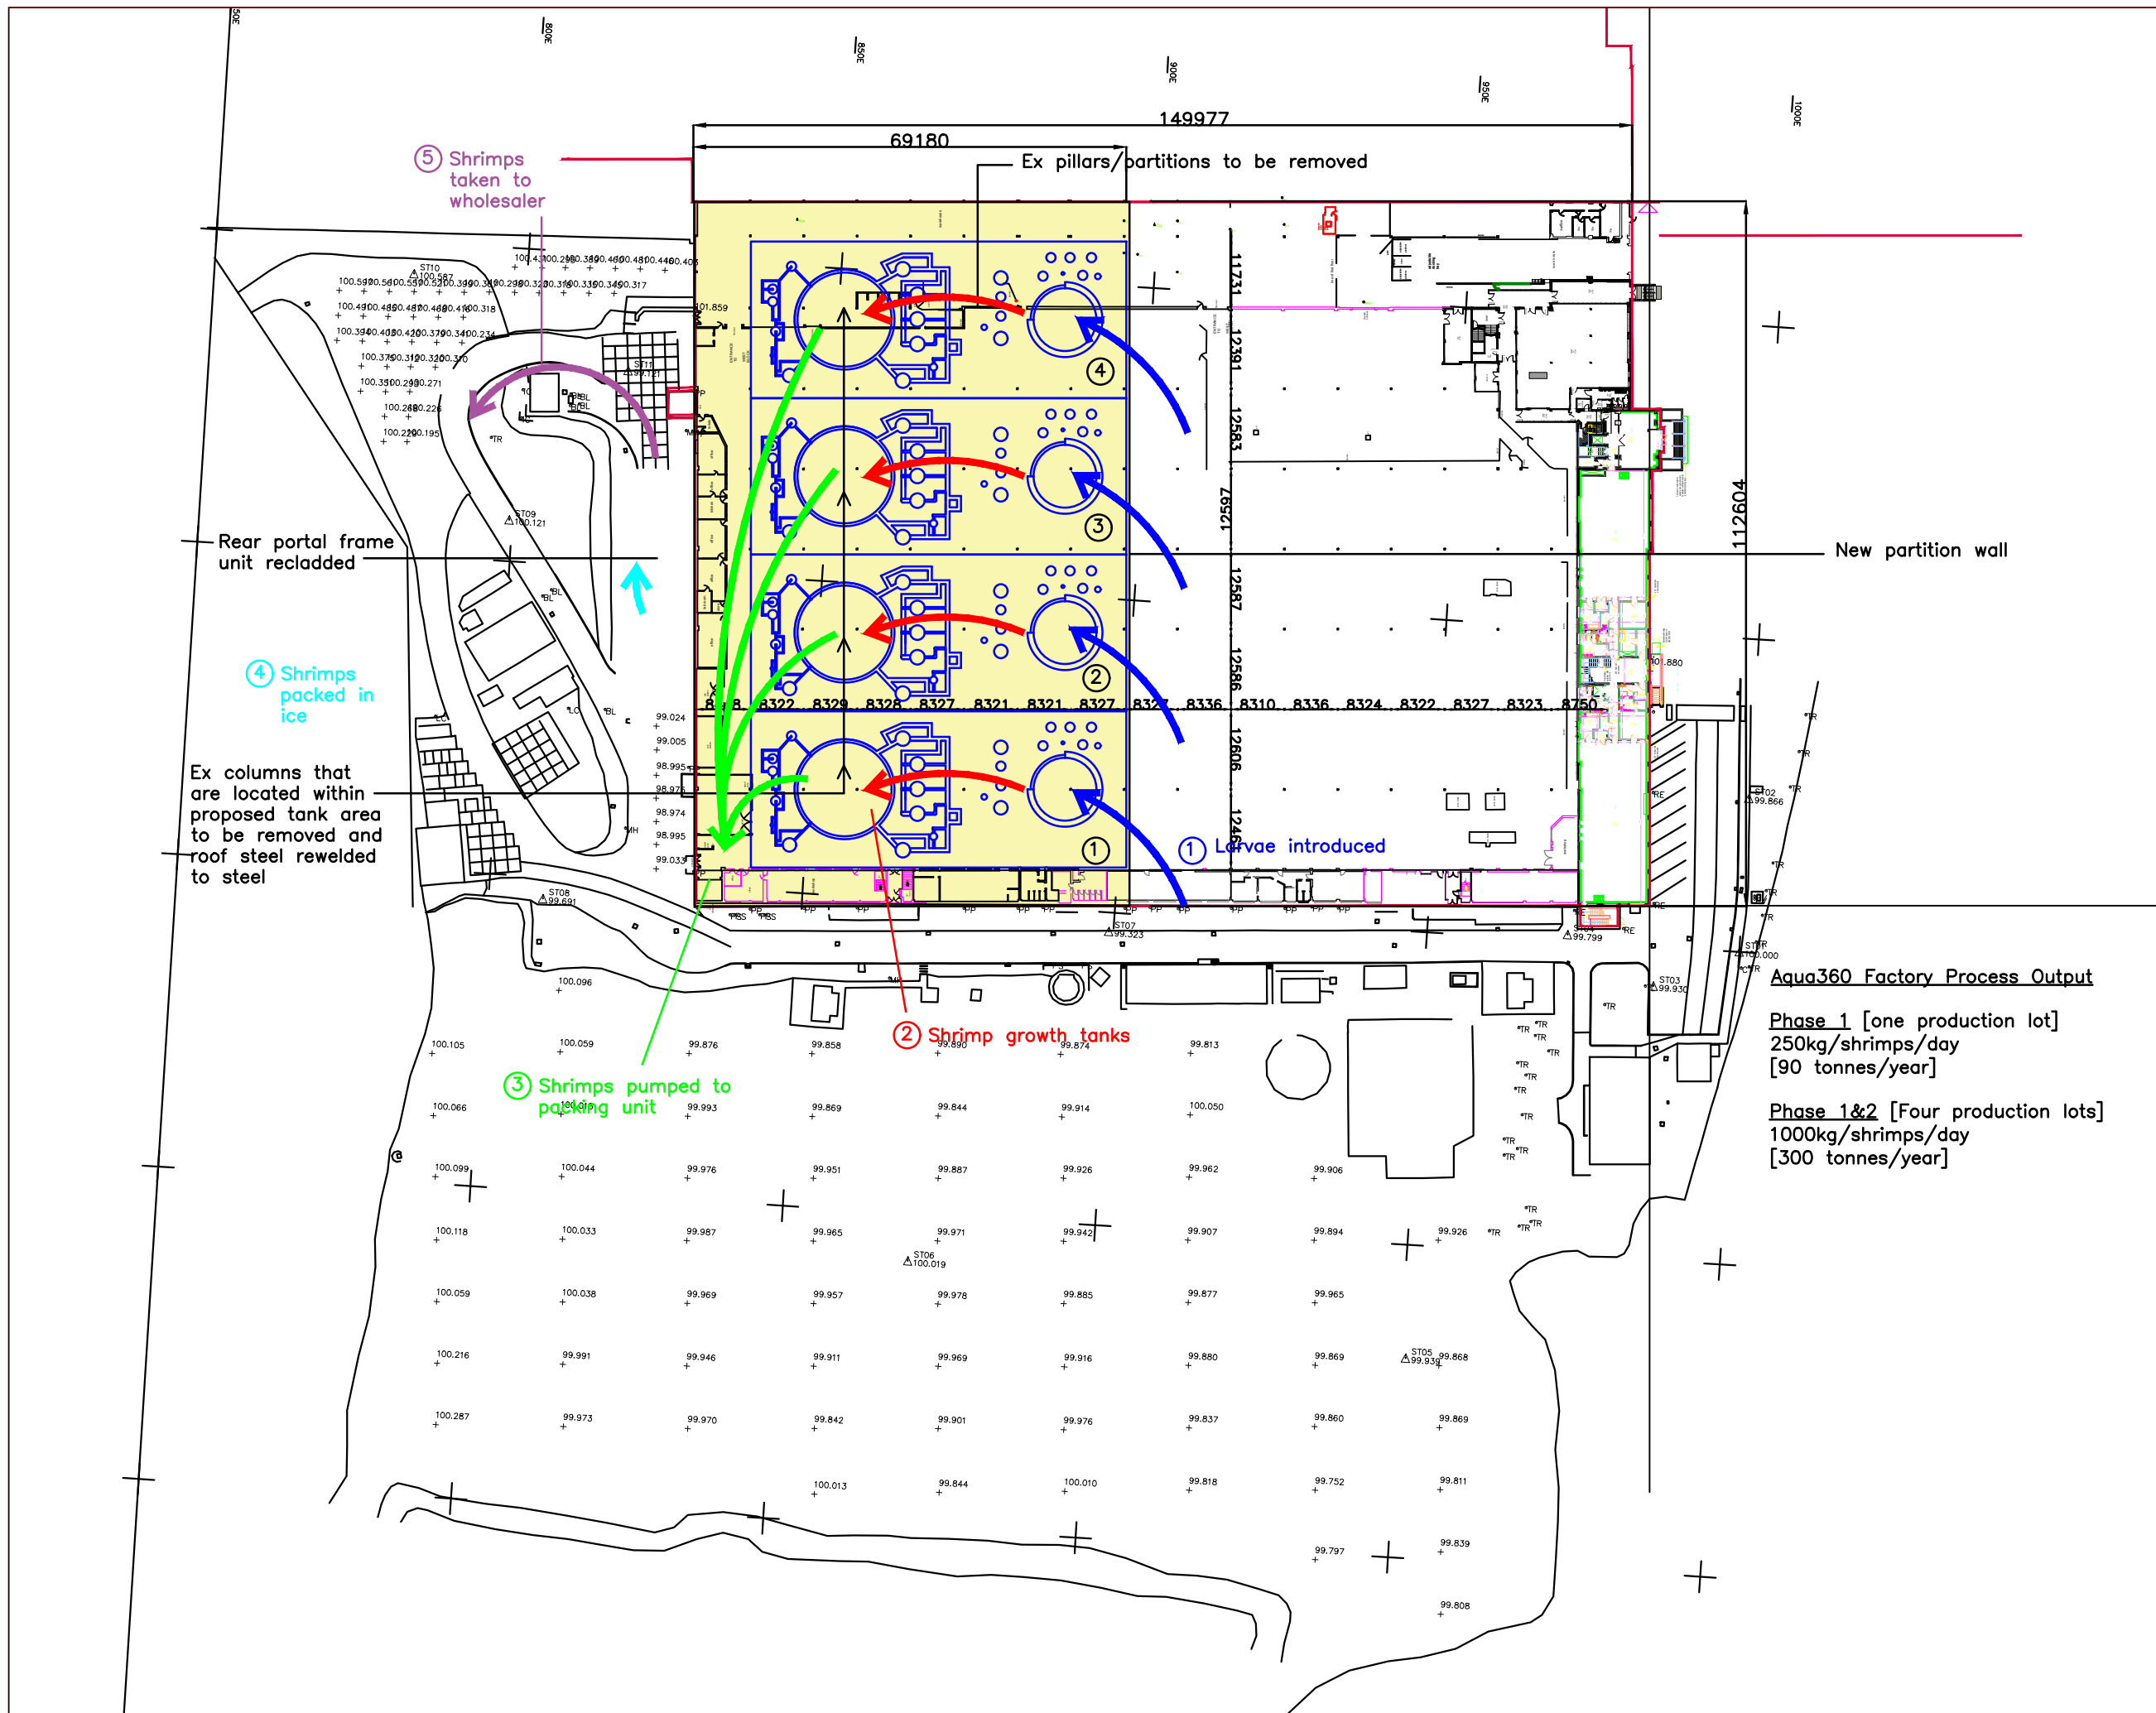

NOTES

Key

- ① Denotes production line reference

REV	DATE	BY	CHKD

CLIENT

Aquaculture360

PROJECT

Proposed Shrimp Farm
at Neath, Milland Rd,
SA11 1NJ

TITLE

Aquaculture Process
Schematic Details

DRAWING ISSUE

Planning

GENERAL NOTES

A- The scale shown on this drawing only applies to the correct paper size.
B- Do not scale from this drawing take figured dimensions only.
C- Any discrepancies to be reported to ateb consult.
D- Drawings in PDF format are not to scale and are for reference only.

DATE March'23	PRODUCED BY C.Holmes
SCALE 1:1000	CHECKED
PAPER SIZE A3	APPROVED

ateb Consult
42 Gurnos Road
Ystalyfera
Swansea
SA9 2HY
Tel: 01639 849279
Fax: 01639 849984
E-mail: info@atebconsult.co.uk

JOB NUMBER	DRAWING NUMBER	REVISION
23/021	301	