


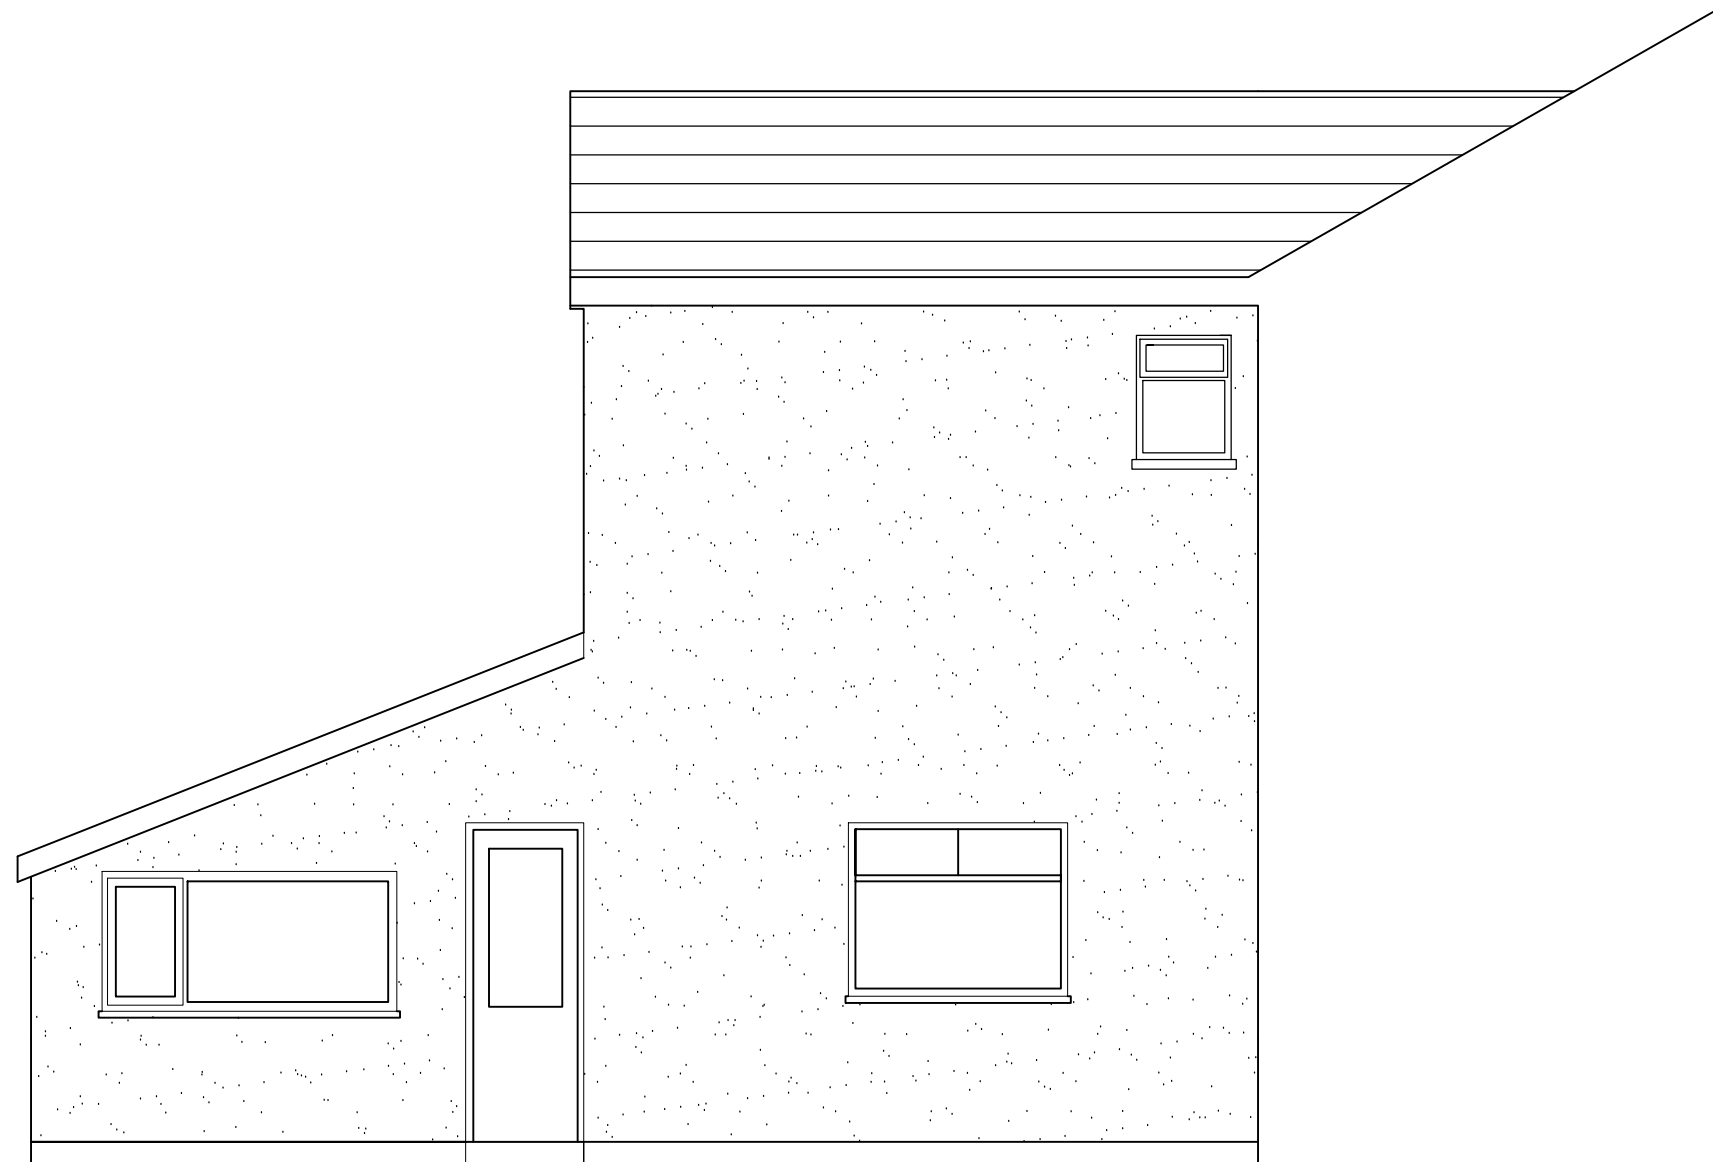


EXISTING REAR
ELEVATION




PROPOSED REAR
ELEVATION




EXISTING SIDE
ELEVATION

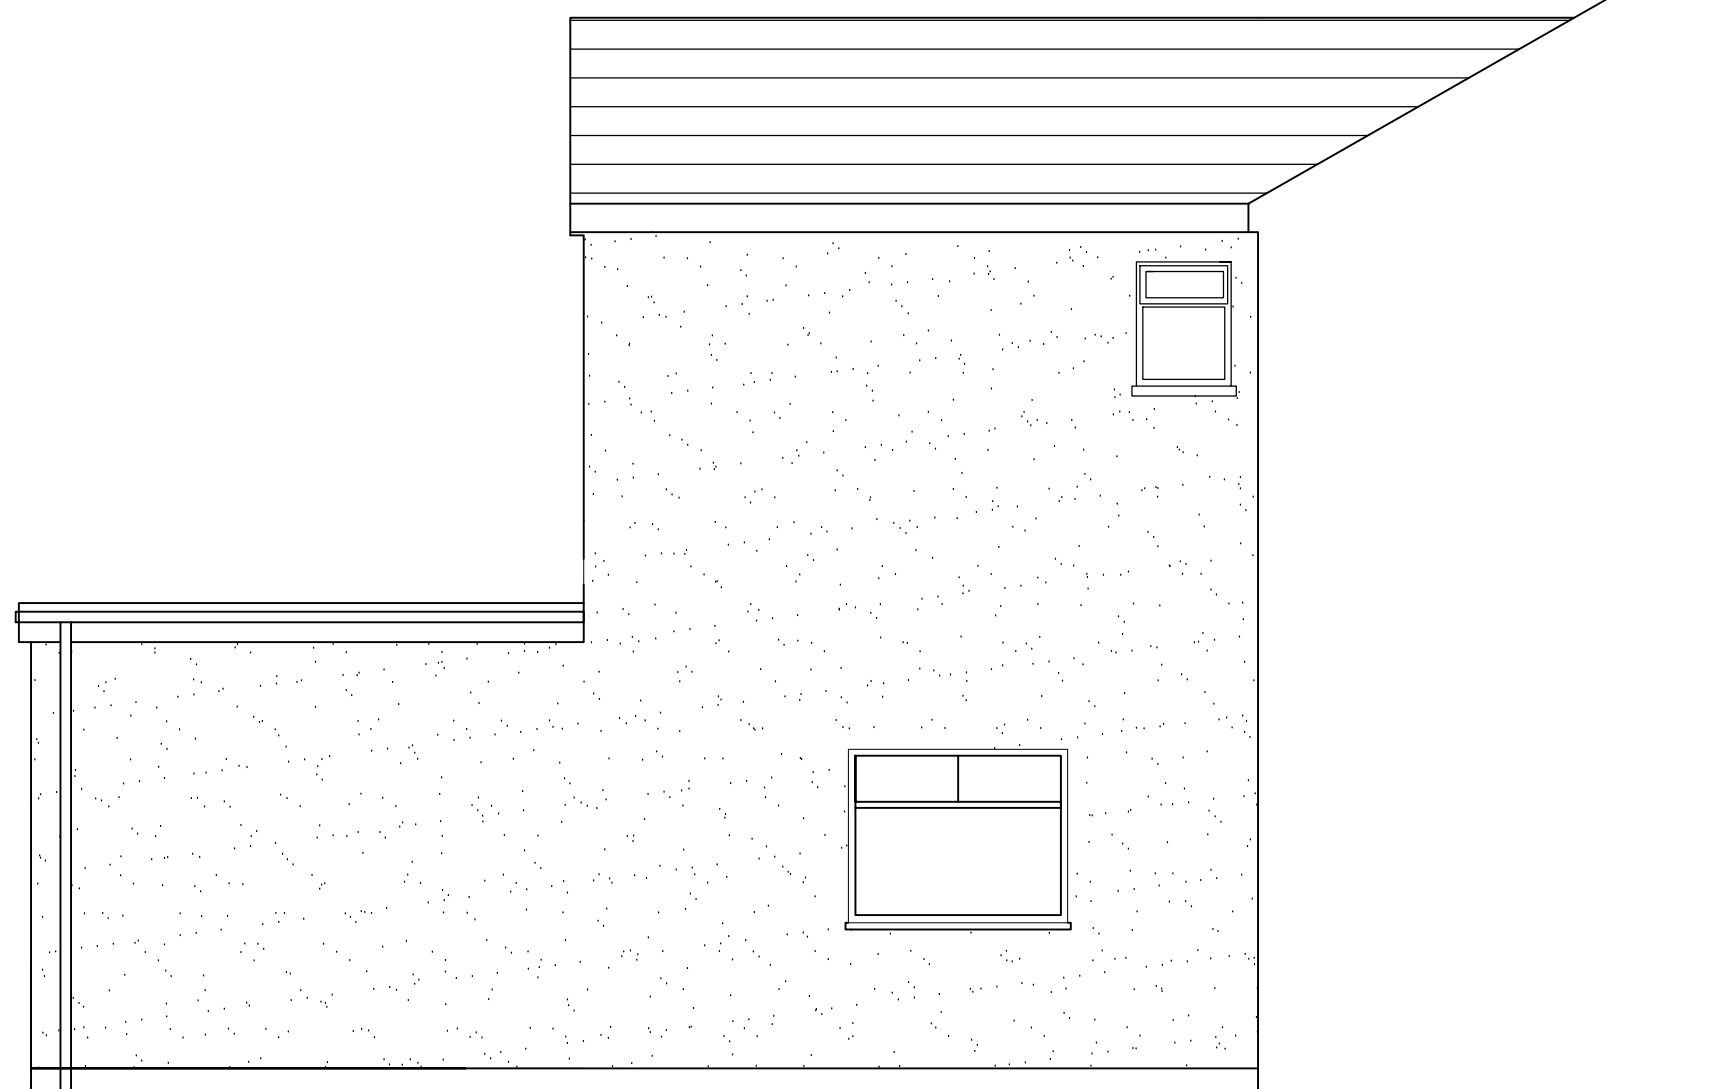

PROPOSED SIDE
ELEVATION

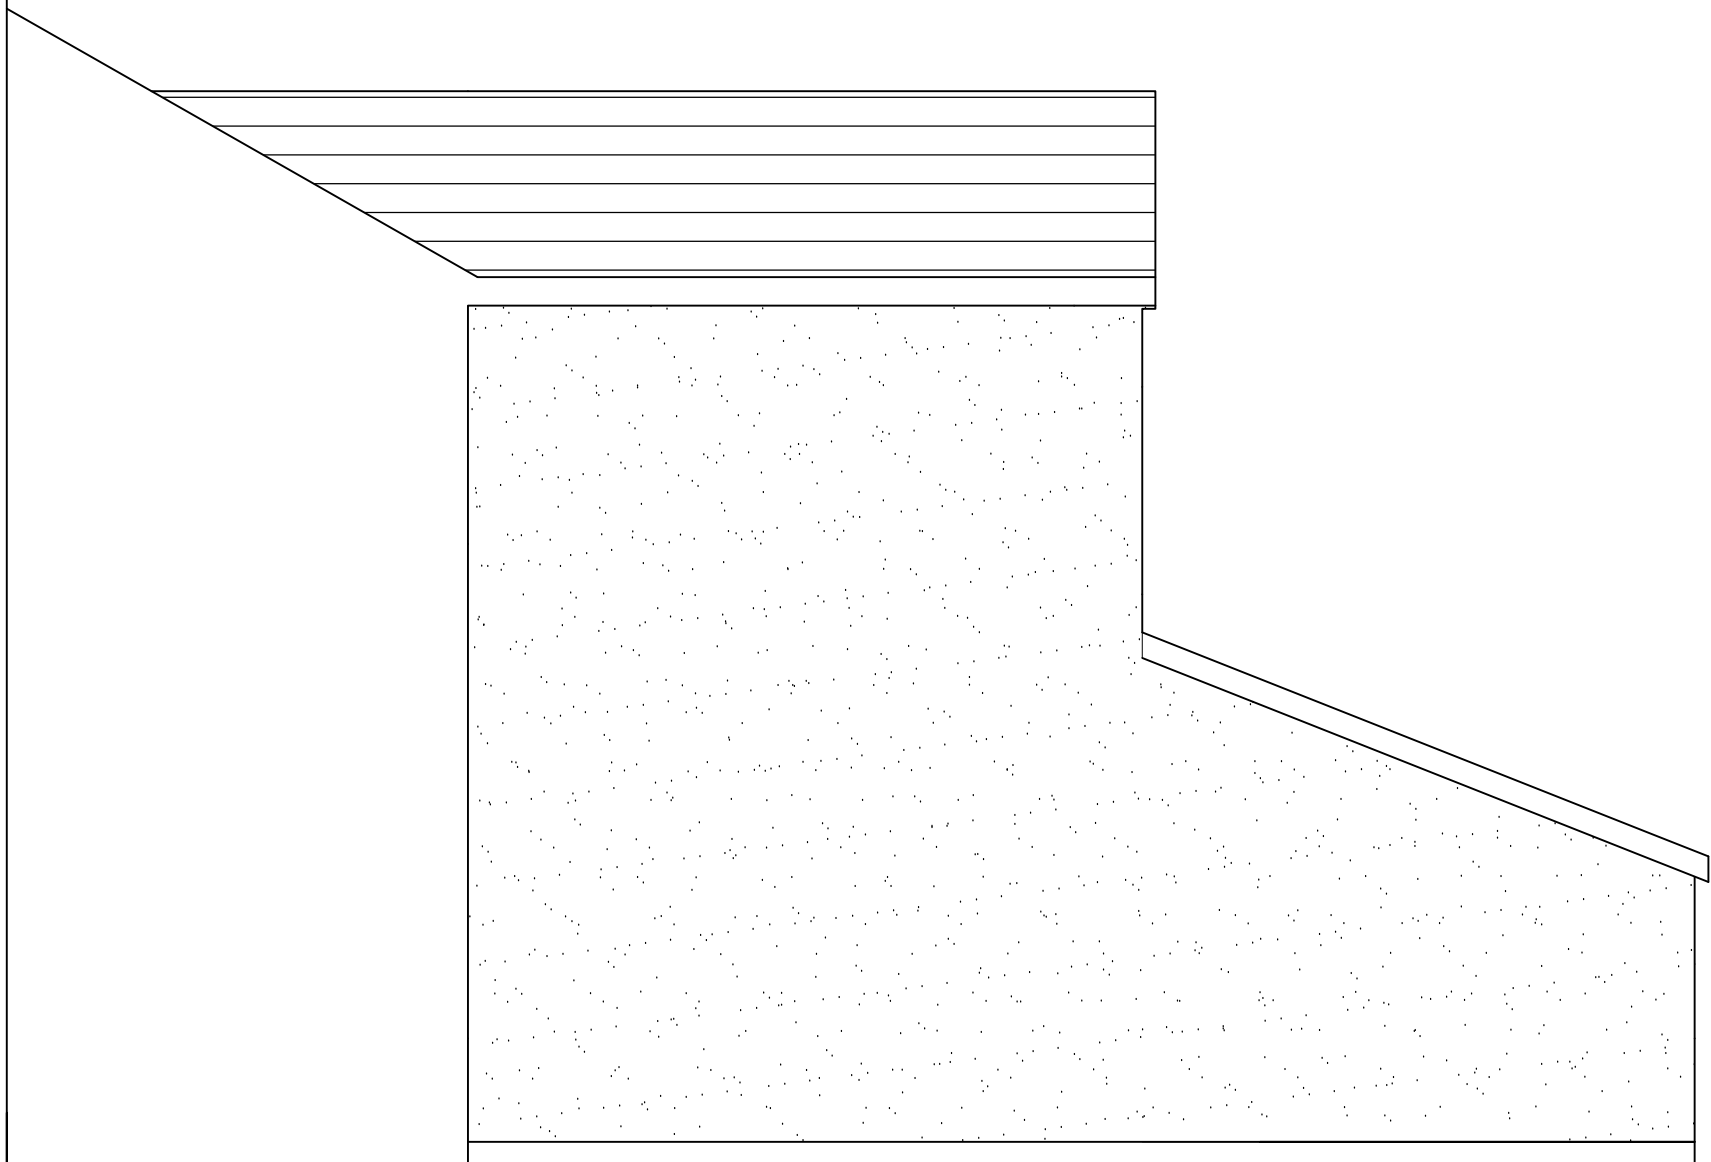

EXISTING END
ELEVATION

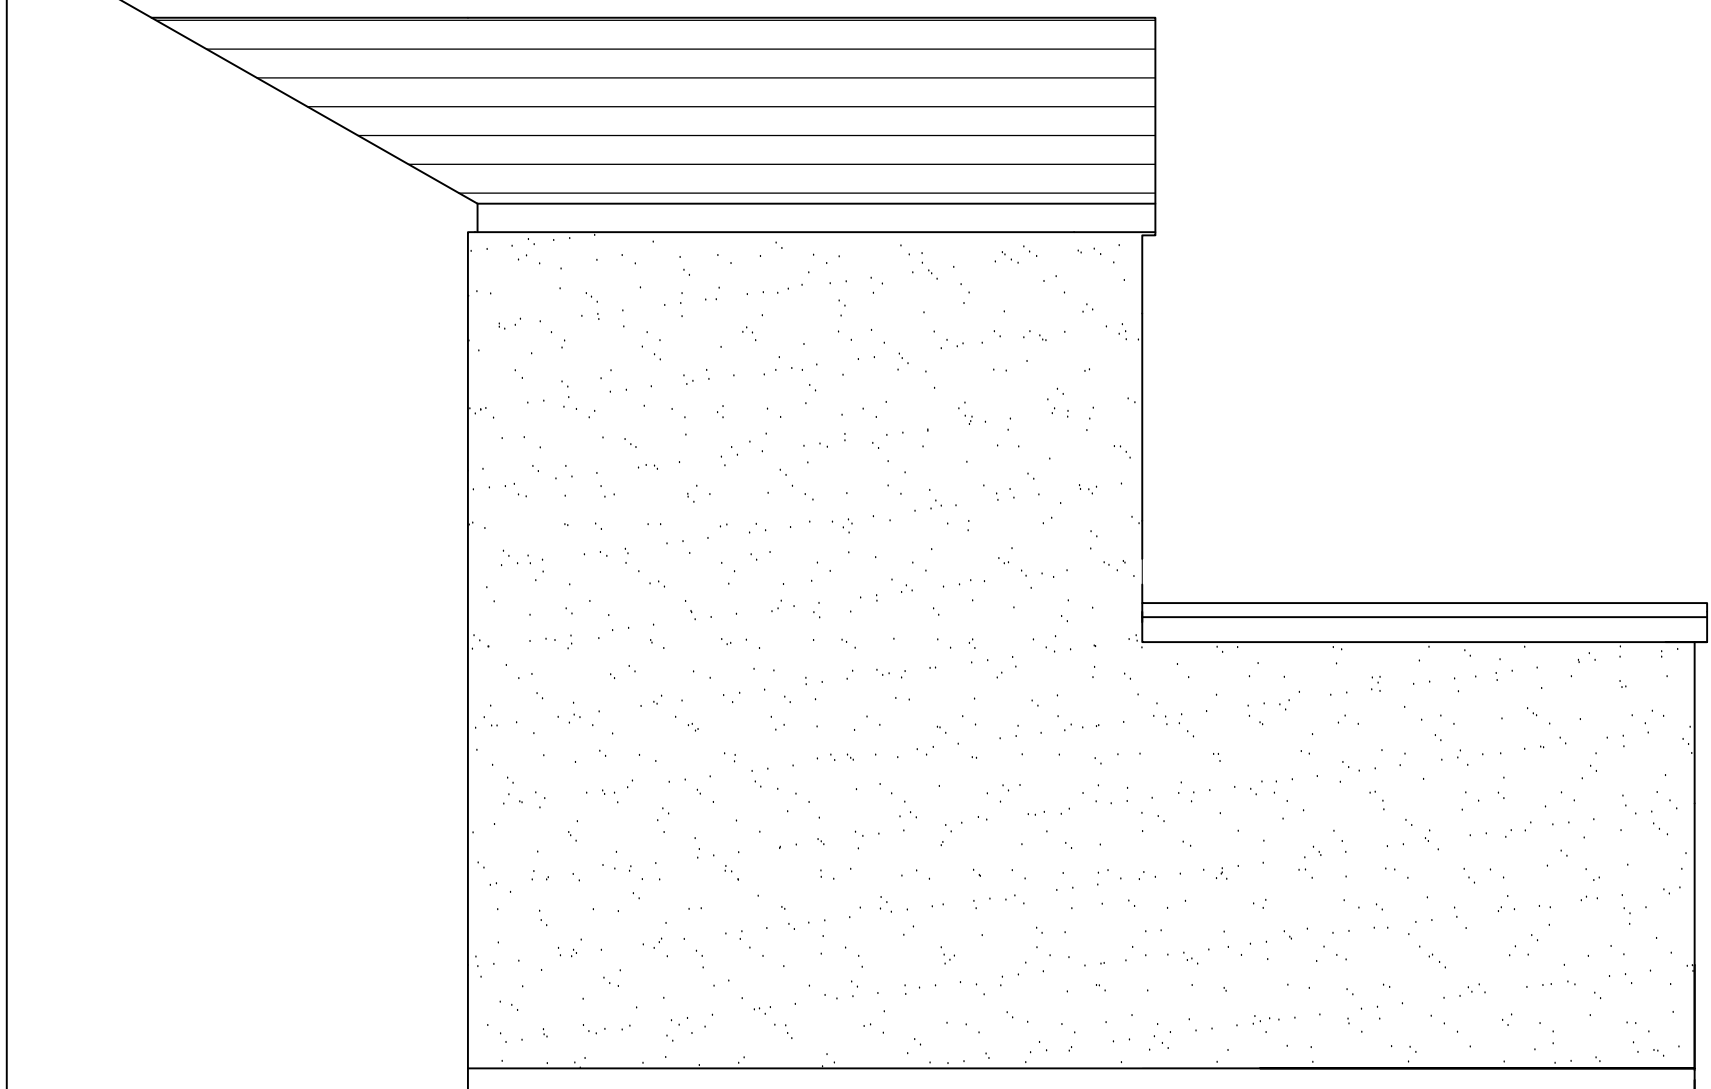

PROPOSED END
ELEVATION

General Notes

No.

Revision/Issue

Date

Firm Name and Address

Project Name and Address

EXISTING & PROPOSED
ELEVATIONS
19 HARLE ST
NEATH

Project

TC

Date

06.11.2023

Scale

1:50

Sheet

B-02