

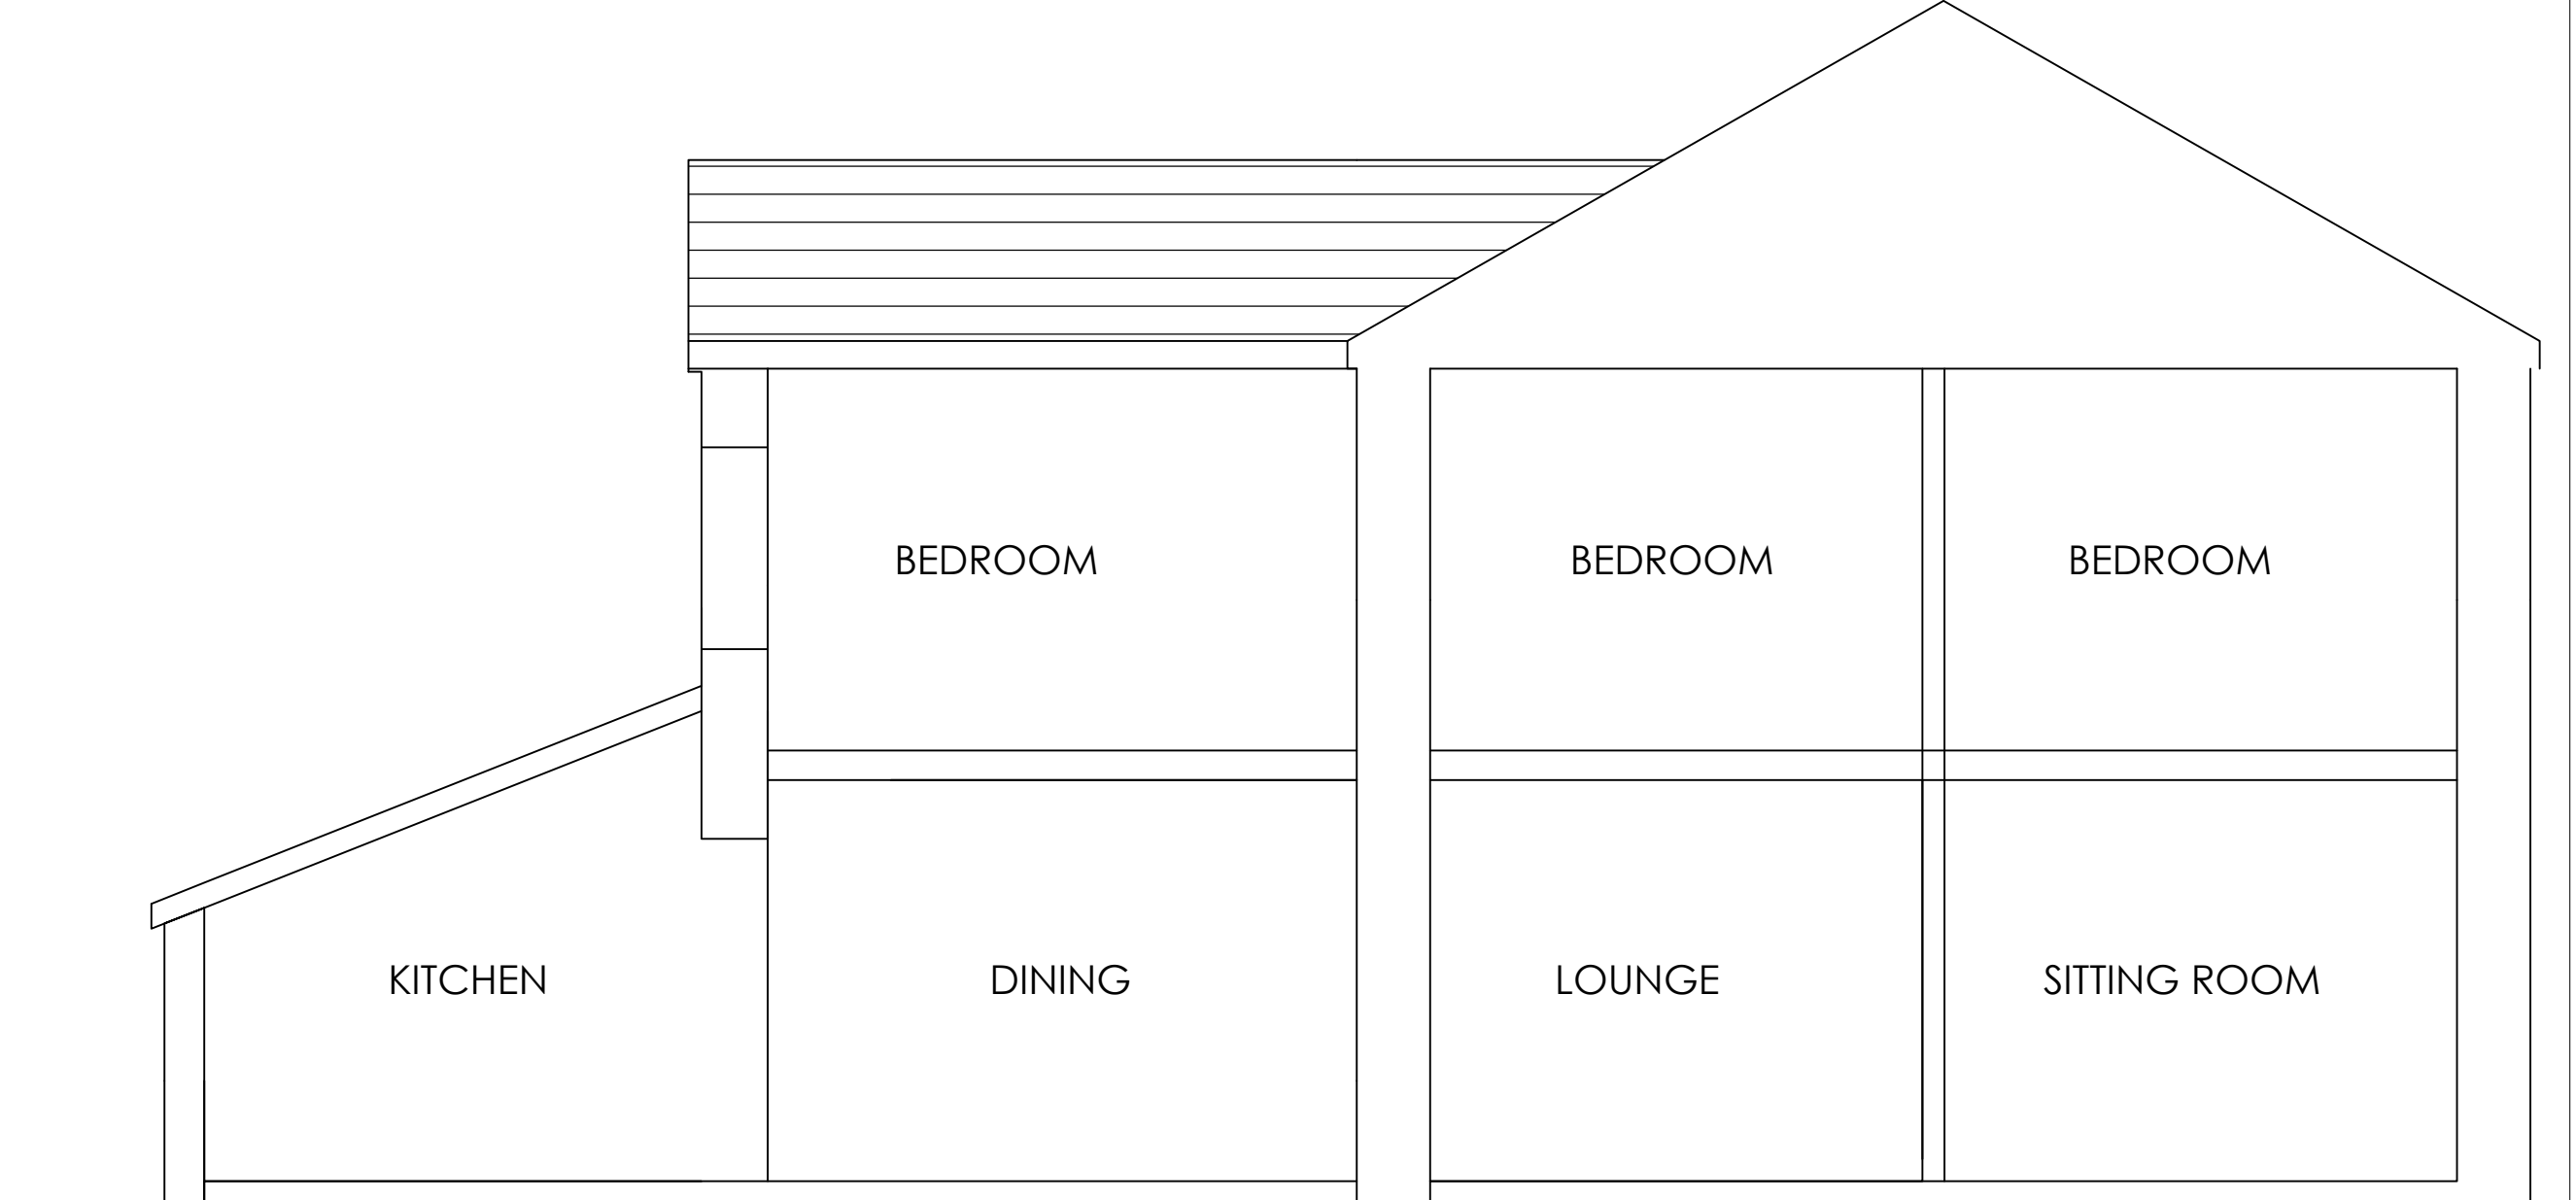


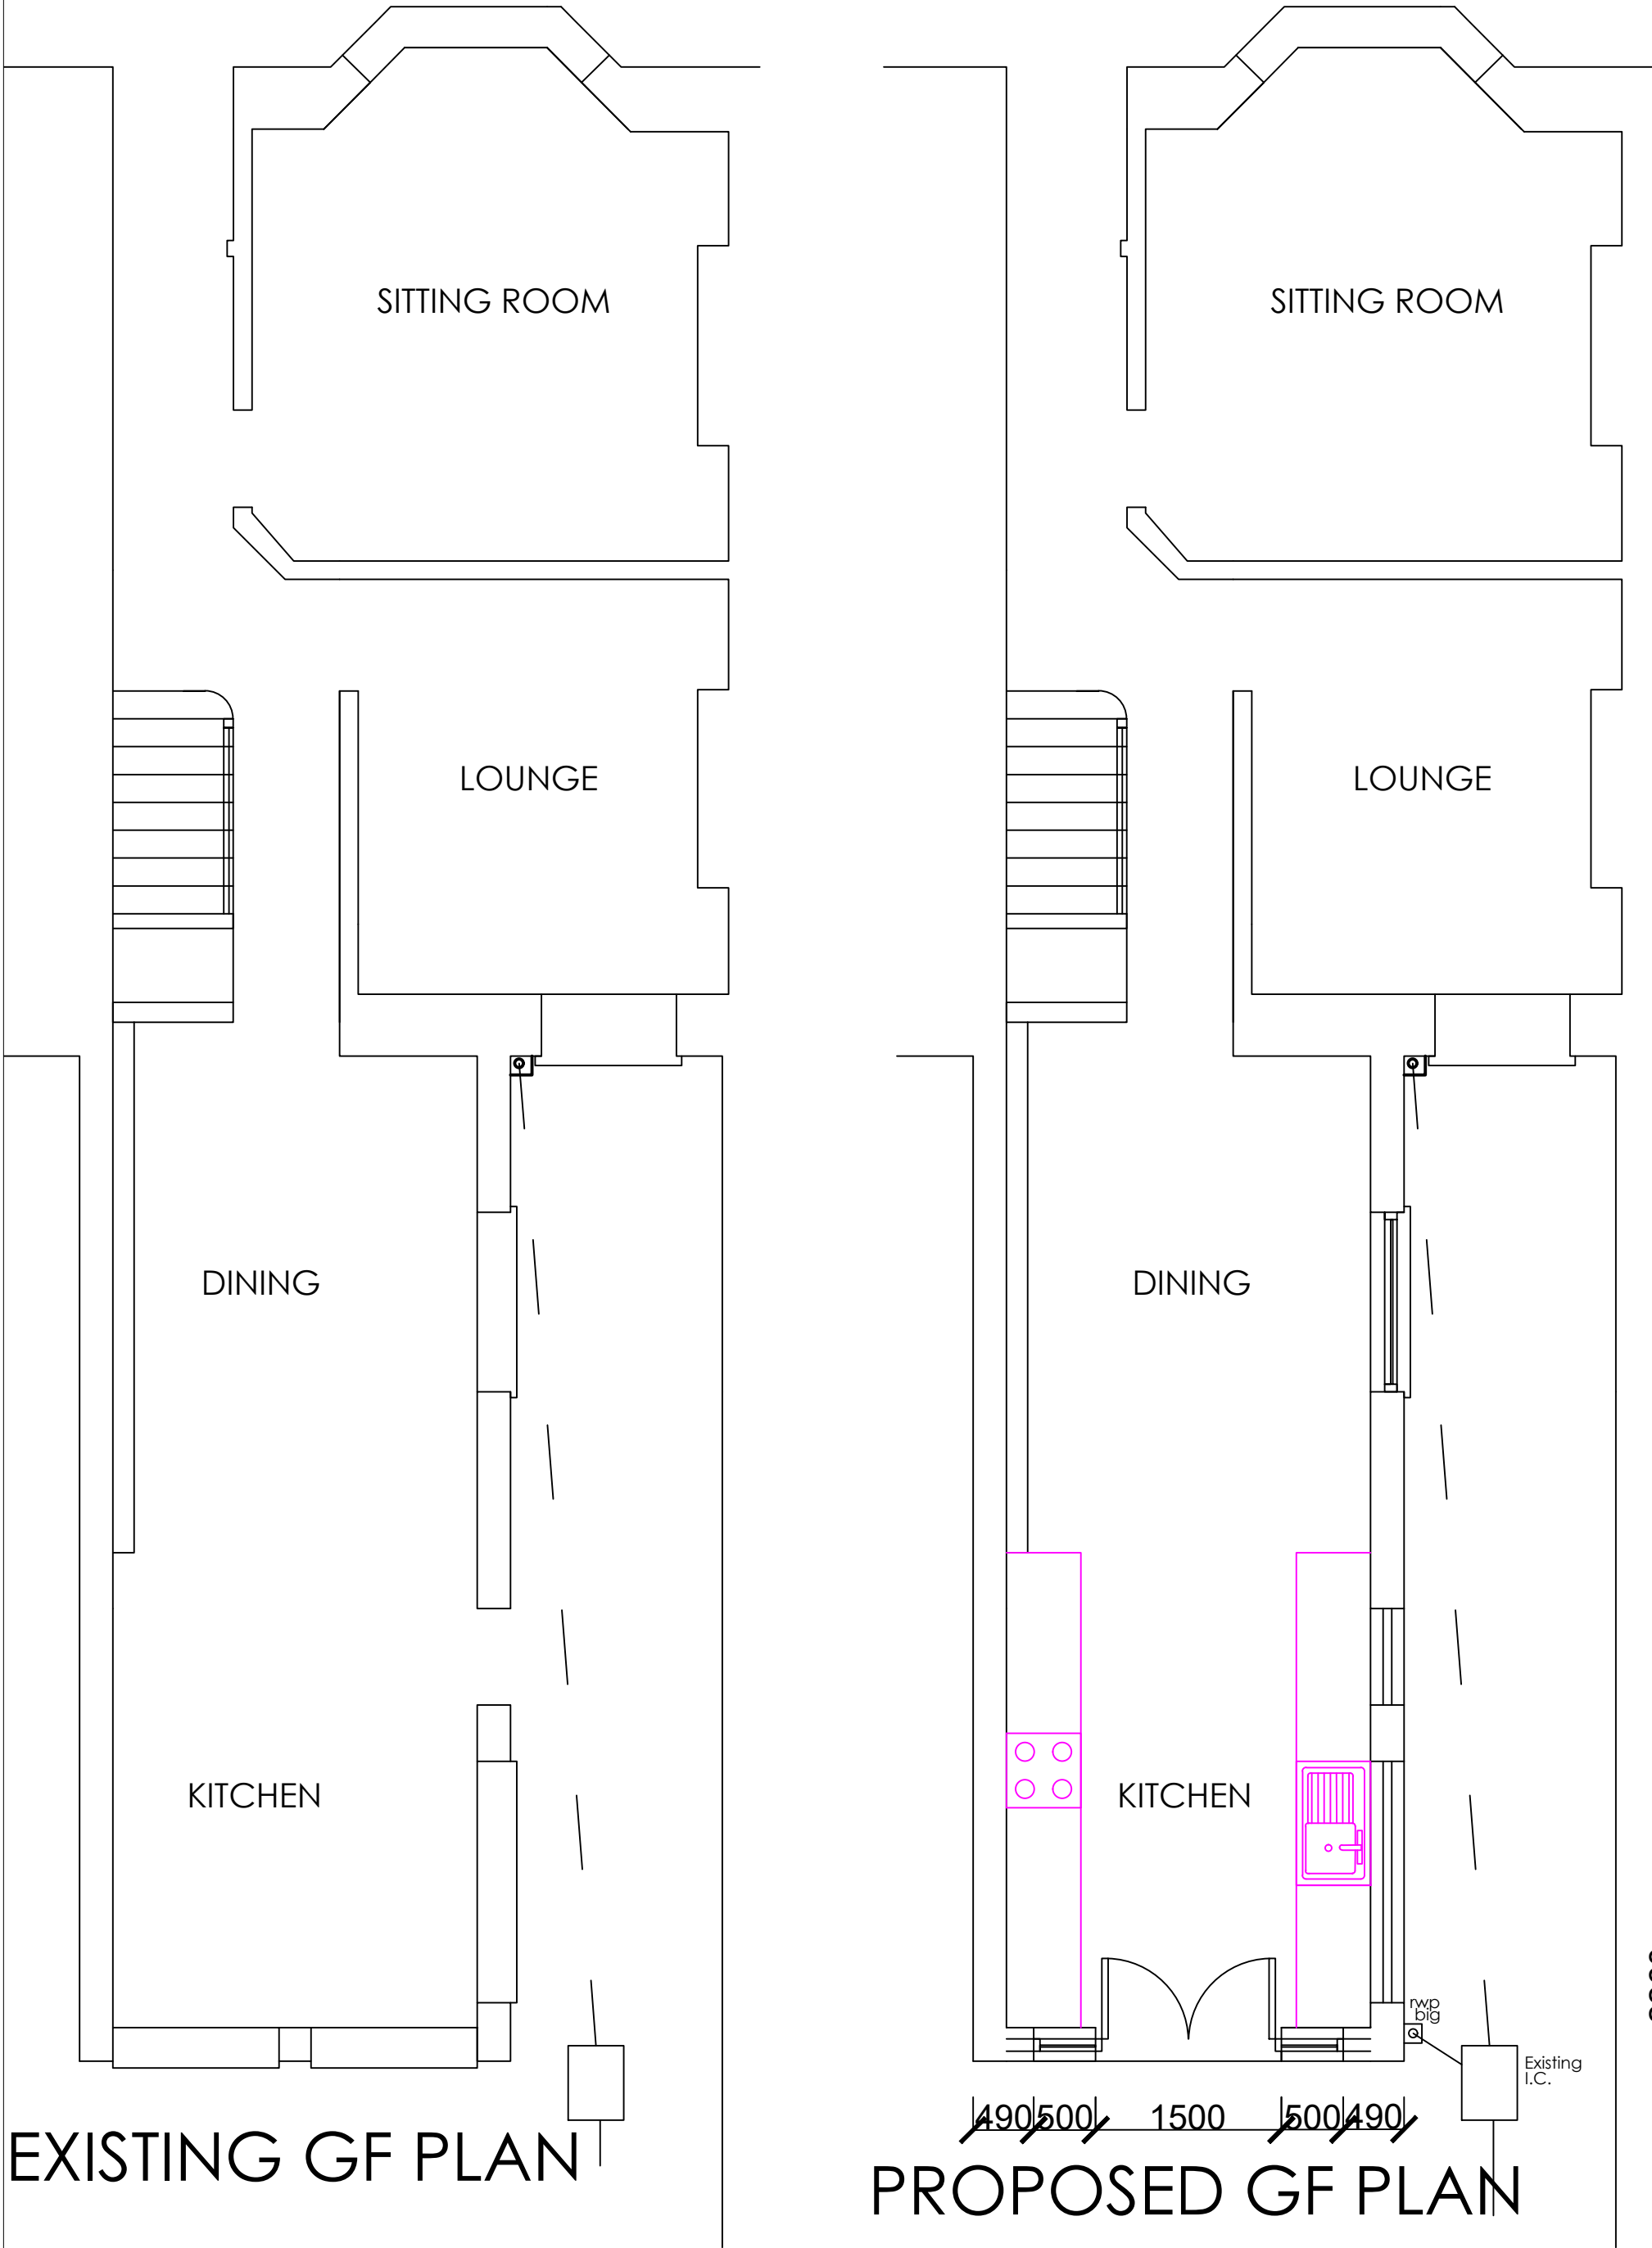

EXISTING SECTION

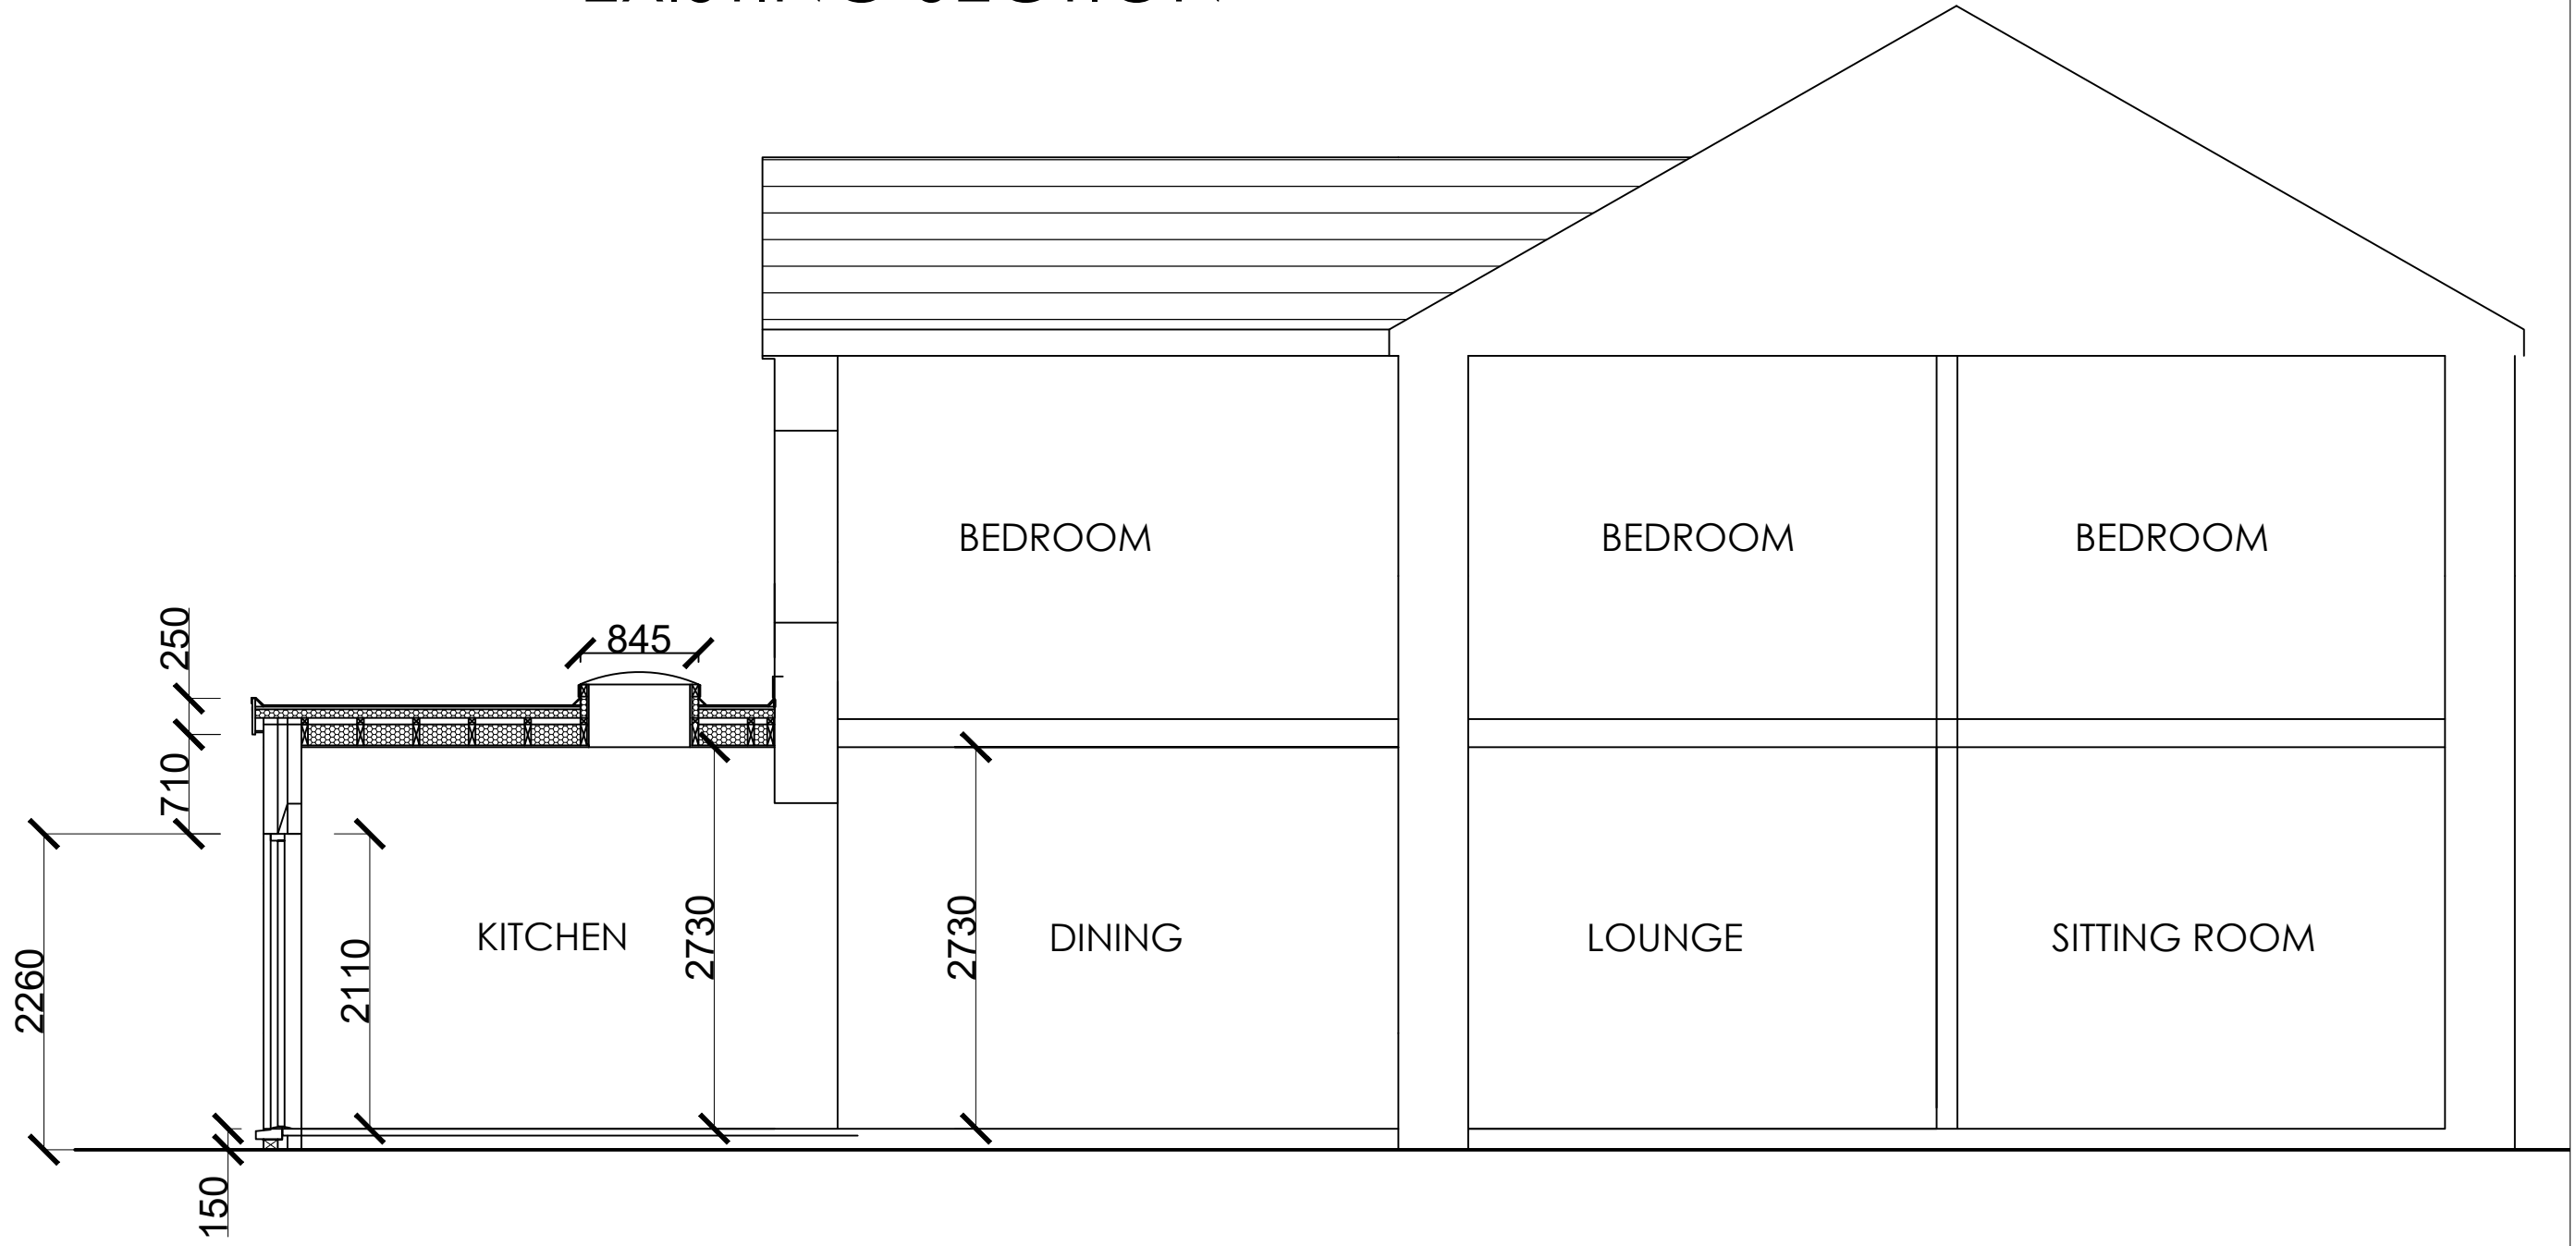

PROPOSED SECTION

General Notes

No.	Revision/Issue	Date

Firm Name and Address

Project Name and Address

EXISTING & PROPOSED
PLANS & SECTIONS
19 HARLE ST
NEATH

Project	TC	Sheet
Date	06.11.2023	B-01
Scale	1:50	