


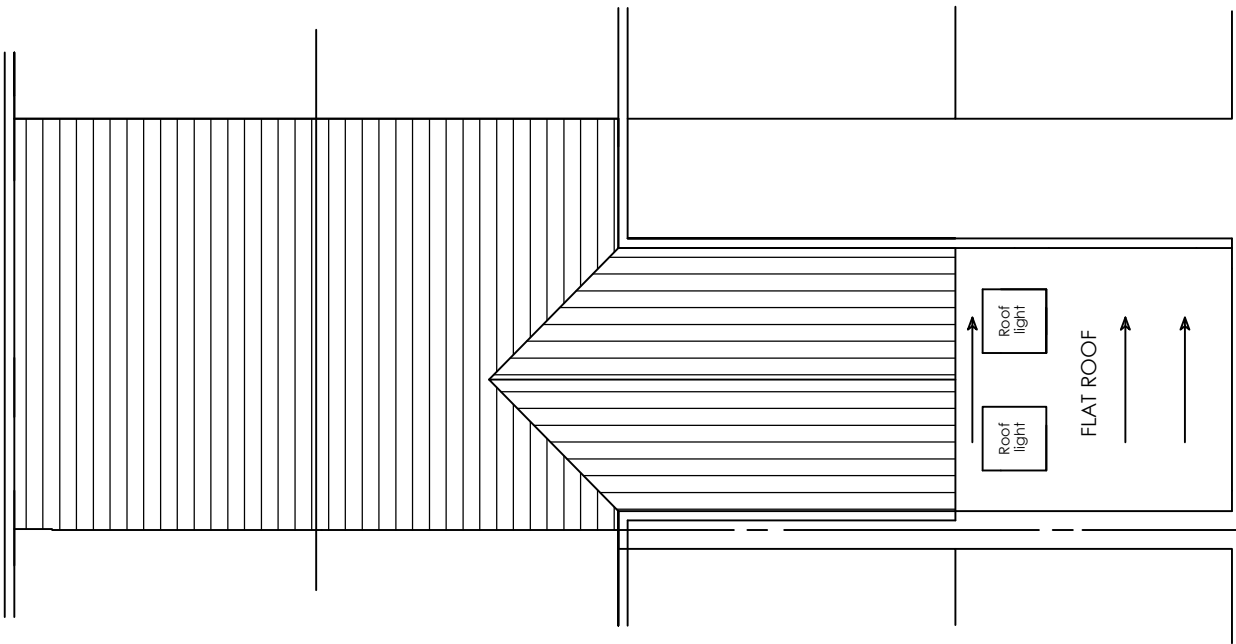

PROPOSED ROOF
PLAN

DRG. No. B-04 Scale 1:100