


Ground Floor - Existing Layout

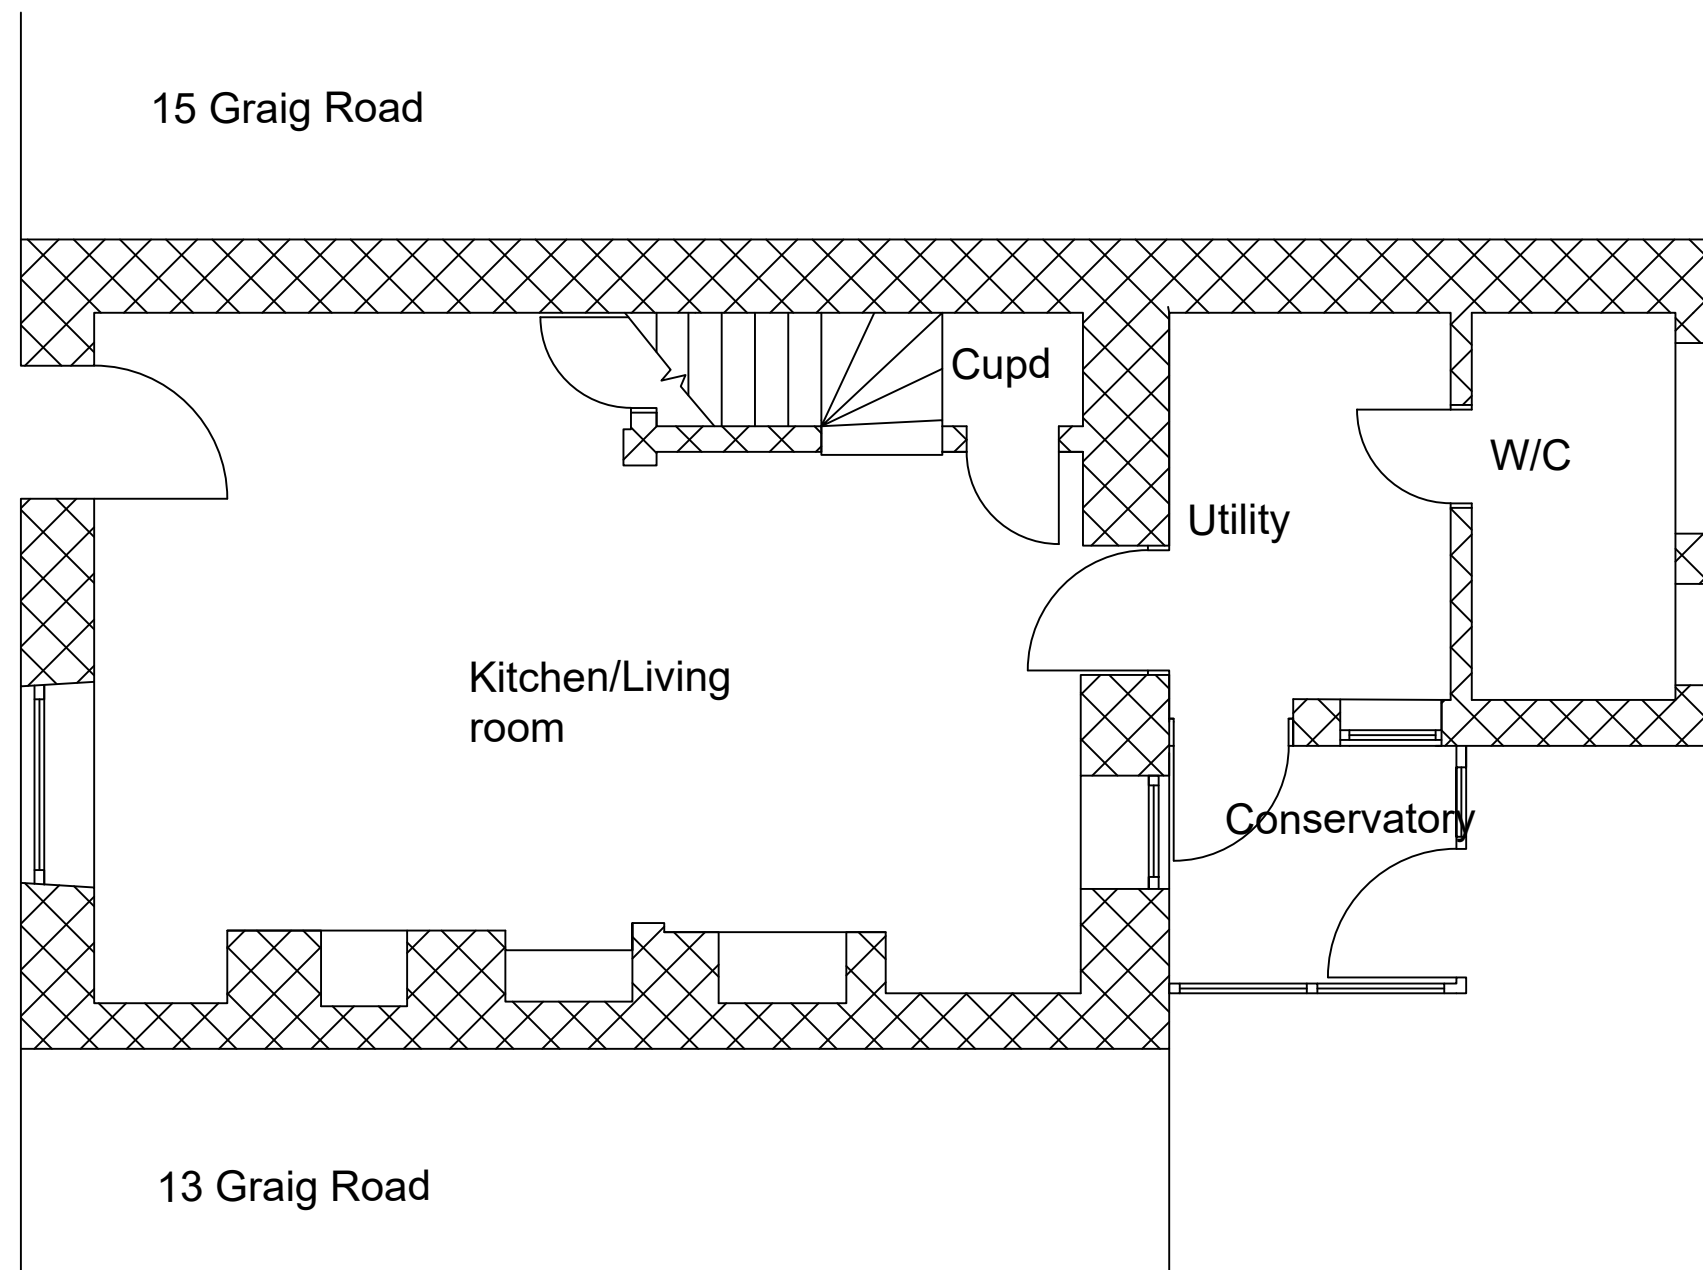

General Notes

No.	Revision/Issue	Date



Project Name and Address

14 Graig Road
Gwaun-Cae-Gurwen
SA18 1EG

Project 14 Graig Road	Sheet 01
Date 24/09/23	
Scale 1:50 at A3	