


First Floor - Existing Layout

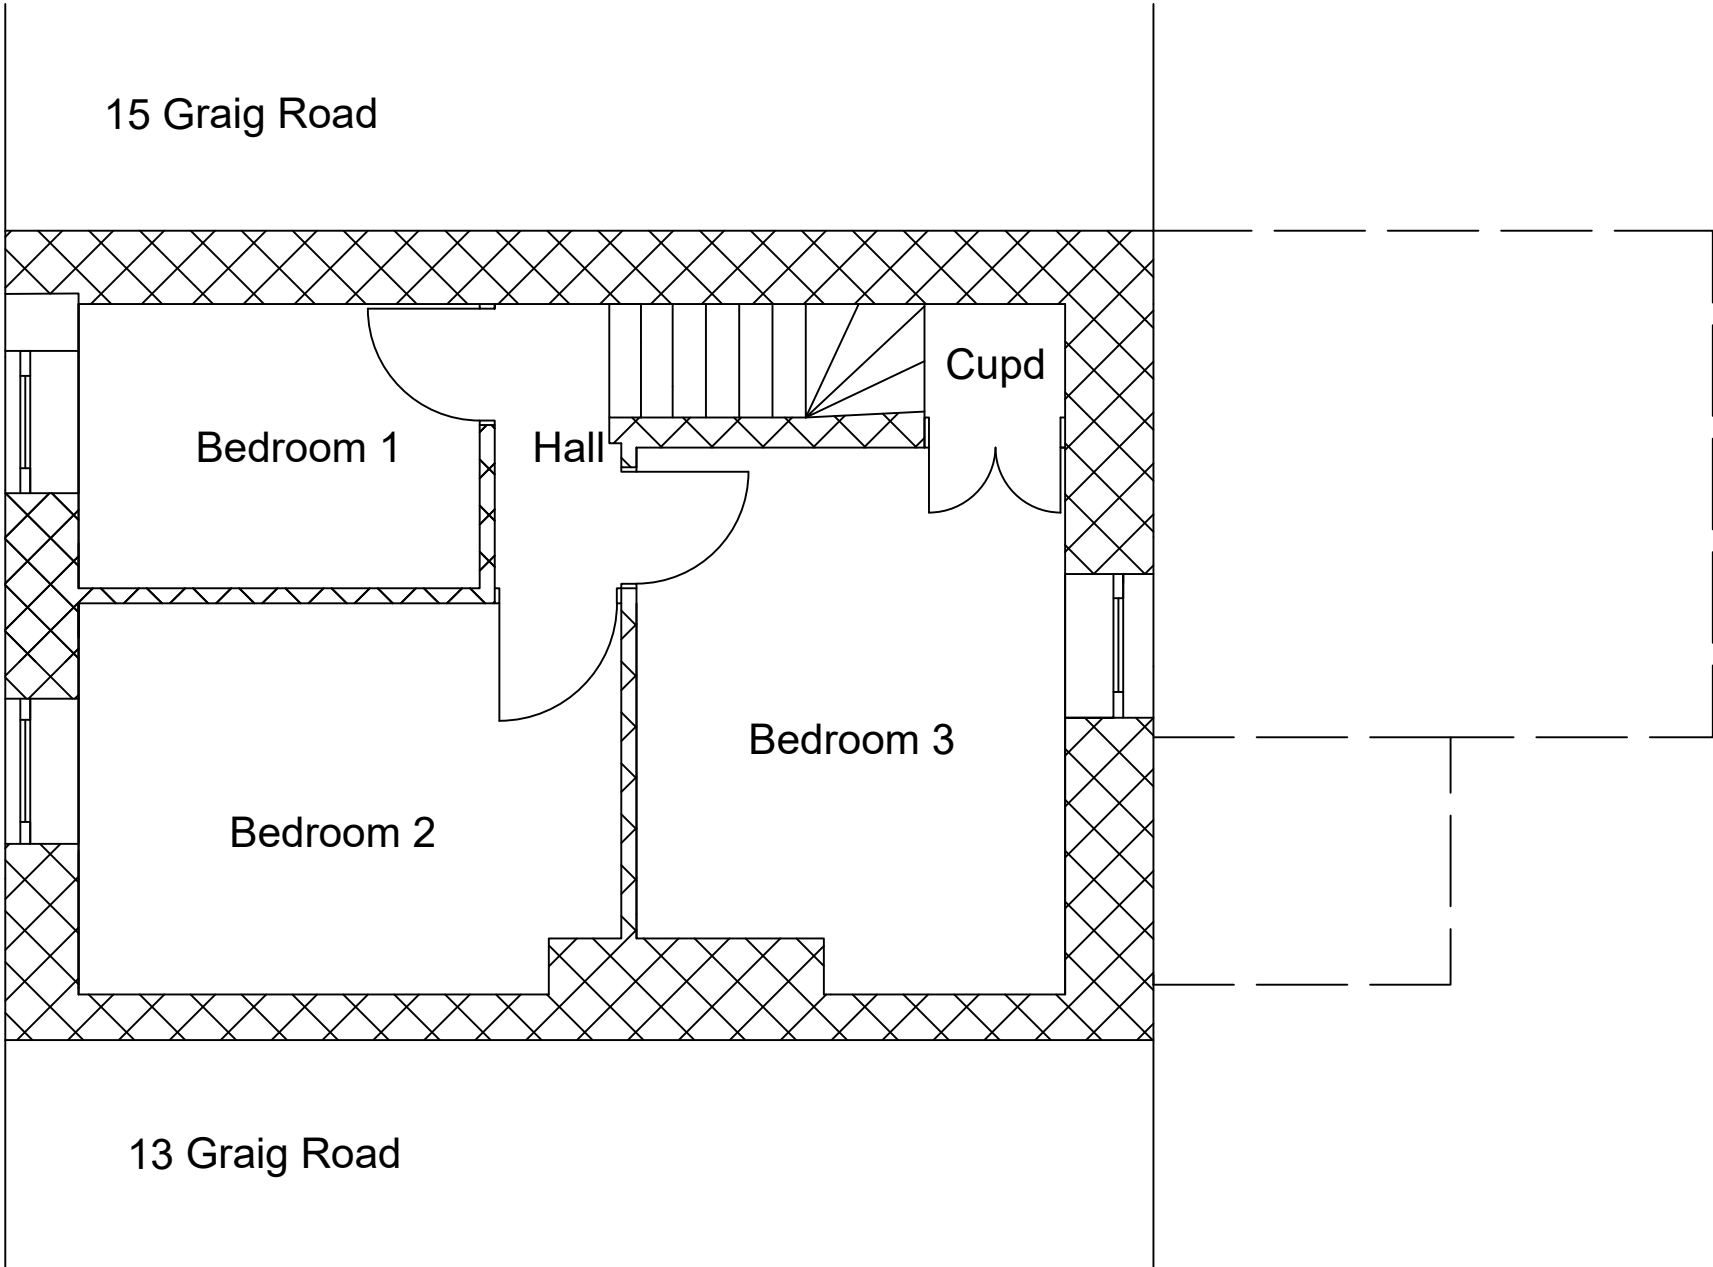

General Notes

No.	Revision/Issue	Date

Architectural Services

Drawn: IT Date: 24/09/23
Rev: Date:

Project Name and Address

14 Graig Road
Gwaun-Cae-Gurwen
SA18 1EG

Project

14 Graig Road

Date

24/09/23

Scale

1:50 at A3

Sheet

02