


Ground Floor - Proposed Layout

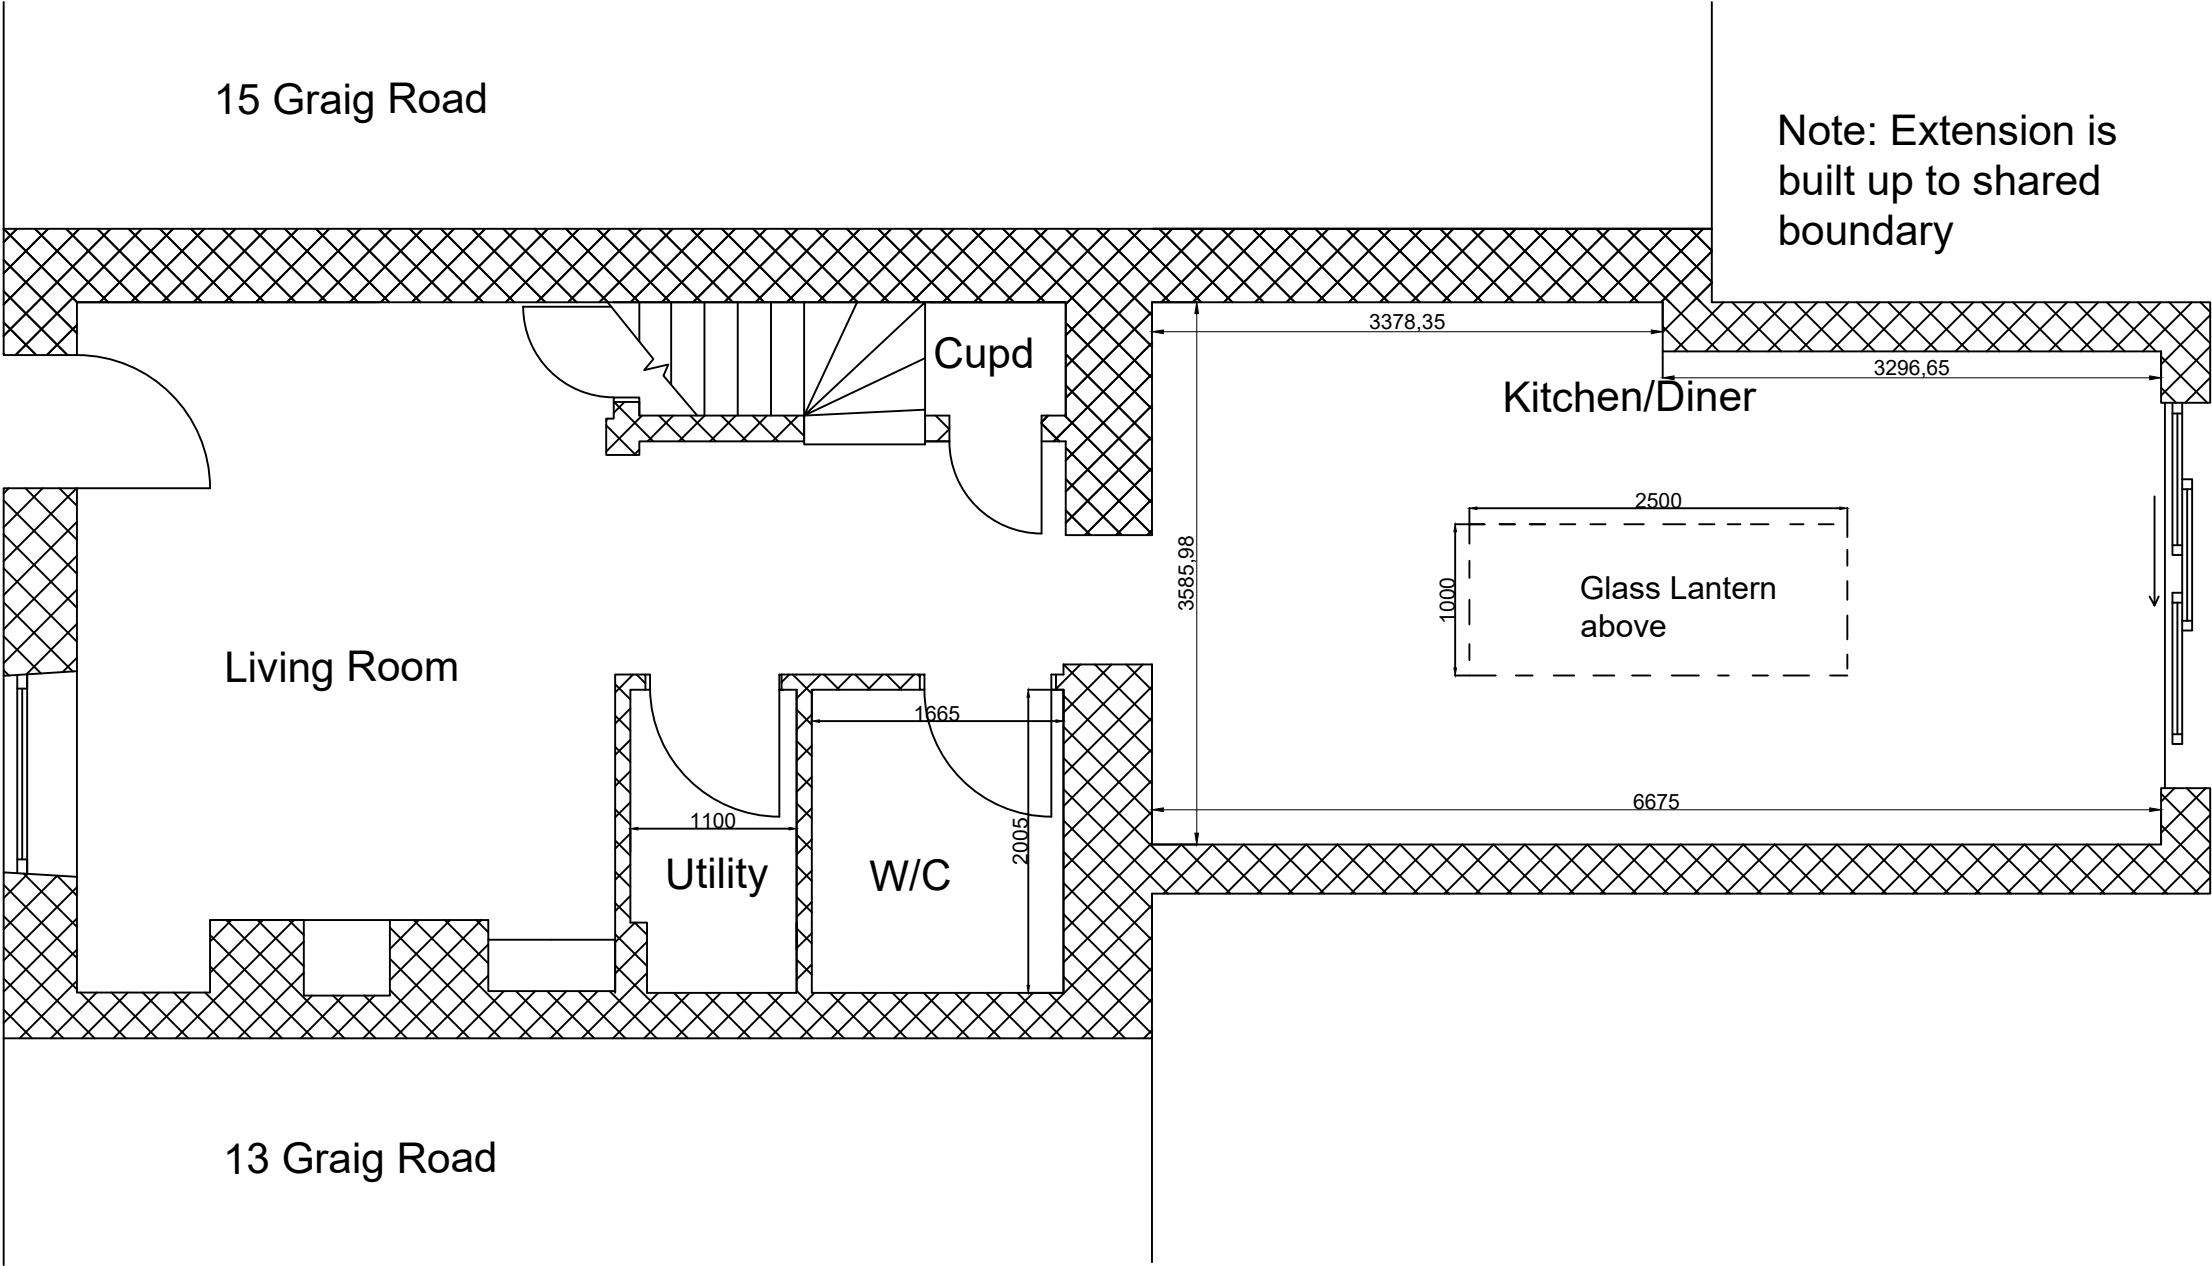

General Notes

No.	Revision/Issue	Date

Architectural Services	
Drawn: IT	Date: 24/09/23
Rev:	Date:

Project Name and Address	
14 Graig Road Gwaun-Cae-Gurwen SA18 1EG	

Project	Sheet
14 Graig Road	04
Date	24/09/23
Scale	1:50 at A3