


First Floor - Proposed Layout

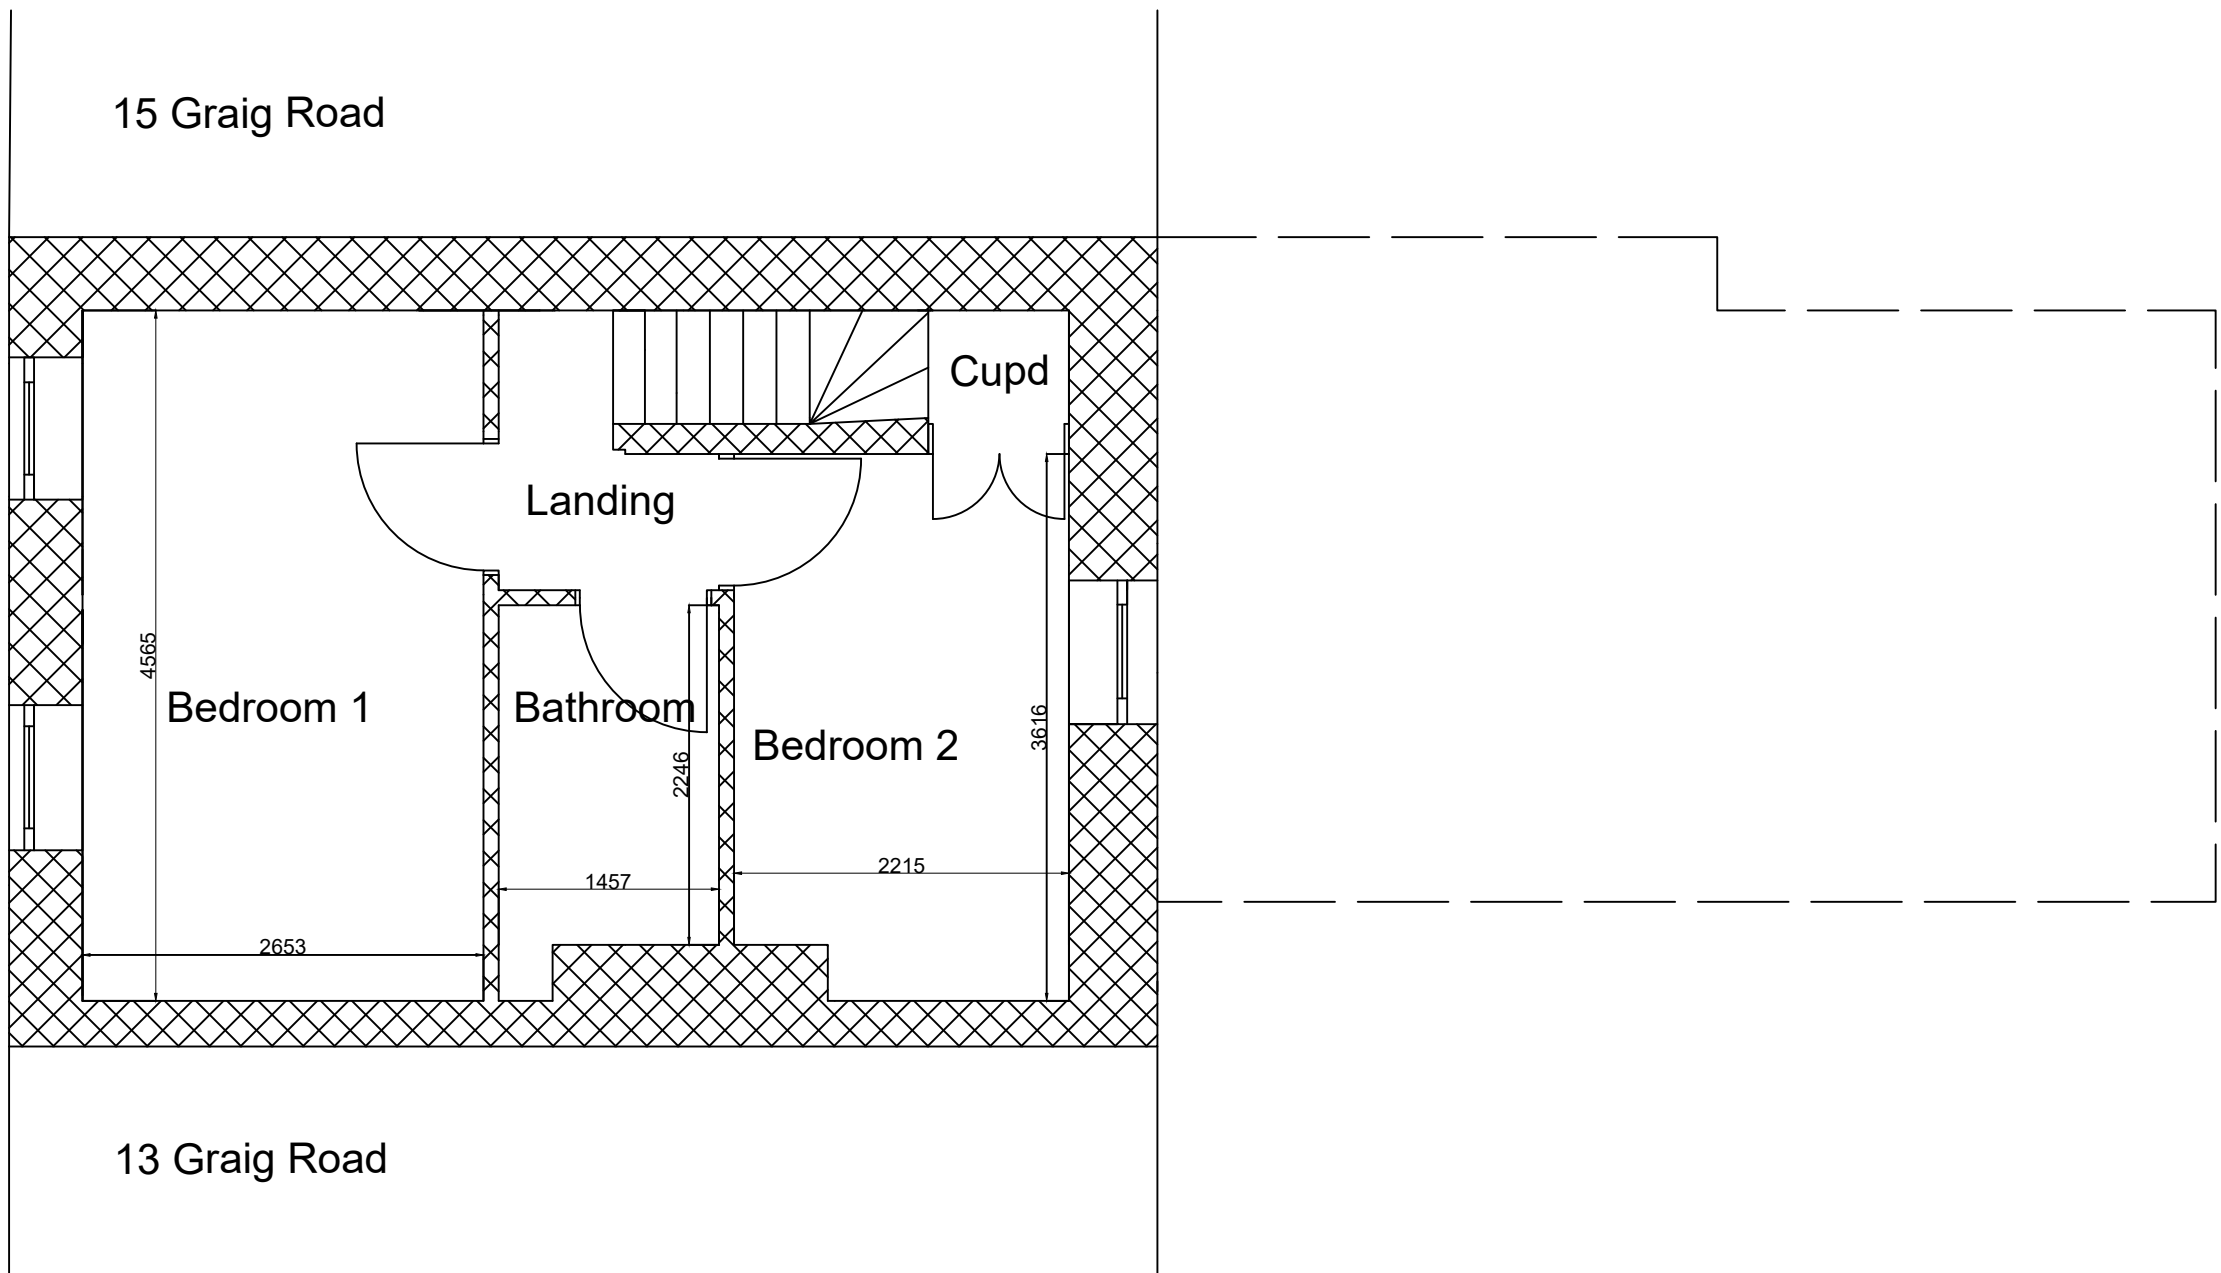

General Notes

No.	Revision/Issue	Date

Architectural
SERVICES



Drawn: IT	Date: 24/09/23
Rev:	Date:

Project Name and Address
14 Graig Road
Gwaun-Cae-Gurwen
SA18 1EG

Project 14 Graig Road	Sheet 05
Date 24/09/23	
Scale 1:50 at A3	