


Existing block plan

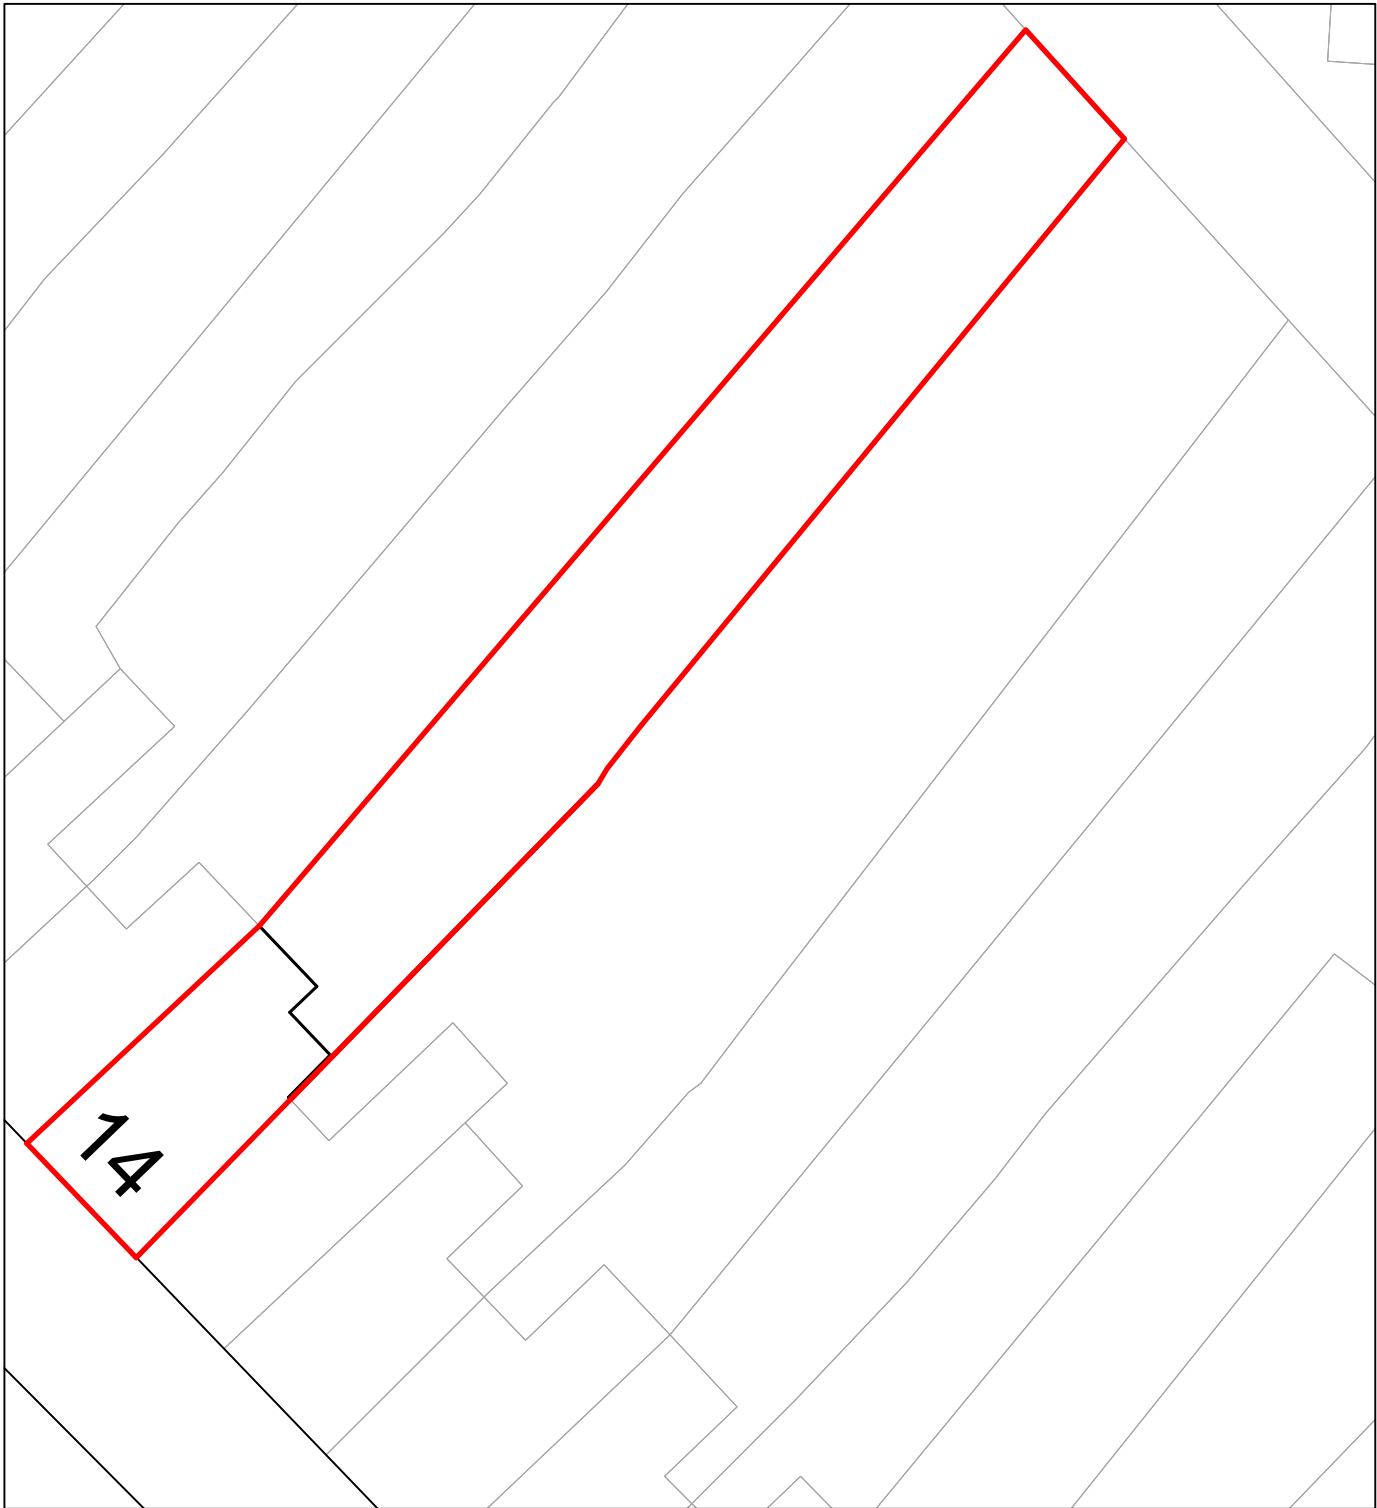

General Notes

No.	Revision/Issue	Date

Architectural Services	
Drawn: IT	Date: 24/09/23
Rev:	Date:

Project Name and Address	
14 Graig Road Gwaun-Cae-Gurwen SA18 1EG	

Project	Sheet
14 Graig Road	07
Date	
24/09/23	
Scale	
1:250 at A3	