


Proposed Block Plan

*Note hatching
donates area of
proposed
extension

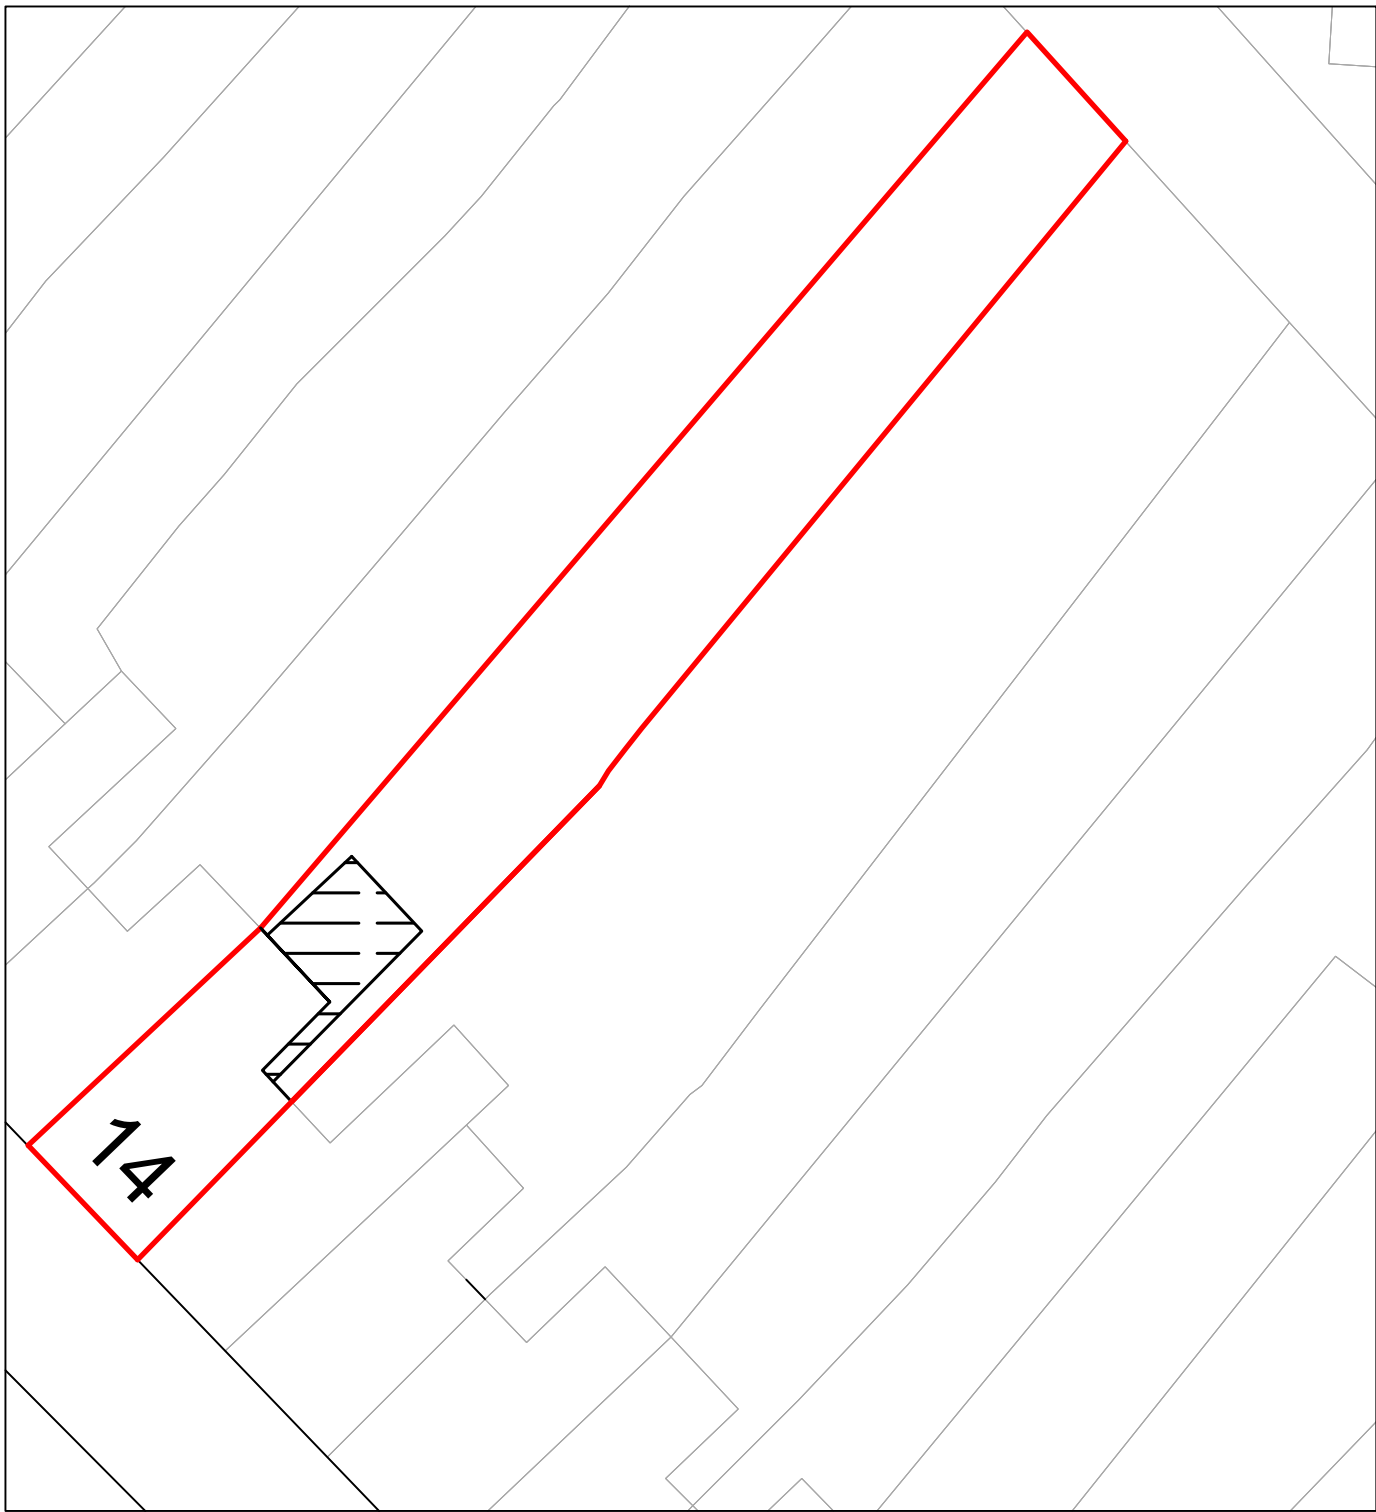

General Notes

No.

Revision/Issue

Date

IT

ARCHITECTURAL SERVICES

Drawn:IT

Date:24/09/23

Rev:

Date:

Project Name and Address

14 Graig Road
Gwaun-Cae-Gurwen
SA18 1EG

Project

14 Graig Road

Date

24/09/23

Scale

1:250 at A3

Sheet

08