



EXISTING

Grassed area
 Inspection Chamber.

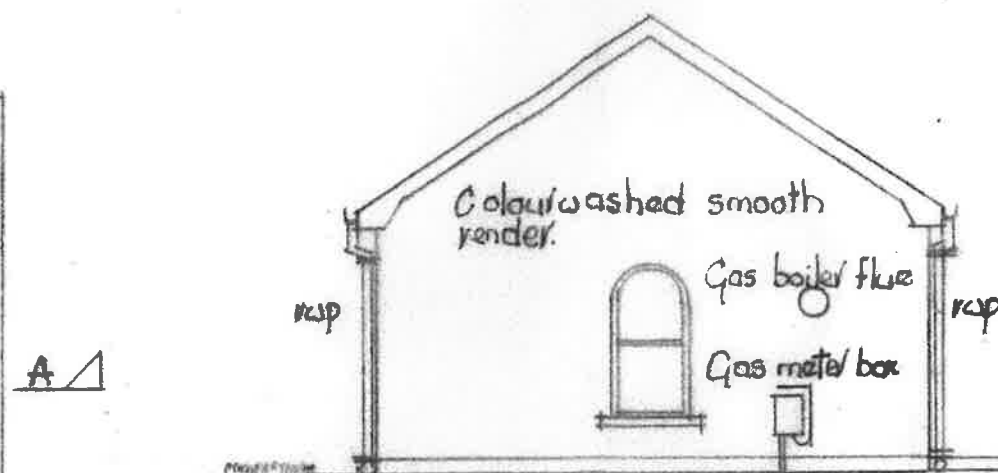


Rear Elevation

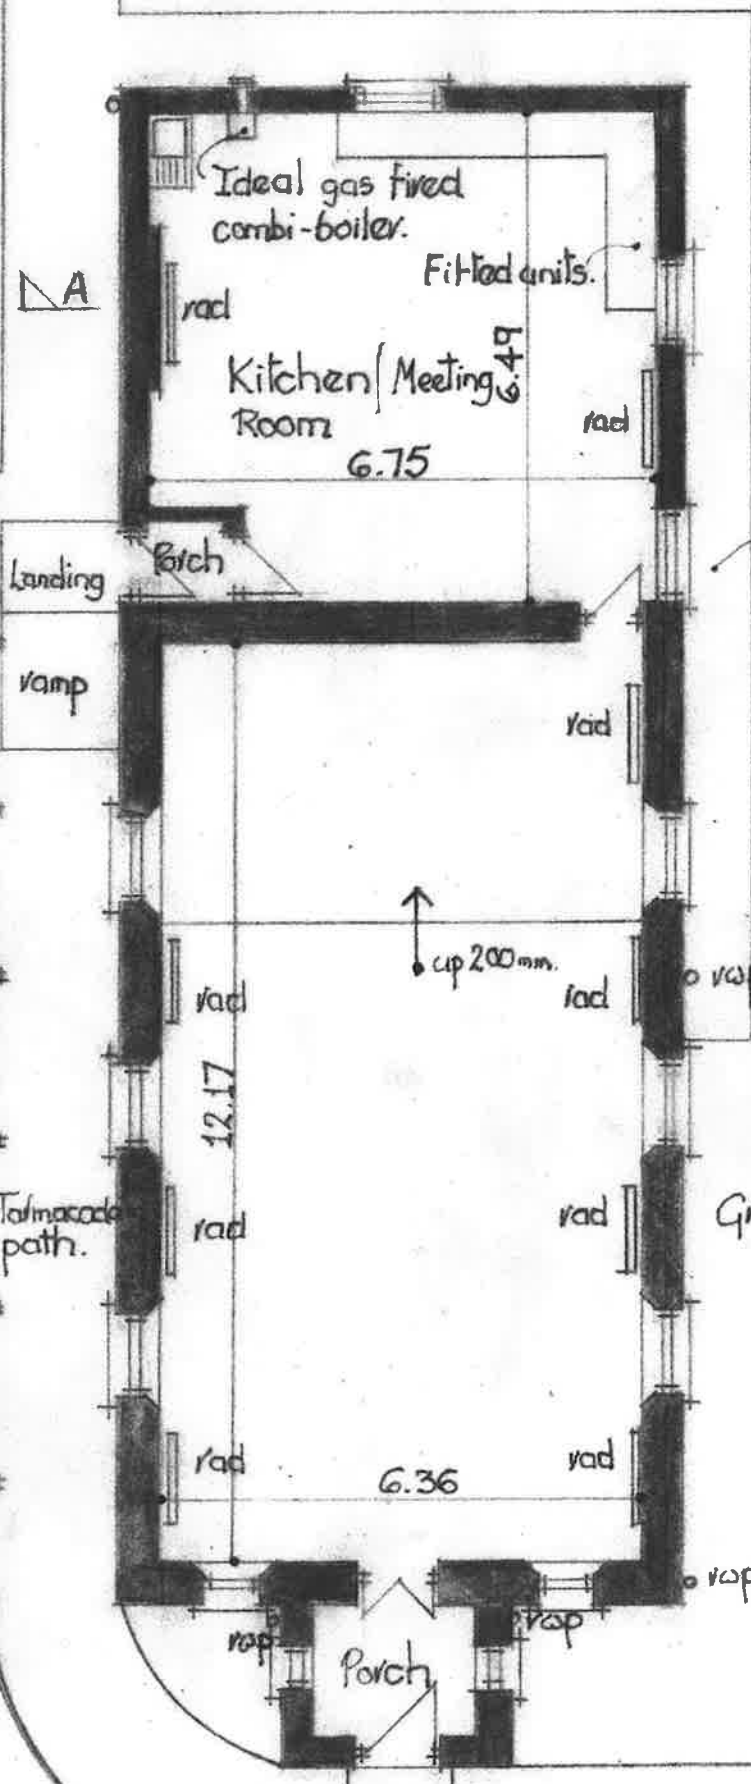


Front Elevation

Grassed area.

Chippings path.

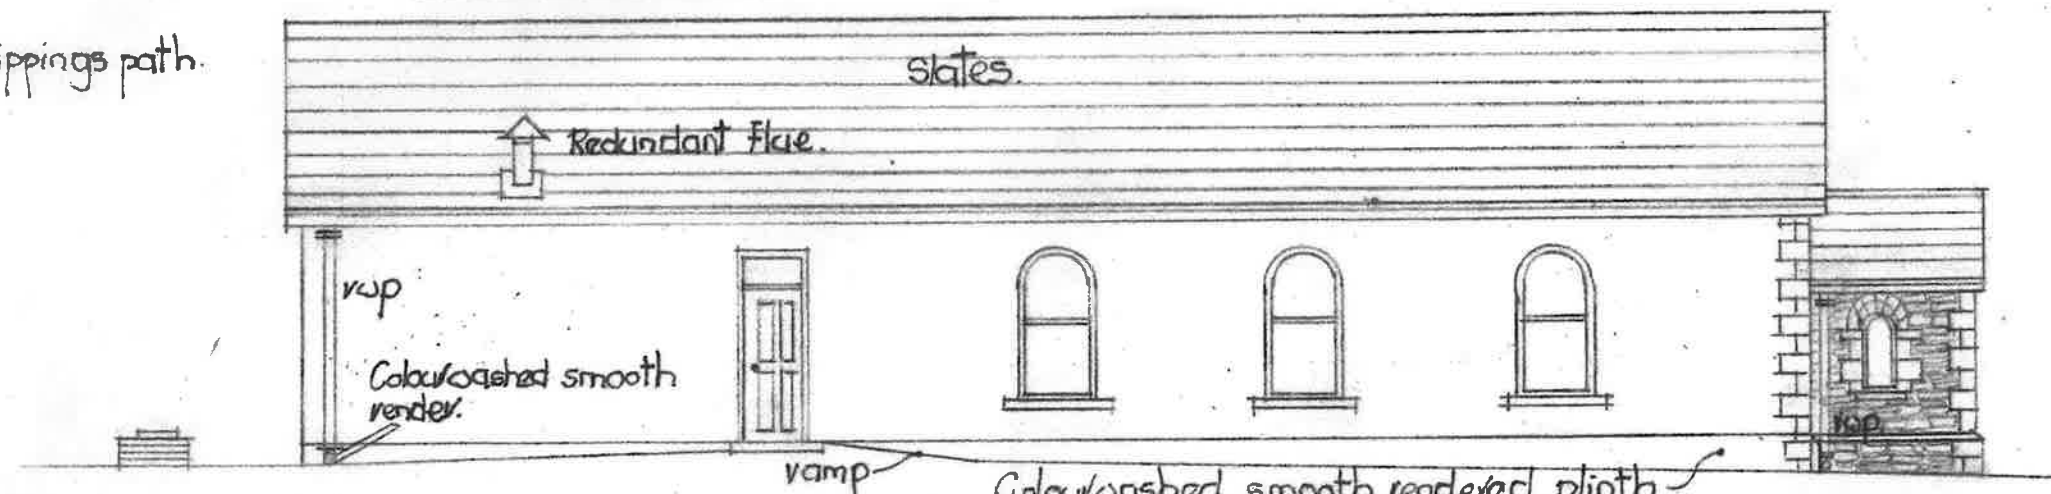

Side Elevation

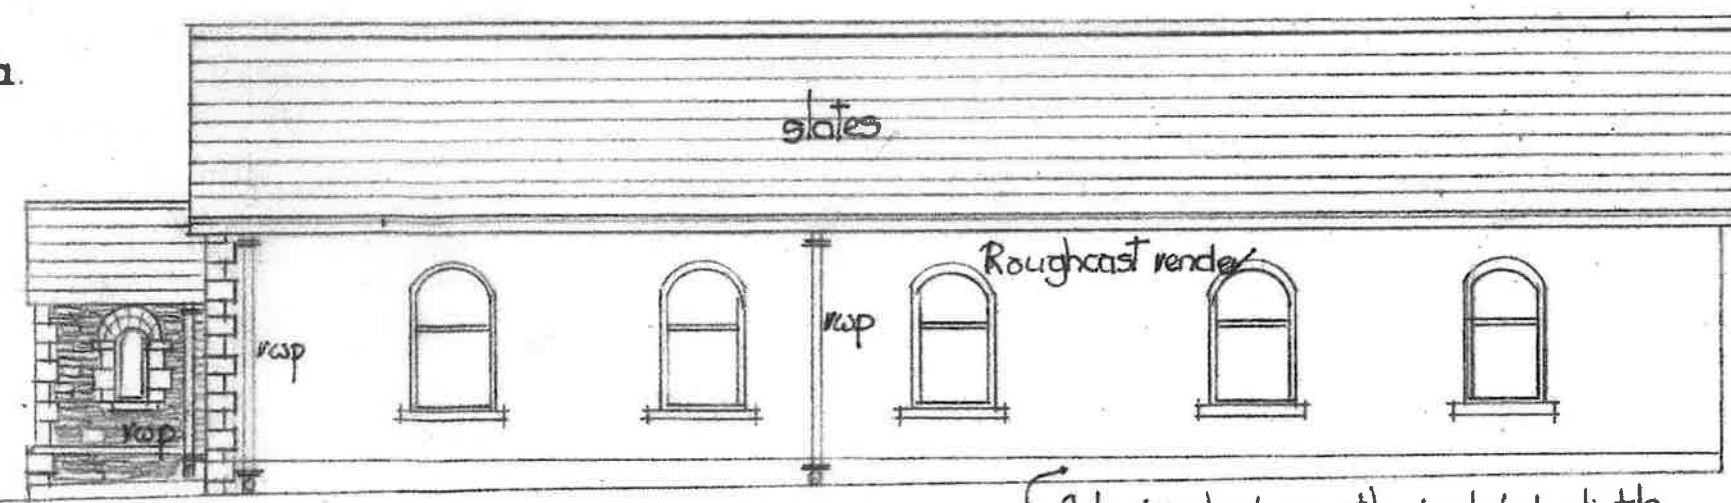

Side Elevation

Grassed area.

Colourwashed smooth rendered plinth.