




Reproduced from an Ordnance Survey map with the permission of the
Controller of Her Majesty's Stationary Office.
©Crown Copyright. All rights reserved.

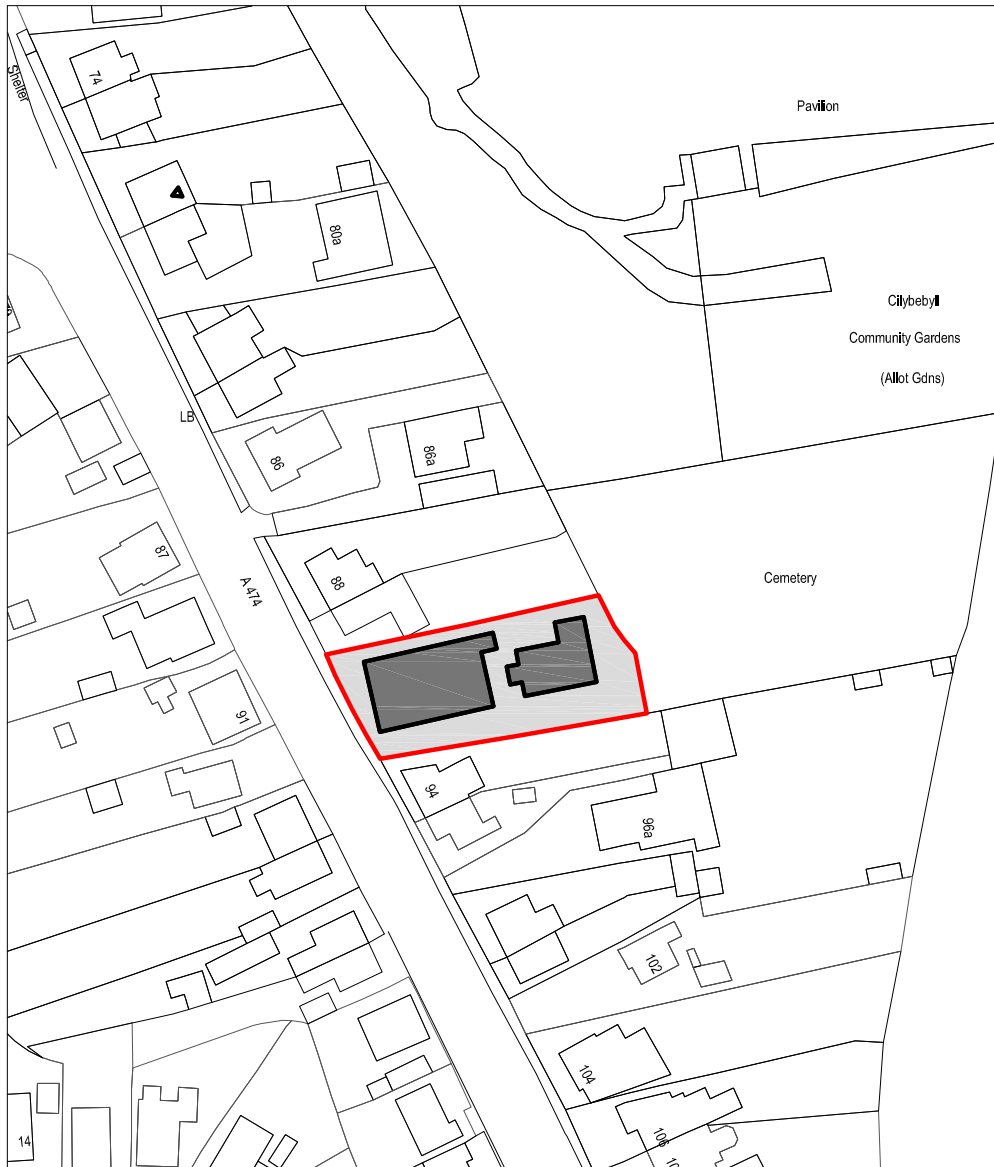

SITE LOCATION PLAN
Scale 1:1250



Cwm Planning & Design Ltd.
(architectural and Draughting Services)

Client:

Mr. Richard Steadman
c/o Ebenezer Chapel
Neath Road,
Rhos

Project Title:

**PROPOSED
REDEVELOPMENT OF
FORMER CHAPEL
TO RESIDENTIAL USE
(1 No. dwelling)**

General Notes:

1. Do not scale from this drawing, take figured
dimensions only.
2. Dimensions are in millimeters unless otherwise
stated.

Drawing Issue:

PLANNING

Drawing Title:

SITE LOCATION PLAN

Drawing No: CPD-001

Revision:

Date: 08-11-2023

Revised:

Scale(s): 1:1250

Paper Size: **A4**