





Reproduced from an Ordnance Survey map with the permission of the
Controller of Her Majesty's Stationary Office.
© Crown Copyright. All rights reserved.

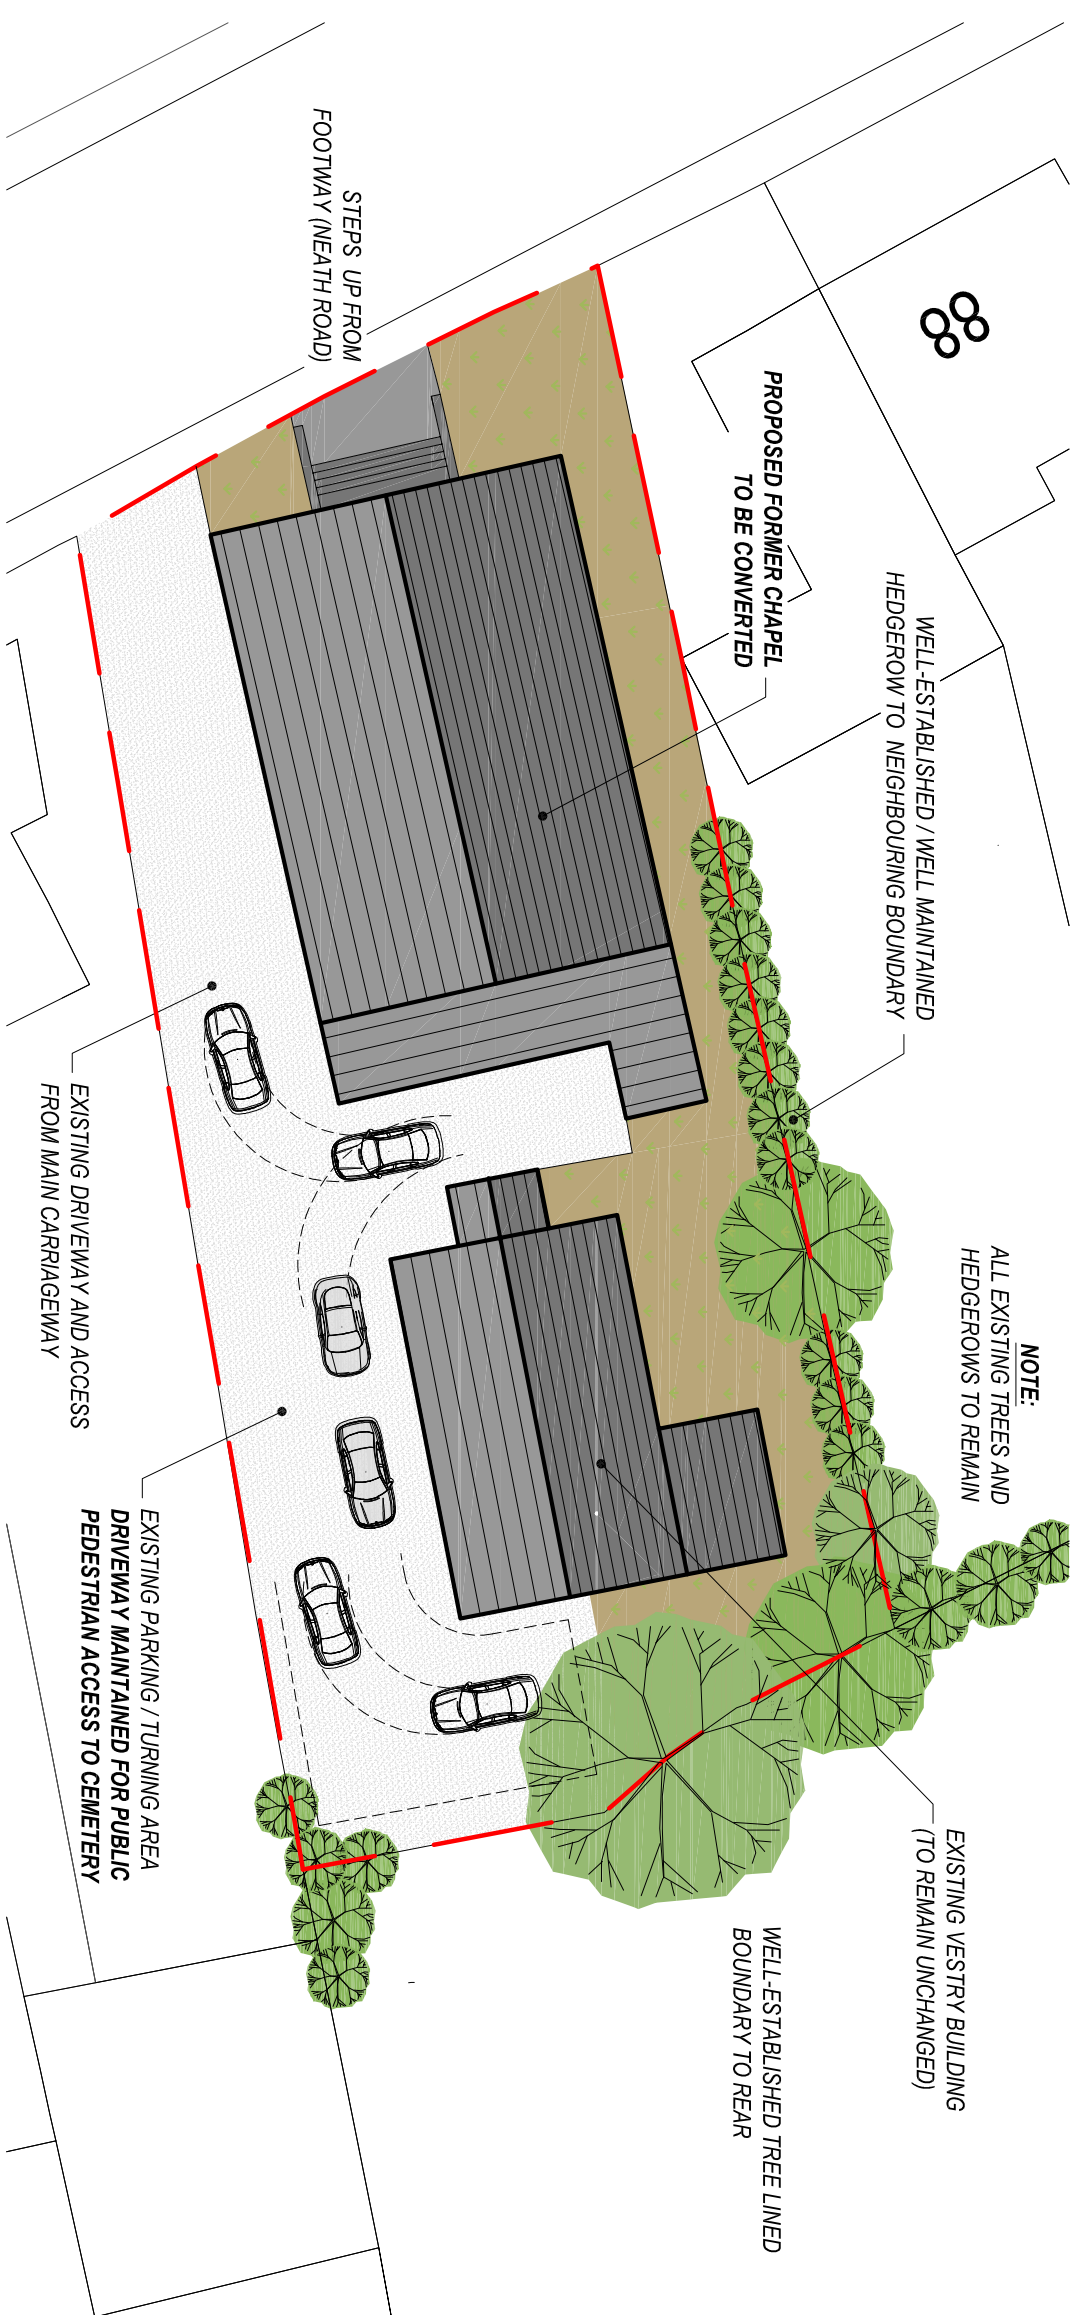

EXISTING SITE BLOCK PLAN
Scale 1:250



Reproduced from an Ordnance Survey map with the permission of the
Controller of Her Majesty's Stationary Office.
© Crown Copyright. All rights reserved.

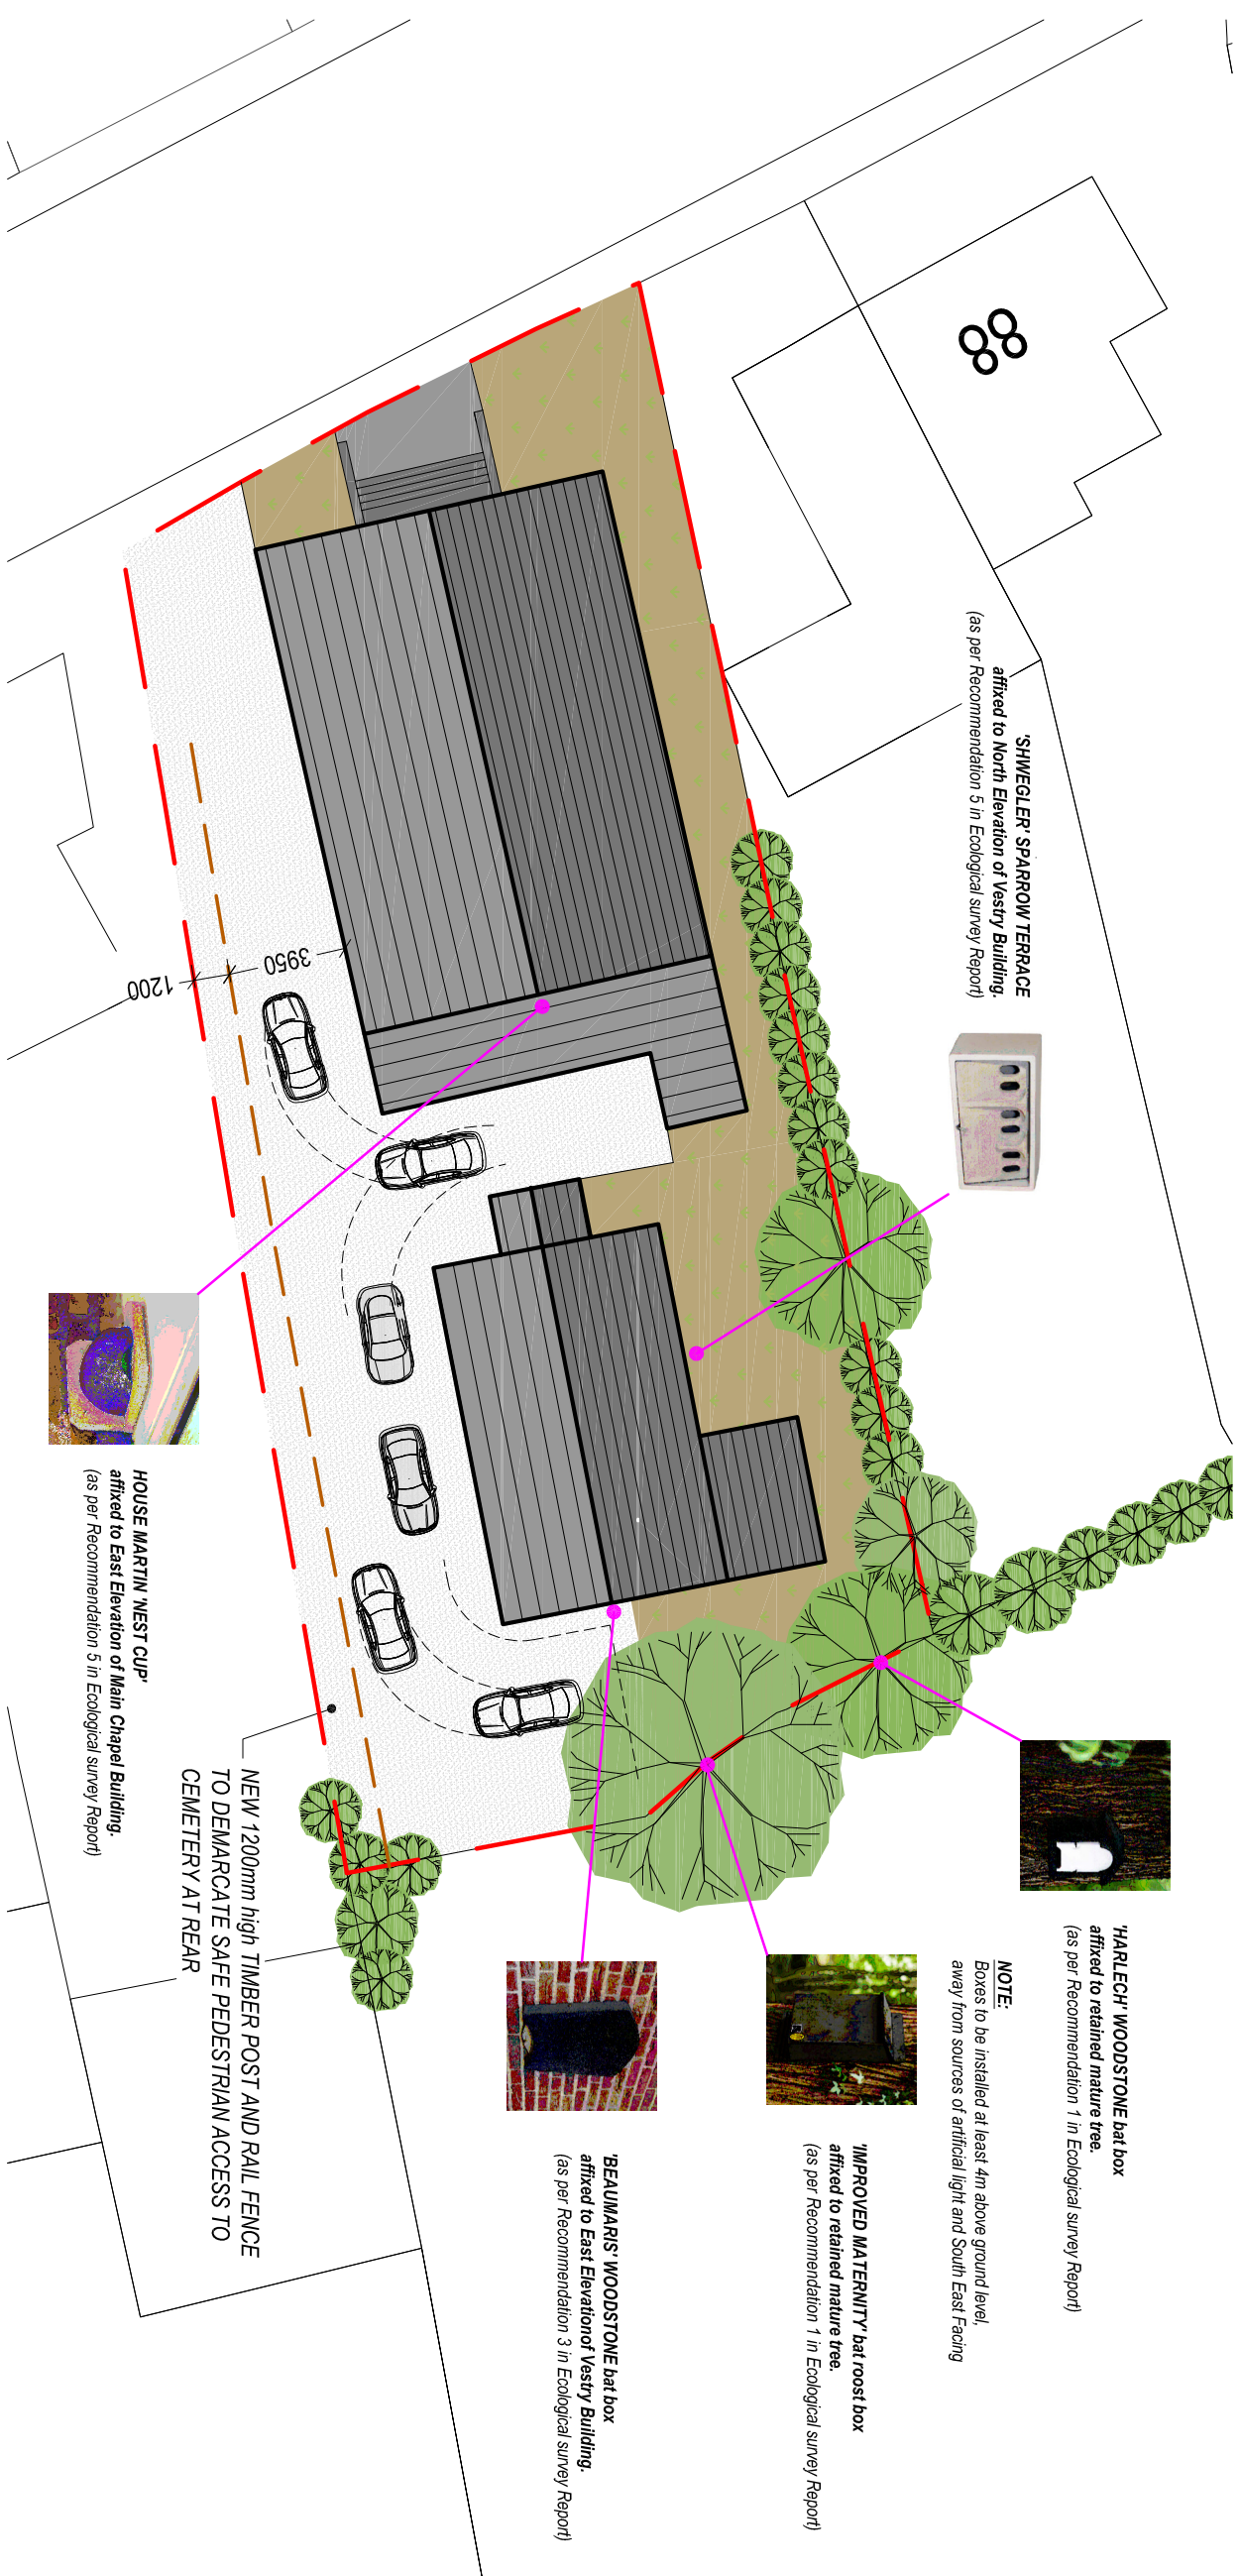

PROPOSED SITE BLOCK PLAN (also showing ecological mitigation measures)

Client: Mr. Richard Steadman c/o Ebenezer Chapel Neath Road, Rhos	Project Title: PROPOSED REDEVELOPMENT OF CHAPEL TO RESIDENTIAL USE	General Notes: 1. Do not scale from this drawing. Take ground dimensions only. 2. Alterations are to be shown in red on previous edition. Drawing Title: P L A N N I N G	Drawing Title: EXISTING & PROPOSED SITE BLOCK PLANS (showing ecological enhancement measures) Drawing No.: CPD-002 Date: 08-11-2023 Scale(s): 1:250 Revision: Revised: Paper Size: A2	 Cwm Planning & Design Ltd. (architectural and draughting services)
---	--	--	---	--