


No.	Description	Date

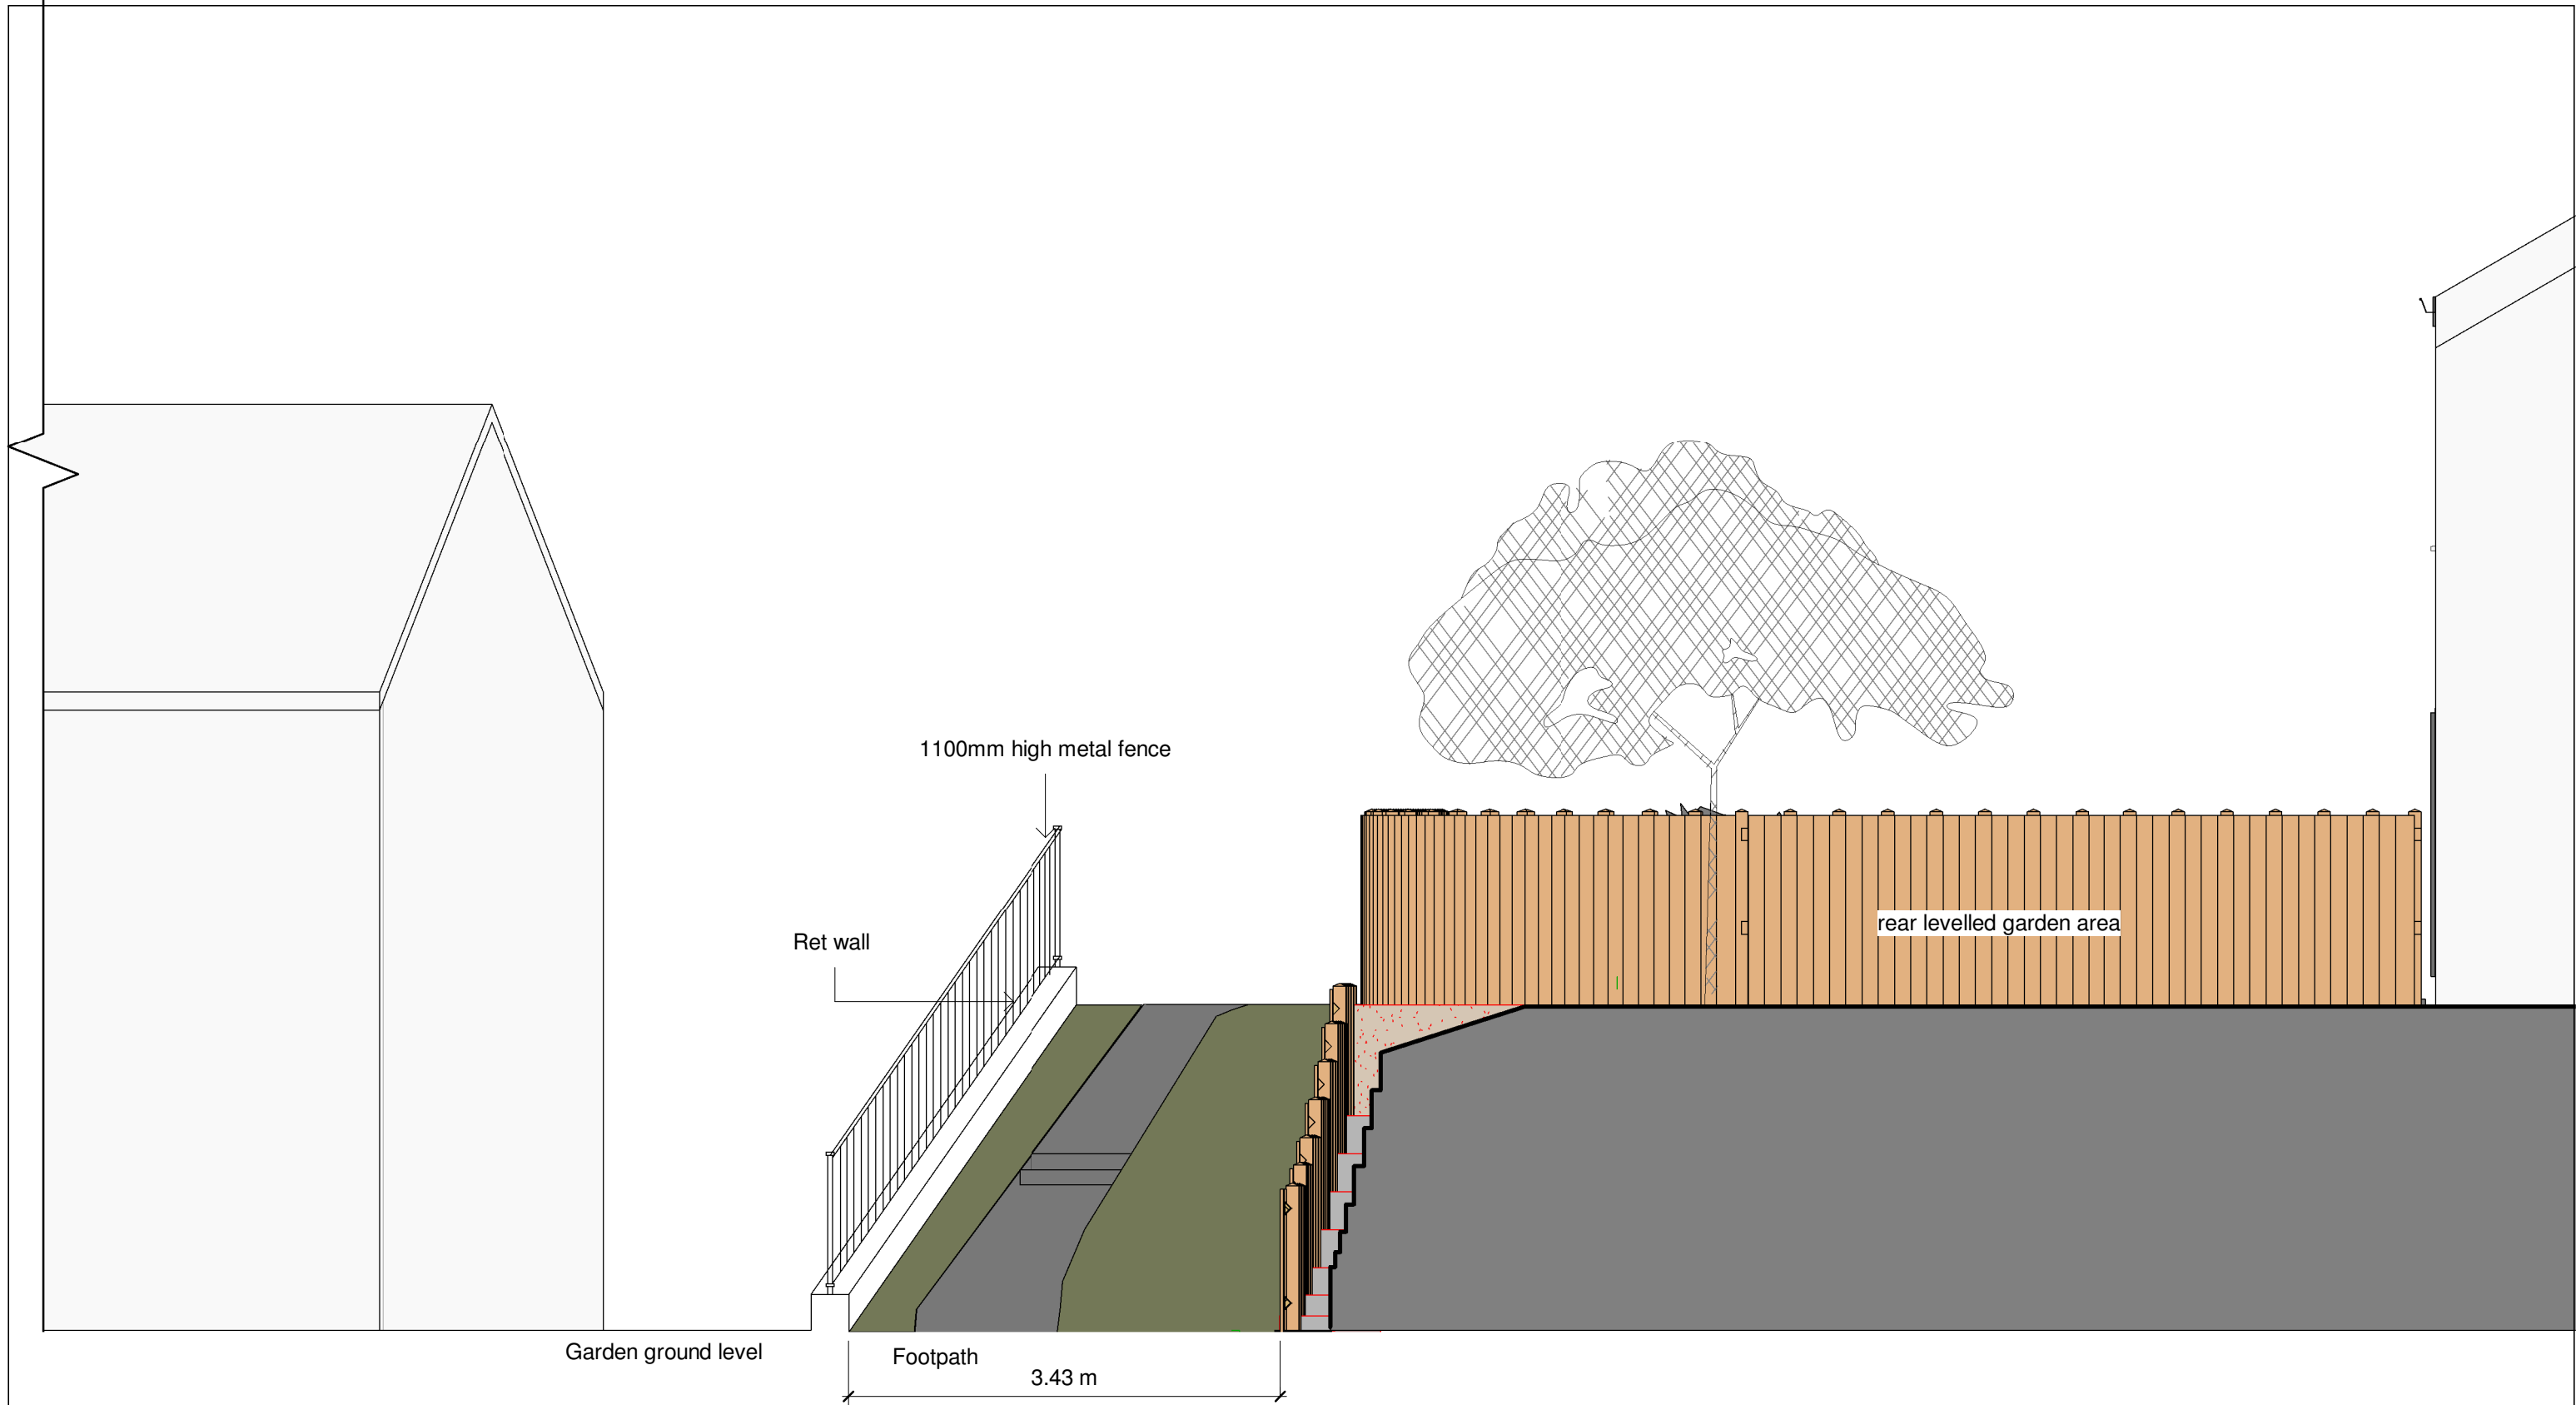

COMPLETE BAR & STRUCTURAL

www.ccs-solutions.co.uk

CODE	STATUS	SUITABILITY DESCRIPTION	PURPOSE OF ISSUE

PROJECT
13 Compton Ave, Skewen

SHEET
Elevation w/ surroundings

CLIENT
Mr Steven Ellis

Date 03/05/2023	Project number 01052023	Scale (@ A3) 1 : 50
Drawn by CCS	DRAWING NUMBER A307	
Checked by Client	REV	