



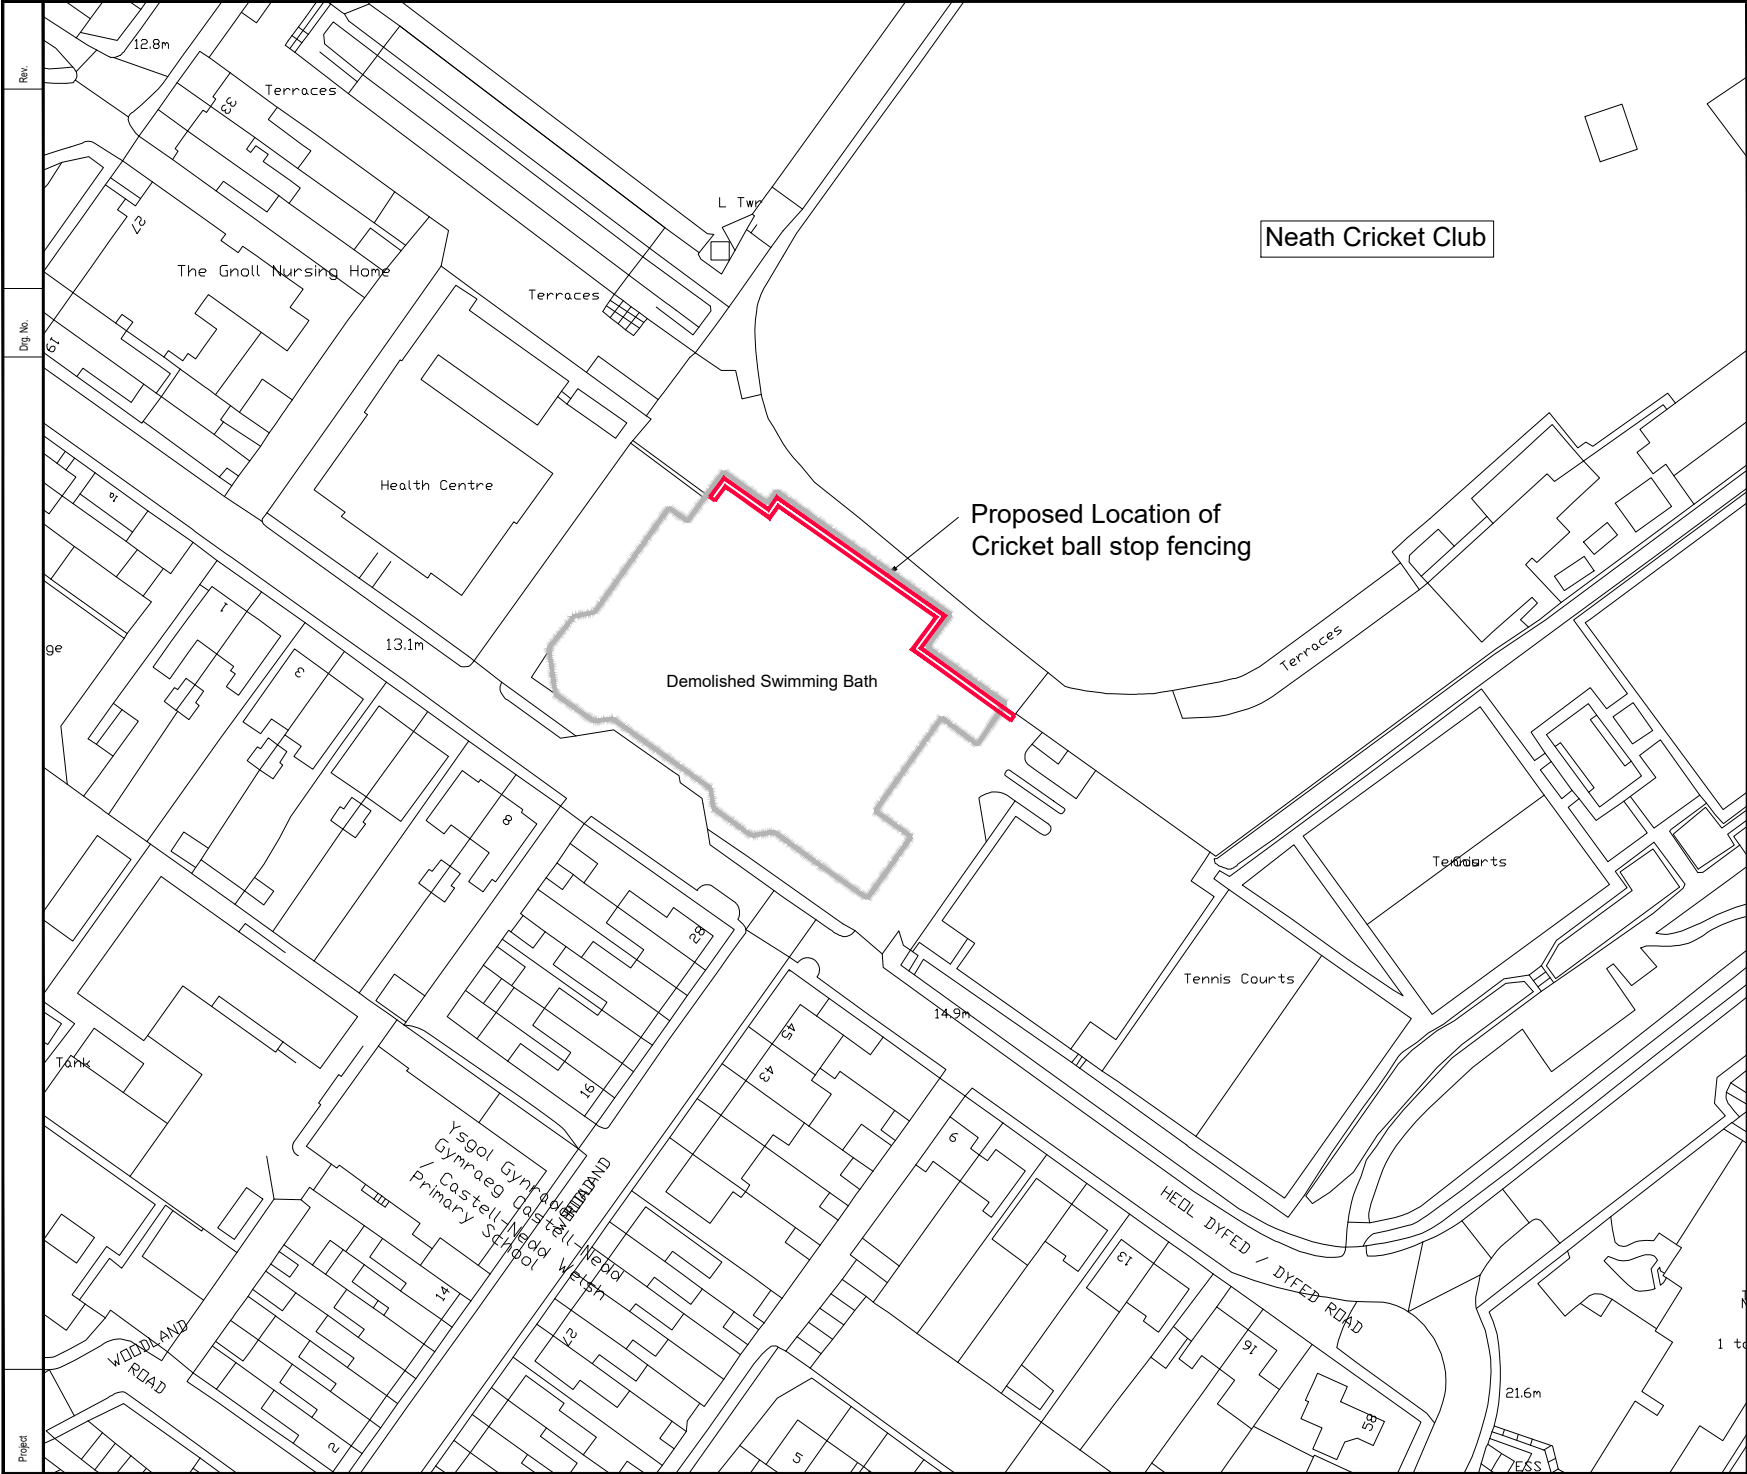

NOTES

1. All dimensions in millimetres unless otherwise stated.

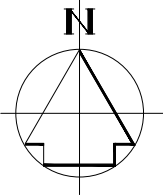

Rev	Details	Dr	Ch	Apr	Date



PROPERTY & REGENERATION
Nicola Pearce BSc(Hons) DipTP MRTPI
DIRECTOR OF ENVIRONMENT AND REGENERATION
THE QUAYS, BRUNEL WAY
BAGLAN ENERGY PARK SA11 2GG
www.npt.gov.uk

Project
Demolition of Neath Leisure Centre
Dyfed Road
Neath SA11 3AW

Drawing Title
Location Plan

File No.	Property Ref. No.
Drawn J.Hughes	Checked T.Preece
Date Nov.'23	Date Nov.'23
Scales 1:1250	Approved T.preece
Drawing No. L39690/S329/11	Rev.