


Superseded



Reproduced from an Ordnance Survey map with the permission of the
Controller of Her Majesty's Stationary Office.
©Crown Copyright. All rights reserved.

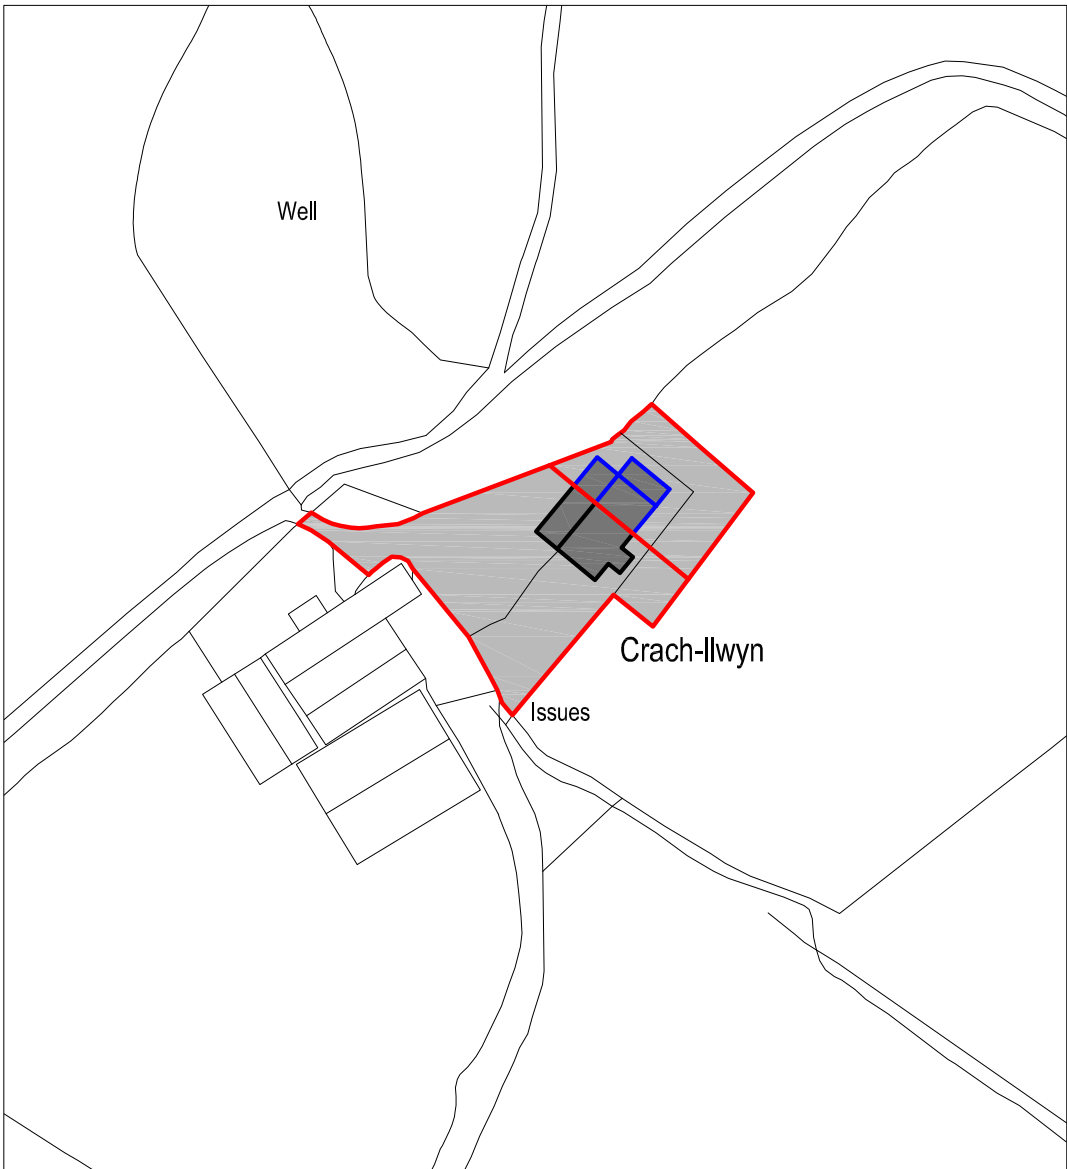

SITE LOCATION PLAN
Scale 1:1250

 Cwm Planning & Design Ltd. (Civil, Structural & Architectural)	Client: Mr. Peter Hopkin Crachllwyn Farm Rhydyfro	Project Title: PROPOSED RESIDENTIAL ANNEX / SIDE EXTENSION	General Notes: 1. Do not scale from this drawing, take figured dimensions only. 2. Dimensions are in millimeters unless otherwise stated.		Drawing Title: SITE LOCATION PLAN	
			Drawing Issue: PLANNING		Drawing No: 001	Revision:
					Date: 14-03-2023	Revised:
					Scale(s): 1:1250	Paper Size: A4