



Superseded

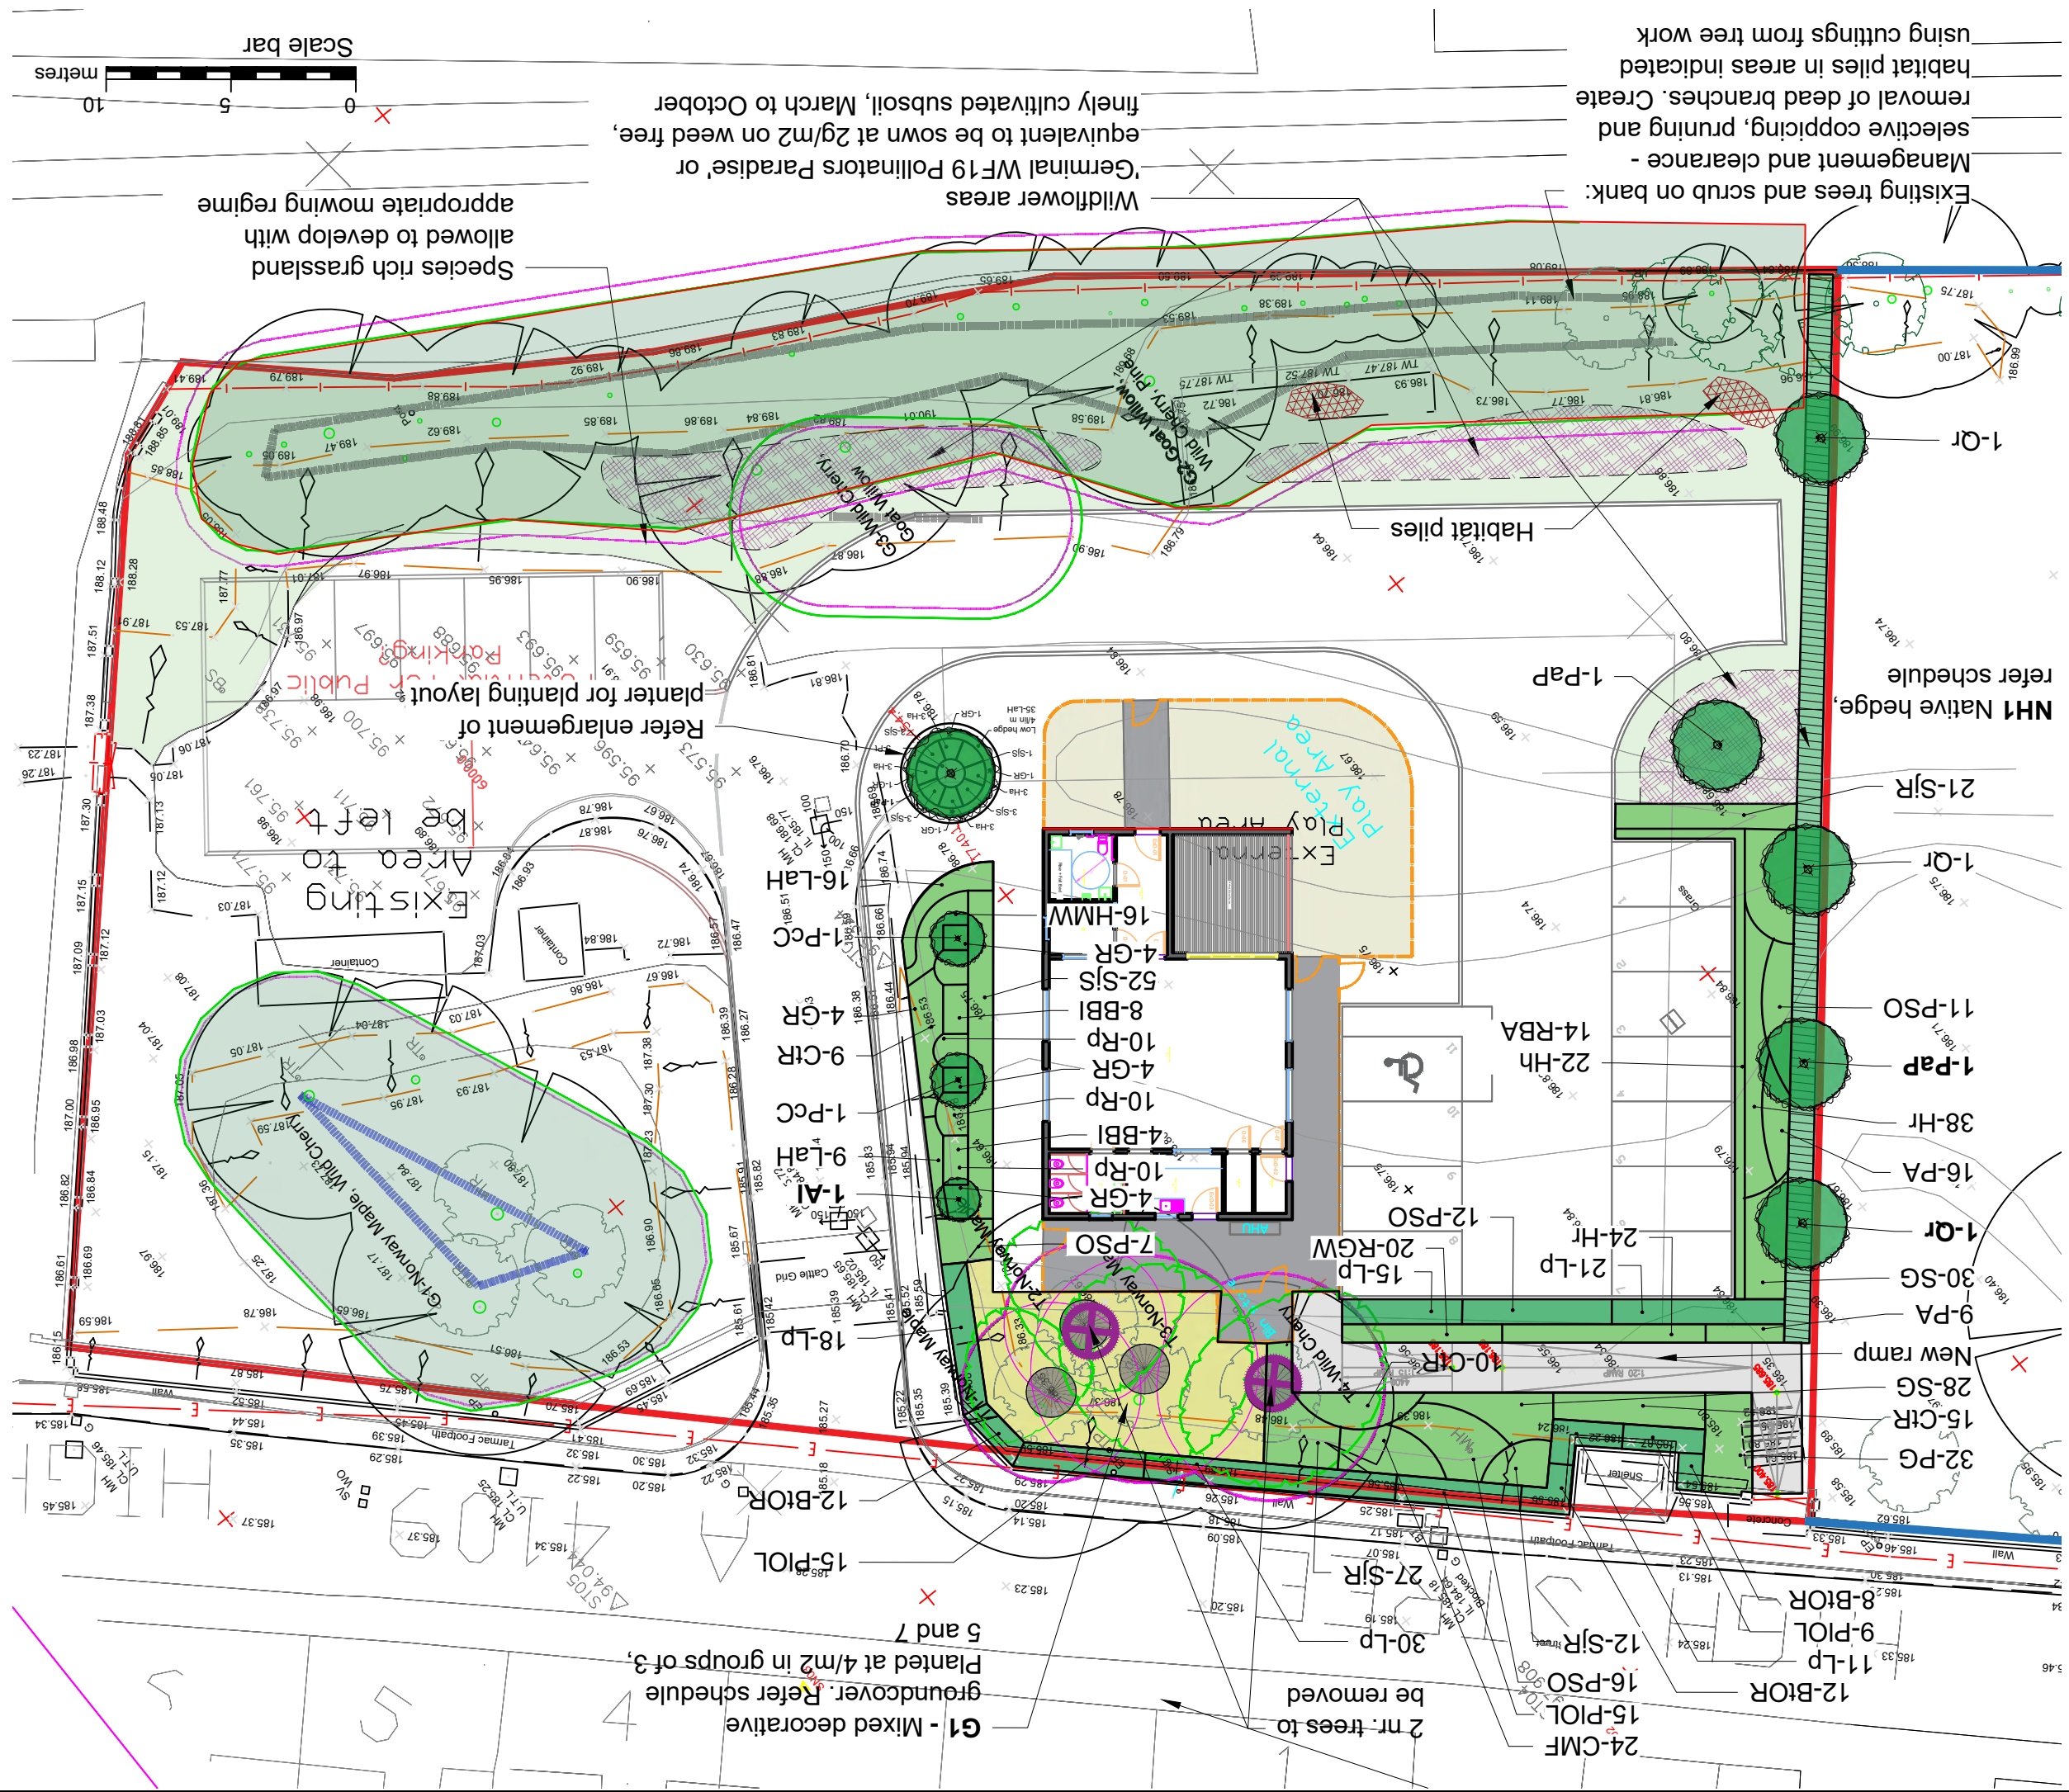

Refer dwg. nr. 708.03 for Plant Schedules and Specification

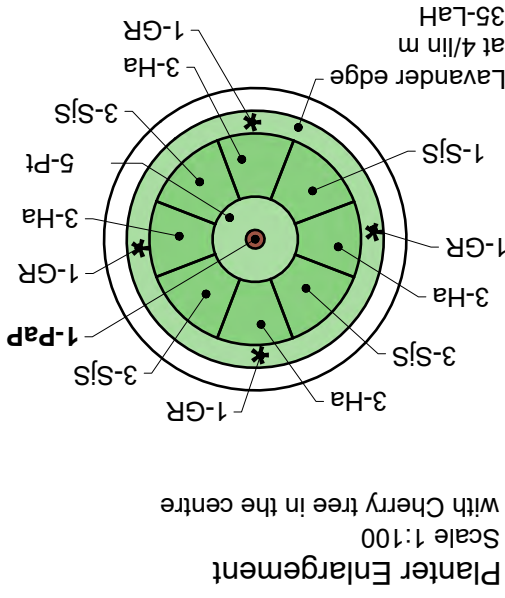

Plan
Scale 1:250

Name	Project name
Neath Port Talbot County Borough Council	Blaendulais Childcare Unit
	Landscape Planting Plan

HAIRE
LANDSCAPE
CONSULTANTS
UPPER BRECHFA, LLANDEFFALLE
BRECCON POWYS LD3 0NG
Tel: 01874 754066
Email: info@hairelandscapeconsultants.co.uk
Website: hairelandscapeconsultants.co.uk