


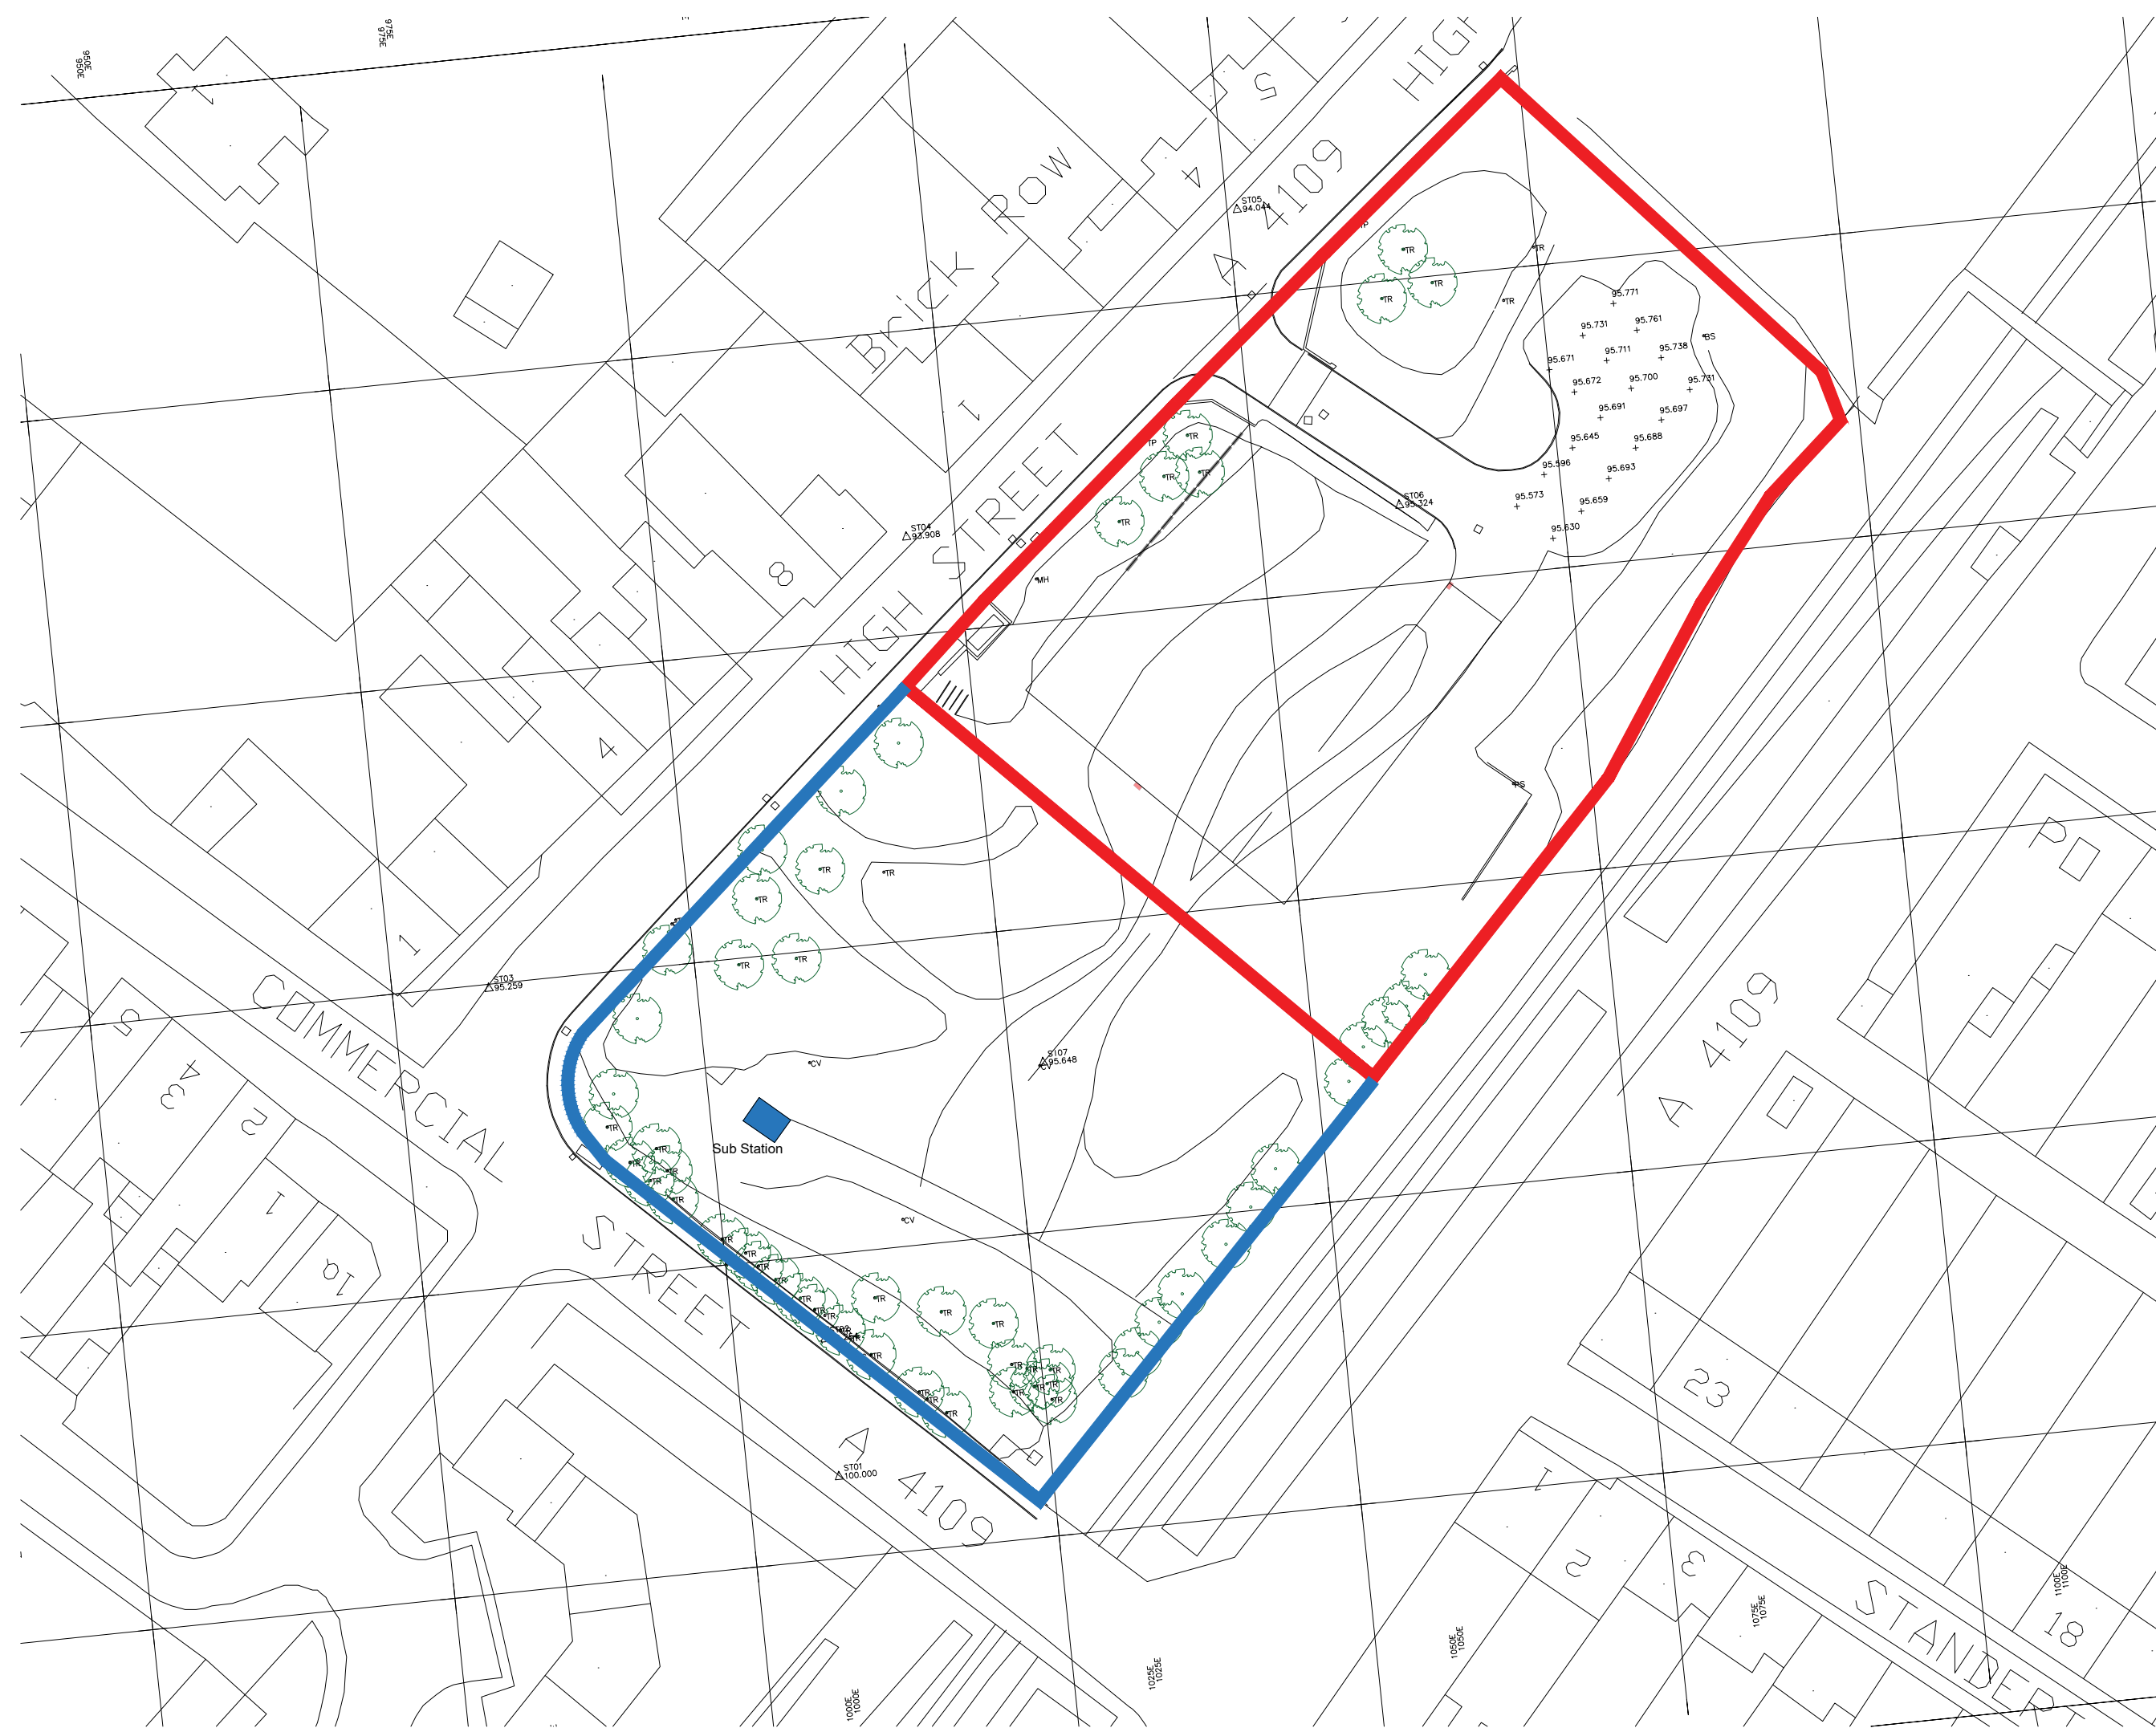


Block Plan
1:500 @ A1

- Development Boundary
- Additional Land Owned



Location Plan
1:1250 @ A1

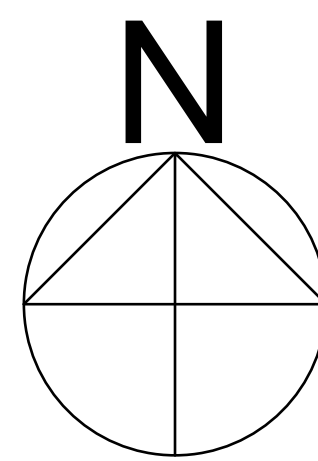

A	Blue line added	10.07.23
Rev.	Details	Date
Status: FEASIBILITY		
Project: Blaendulais – NPT Childcare Unit		
Client: Neath Port Talbot Council		
Title: Location and Block Plan		
Drawing Number: 2454-001	Rev. A	Date Drawn: 27/03/23
Scale: 1:500 & 1:1250	Drawn by: GRJ	
This drawing is the copyright of TRJ and may not be copied, altered, reproduced or passed to a third party without their consent. Dimensions must be checked and verified on site, discrepancies should be reported. THIS DRAWING SHOULD NOT BE SCALED		



Adeiladu ar Sylfaen Gadarn

Building on a Firm Foundation

www.trjltd.co.uk



T. Richard Jones (BETWS) LTD

Foundry Road, Ammanford,

Carmarthenshire, SA18 2LS.

Tel: 01269 591103 Fax: 01269 596207

Email: enquiries@trjltd.co.uk