



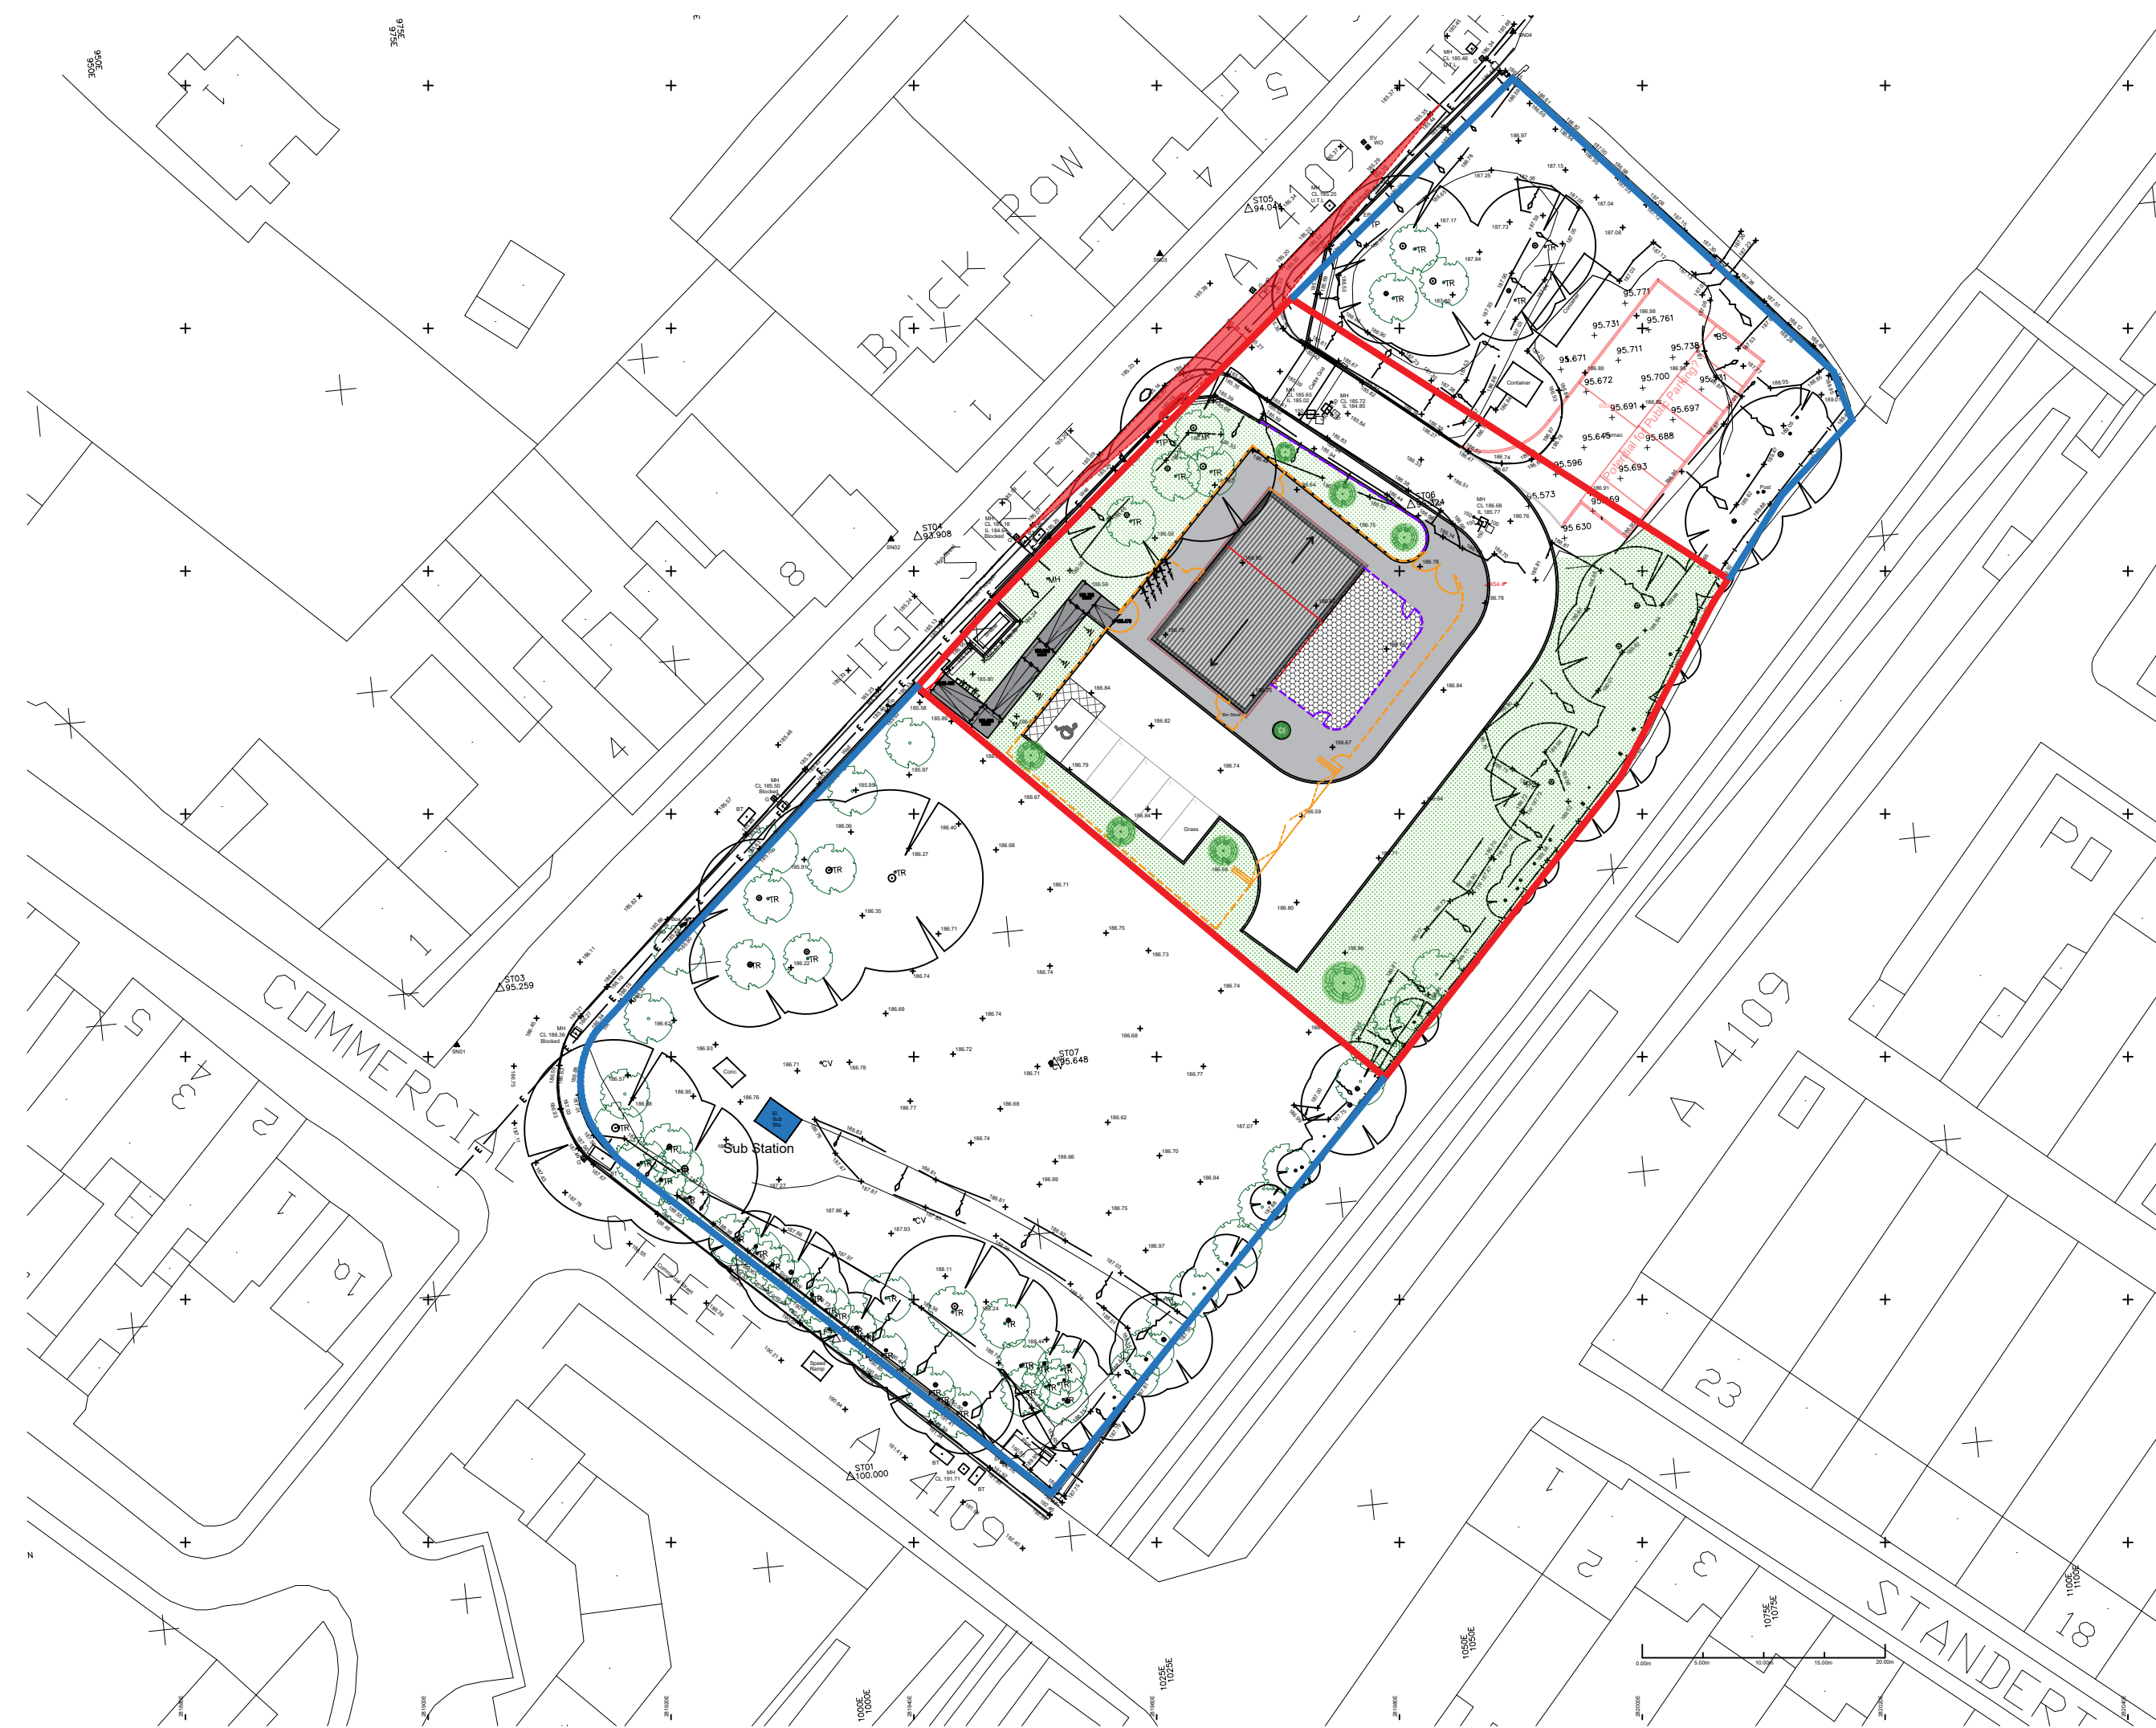

Proposed Block Plan
1:500 @ A1

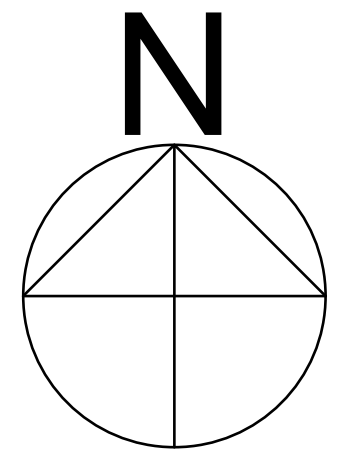

Proposed Location Plan
1:1250 @ A1

- Development Boundary
- Additional Land Owned

Rev.	Details	Date
Status: PLANNING		
Project: Blaendulais – NPT Childcare Unit		
Client: Neath Port Talbot Council		
Title: Proposed Location and Block Plan		
Drawing Number: 2454-006	Rev.	Date Drawn: 09/11/23
Scale: 1:500 & 1:1250	Drawn by: GRJ	
This drawing is the copyright of TRJ and may not be copied, altered, reproduced or passed to a third party without their consent. Dimensions must be checked and verified on site, discrepancies should be reported. THIS DRAWING SHOULD NOT BE SCALED		



Adeiladu ar Sylfaen Gadarn
Building on a Firm Foundation
www.trjltd.co.uk



T. Richard Jones (BETWS) LTD
Foundry Road, Ammanford,
Carmarthenshire, SA18 2LS.
Tel: 01269 591103 Fax: 01269 596207
Email: enquiries@trjltd.co.uk