


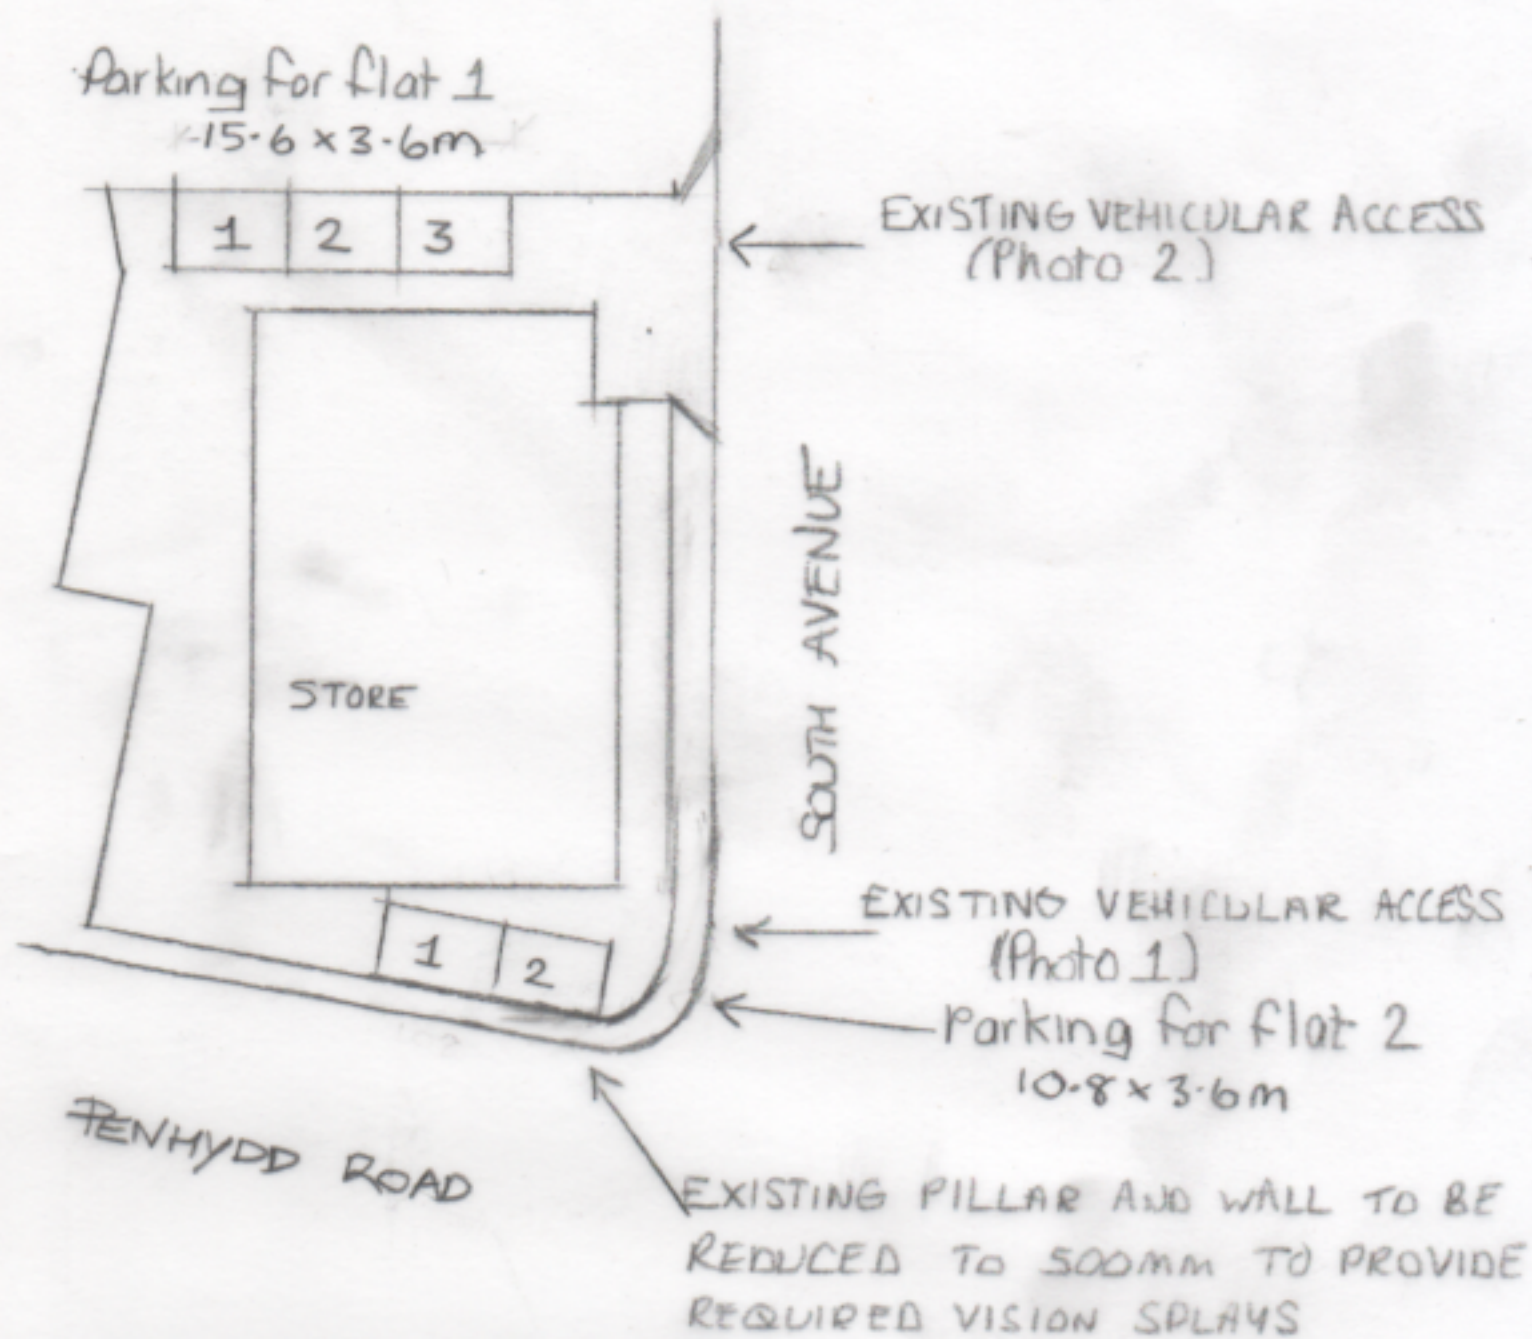

Fine Line Architectural Services Ltd. 30 Pond Mawr Garth Maesteg Bridgend CF34 0SX Tel: 01656 732042 Email:fineline248@googlemail.com	Client		
	Mr P Patel		
	Project		
	Village Discount Store, Croeserw		
	Drawing Title		
Proposed Additional Car Parking Spaces.			
Date	Scale	Drawing No.	
July. 2023	1:500.	VillageStoreCroeserw/WD/08	
A			