
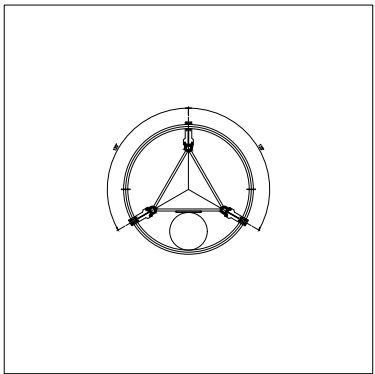


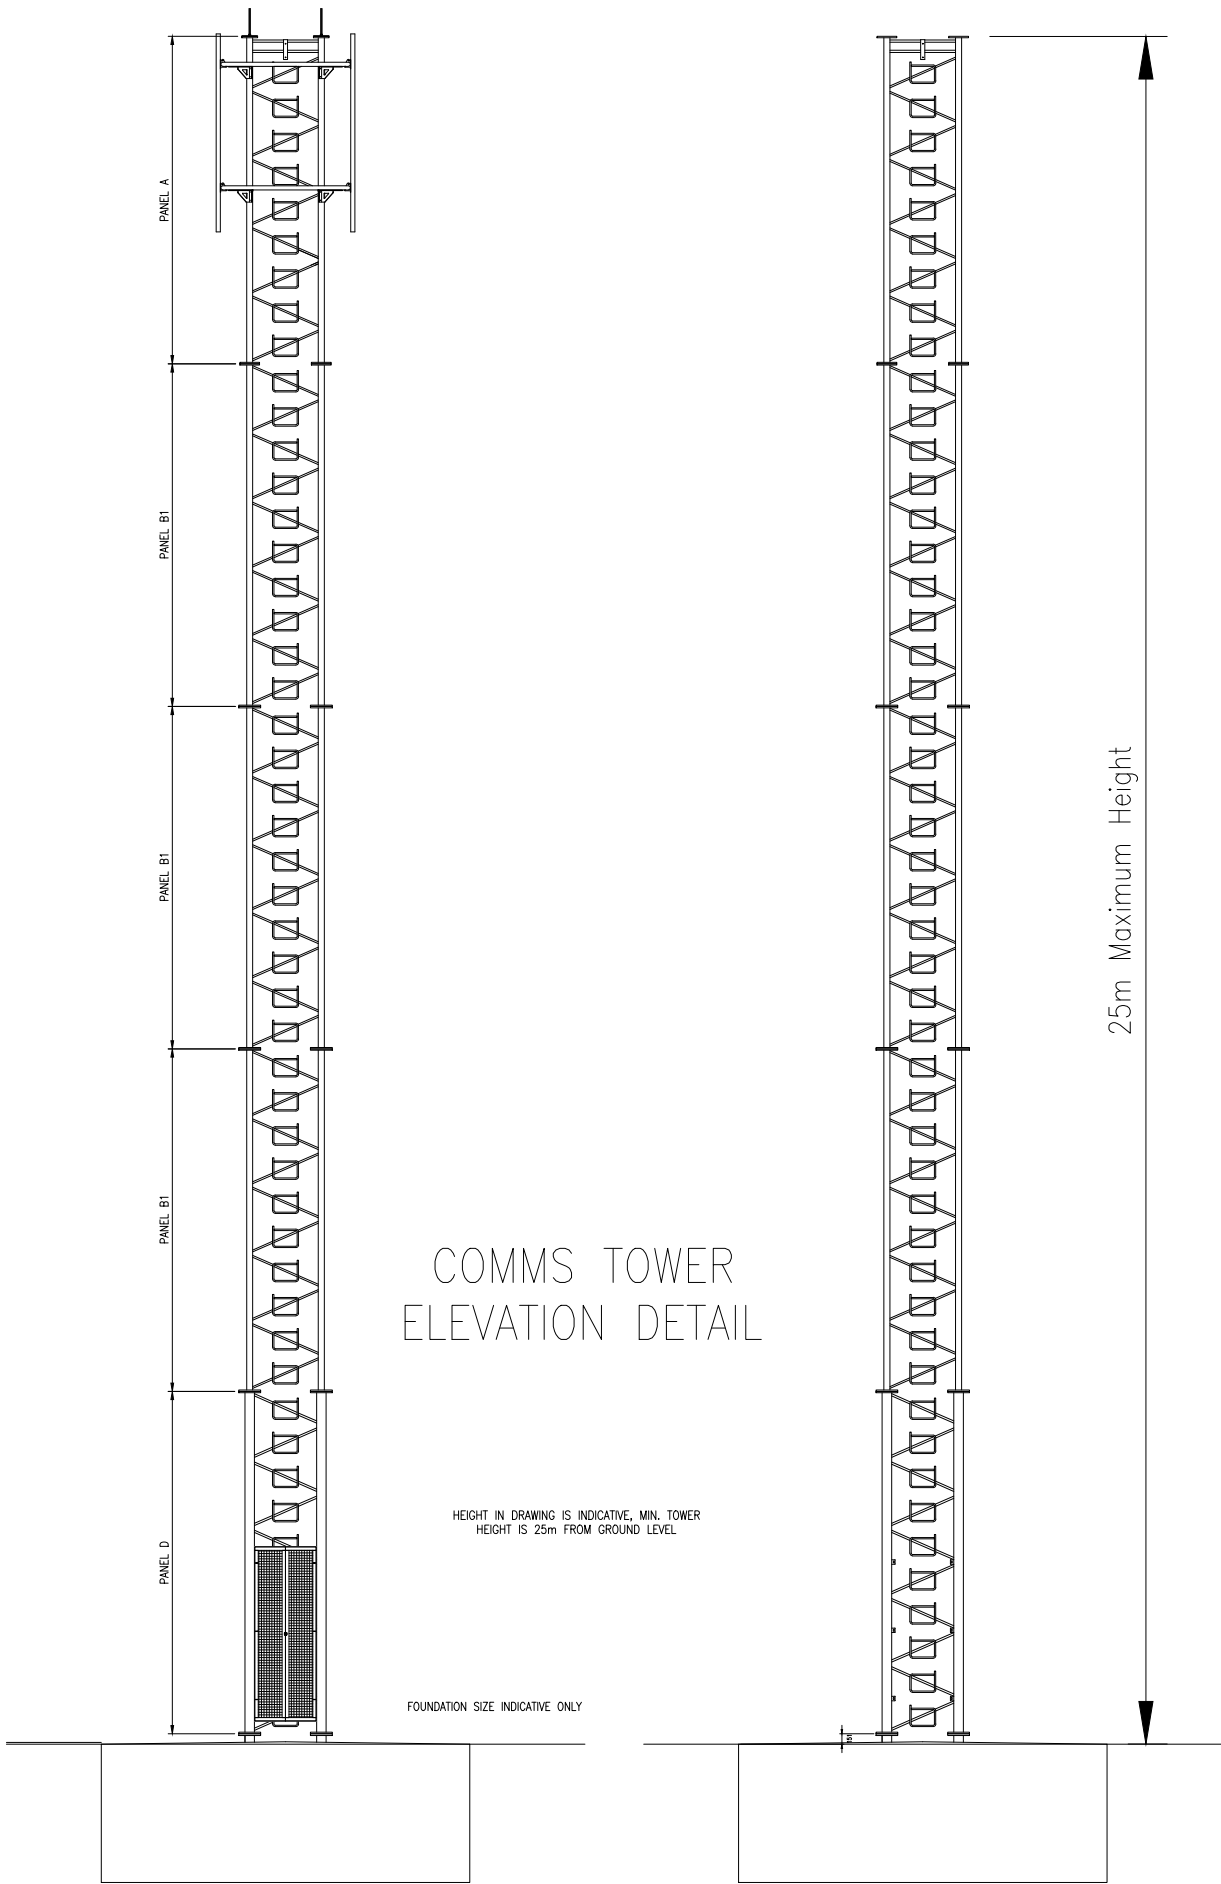

COMMS TOWER PLAN
DETAIL

02	AP	02	Dimension Detail Added	31/10/2023
01	AP	01	Issued	09/06/23
DNO Communications Mast Elevations (Typical)		MFD PA 21 02	MFD PA 21 02	
PROJECT NAME & ADDRESS		Mynydd Fforch Dwm		SCALE 1:50
CUSTOMER		Naturalis	STATUS PRELIMINARY	SHEET A1
				1_1