


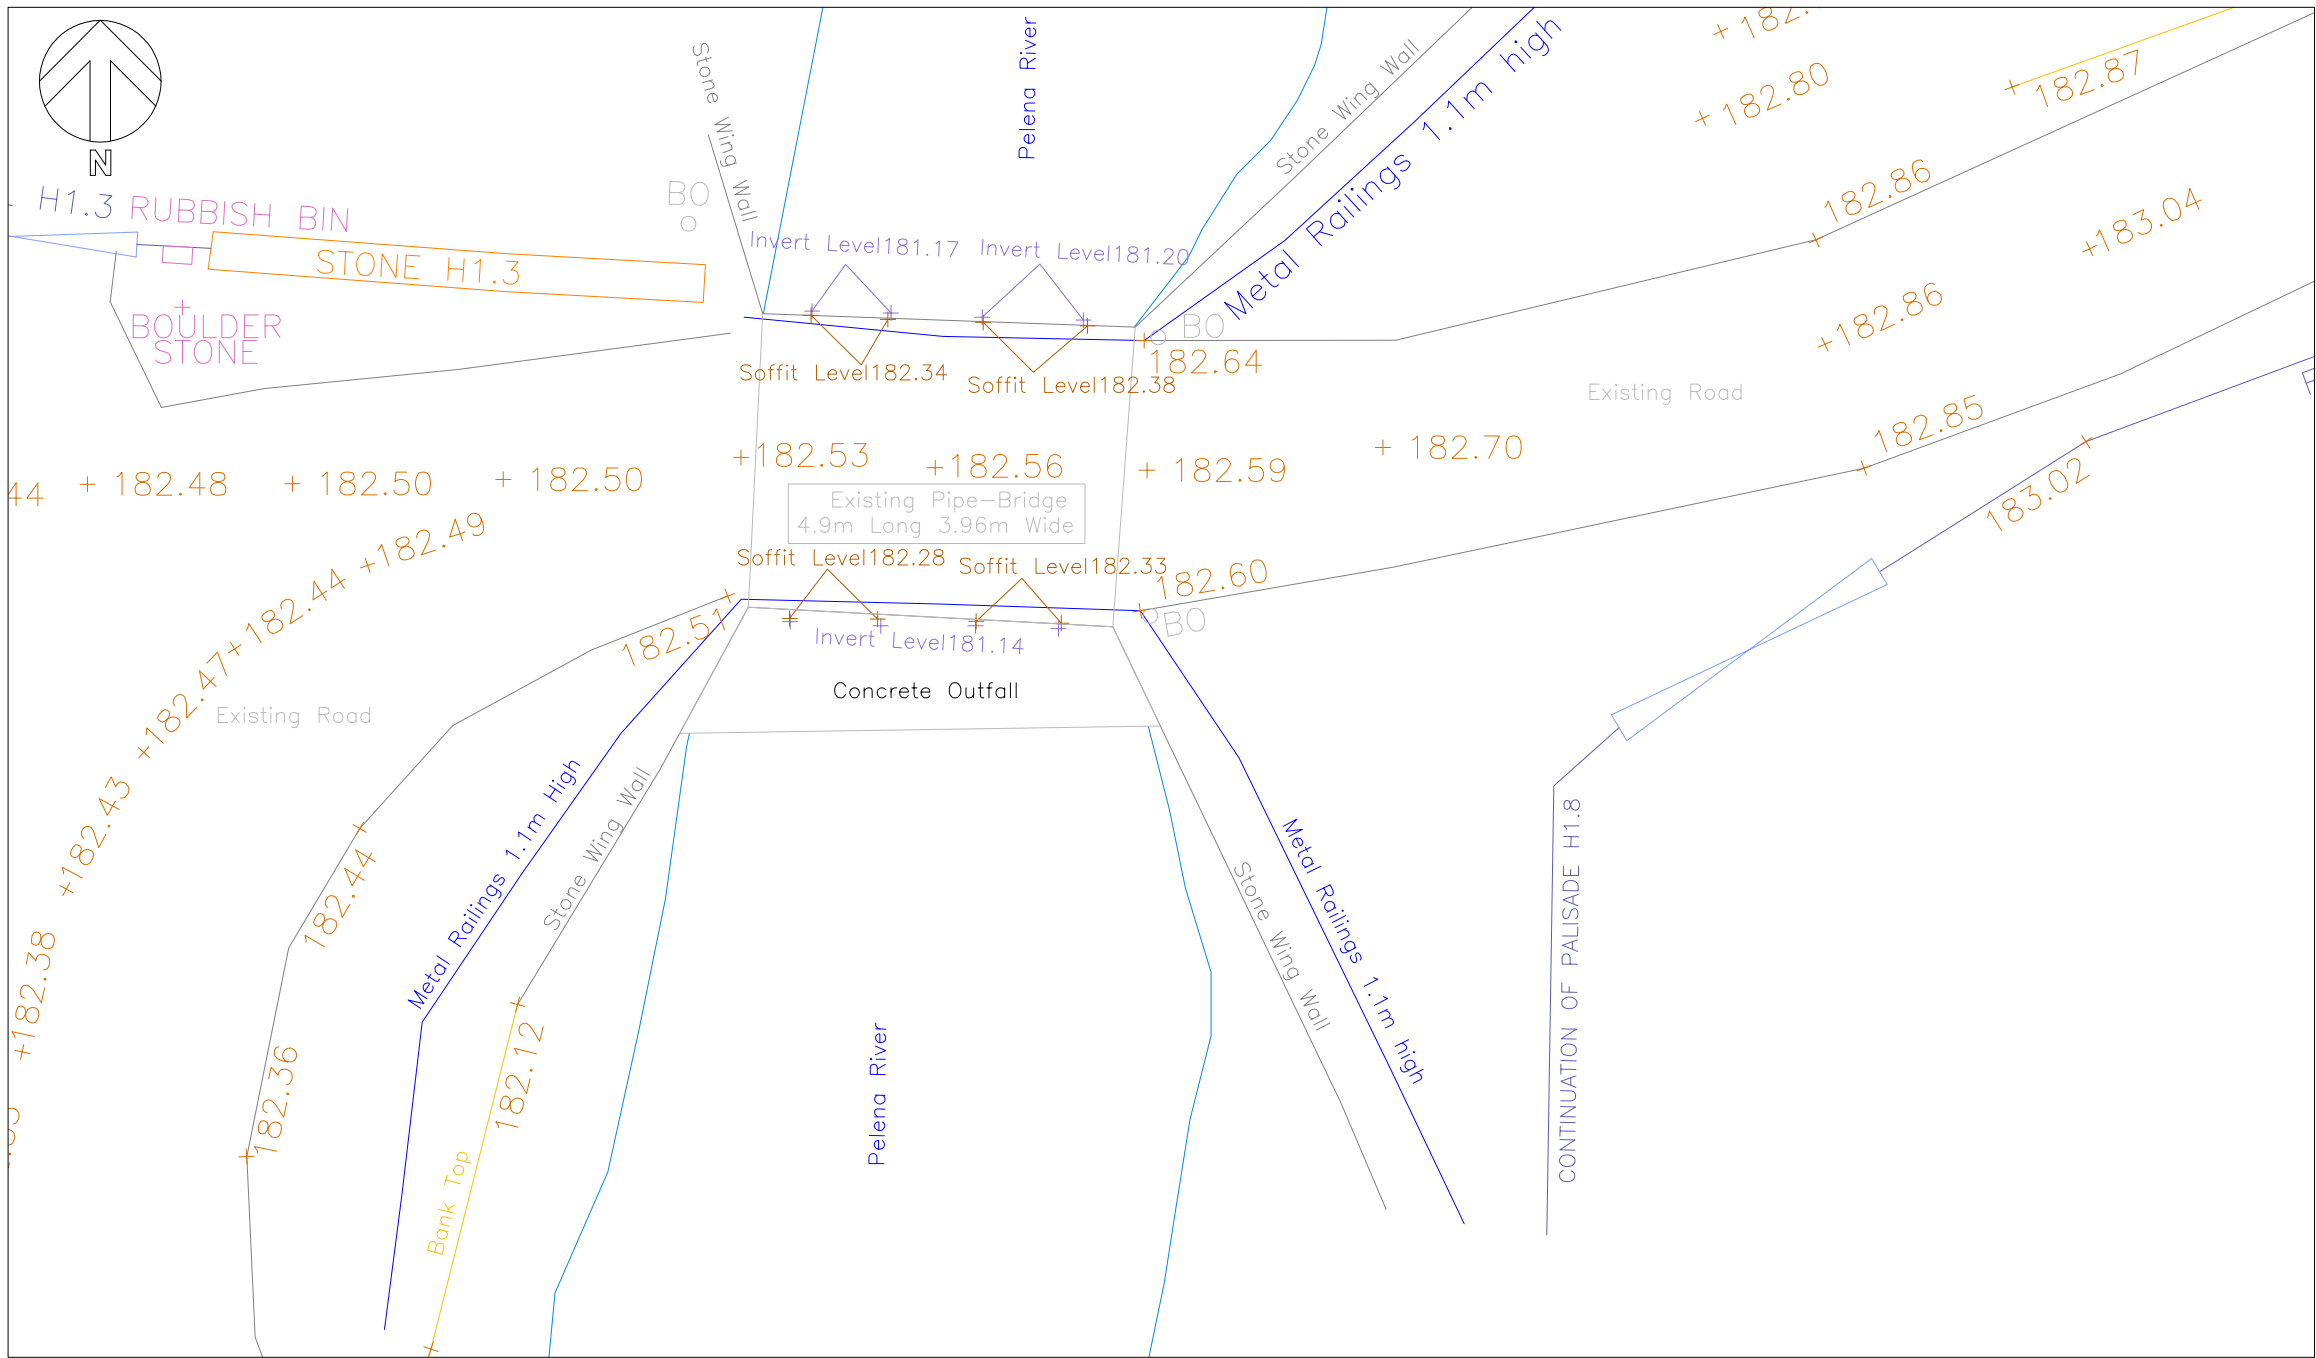

Plan Topographic Mapping
1:100 @ A3



Plan Topographic and Aerial Mapping
1:250 @ A3



Existing Pipe Bridge Crossing Photo

GENERAL NOTES

DO NOT SCALE THIS DRAWING.

ANY DIMENSIONAL DISCREPANCIES SHOULD BE NOTIFIED TO THE ENGINEER IMMEDIATELY.

ALL LEVELS ARE IN METRES - (m) AND ARE ABOVE ORDNANCE DATUM AT NEWLYN, CORNWALL UNLESS NOTED OTHERWISE.

NORTH SHOWN RELATED TO ORDNANCE SURVEY NATIONAL GRID (OSTN15). SITE CENTER WAL01, WHERE SF=1.0.


HIS DRAWING IS TO BE READ IN CONJUNCTION WITH ALL RELEVANT; SPECIFICATIONS; DRAWINGS; DETAILS AND OTHER DESIGN INFORMATION.

ALL DRAWINGS AND WRITTEN MATERIAL CONTAINED WITHIN, CONSTITUTE ORIGINAL AND UNPUBLISHED WORK OF THE ENGINEER AND MAY NOT BE DUPLICATED, USED, REPRODUCED OR DISCLOSED WITHOUT WRITTEN CONSENT OR EXPRESS PERMISSION FROM THE ENGINEER.

ALL INFORMATION CONTAINED IN THIS DOCUMENT IS COPYRIGHT ©

Abbreviations (Where Applicable)

BG	Box Gutter
BIN	Bin (Litter Bin)
BO	Bollard
BSH	Bus Shelter
CL	Cover Level
CONC	Concrete
CUL	Culvert
DC	Drainage Channel
DK	Kerb (Drop Kerb)
EJB	Electric Junction Box
EP	Electricity Pole / Pylon
FH	Fire Hydrant
FIG	Feeds Into Ground
G	Gully
GBN	Grit Bin
H	Height (m)
IC	Inspection Cover
IL	Invert Level
LI	Light
LP	Lamp Post
P	Pole / Upright, Pillar or Post
RG	Road Gully
RP	Rainwater Pipe
RS	Road Sign
SAT	Satellite Dish
SC	Stop Cock
SF	Soffit Level
TIC	Telecom Inspection Cover
TP	Telegraph Pole
TRS	Transformer
WM	Water Meter

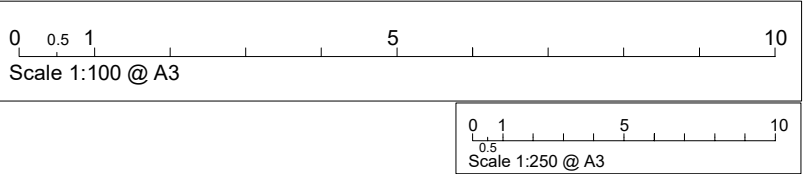

01	AP	01		Issued		31/10/23
DRAWING TITLE:			DRAWING NUMBER:		DWG DRAWING NAME:	
Fforch Dwm Road Existing Pelena River Pipe Bridge Crossing Plan			MFD PA 22 01		MFD PA 22 01	
			PROJECT NAME & ADDRESS:		APPROVAL STAMP:	SCALE:
			Mynydd Fforch Dwm			As Stated
			CUSTOMER:			FORMAT:
Naturalis			STATUS:			A3
			PRELIMINARY			SHEET:
						1_1