
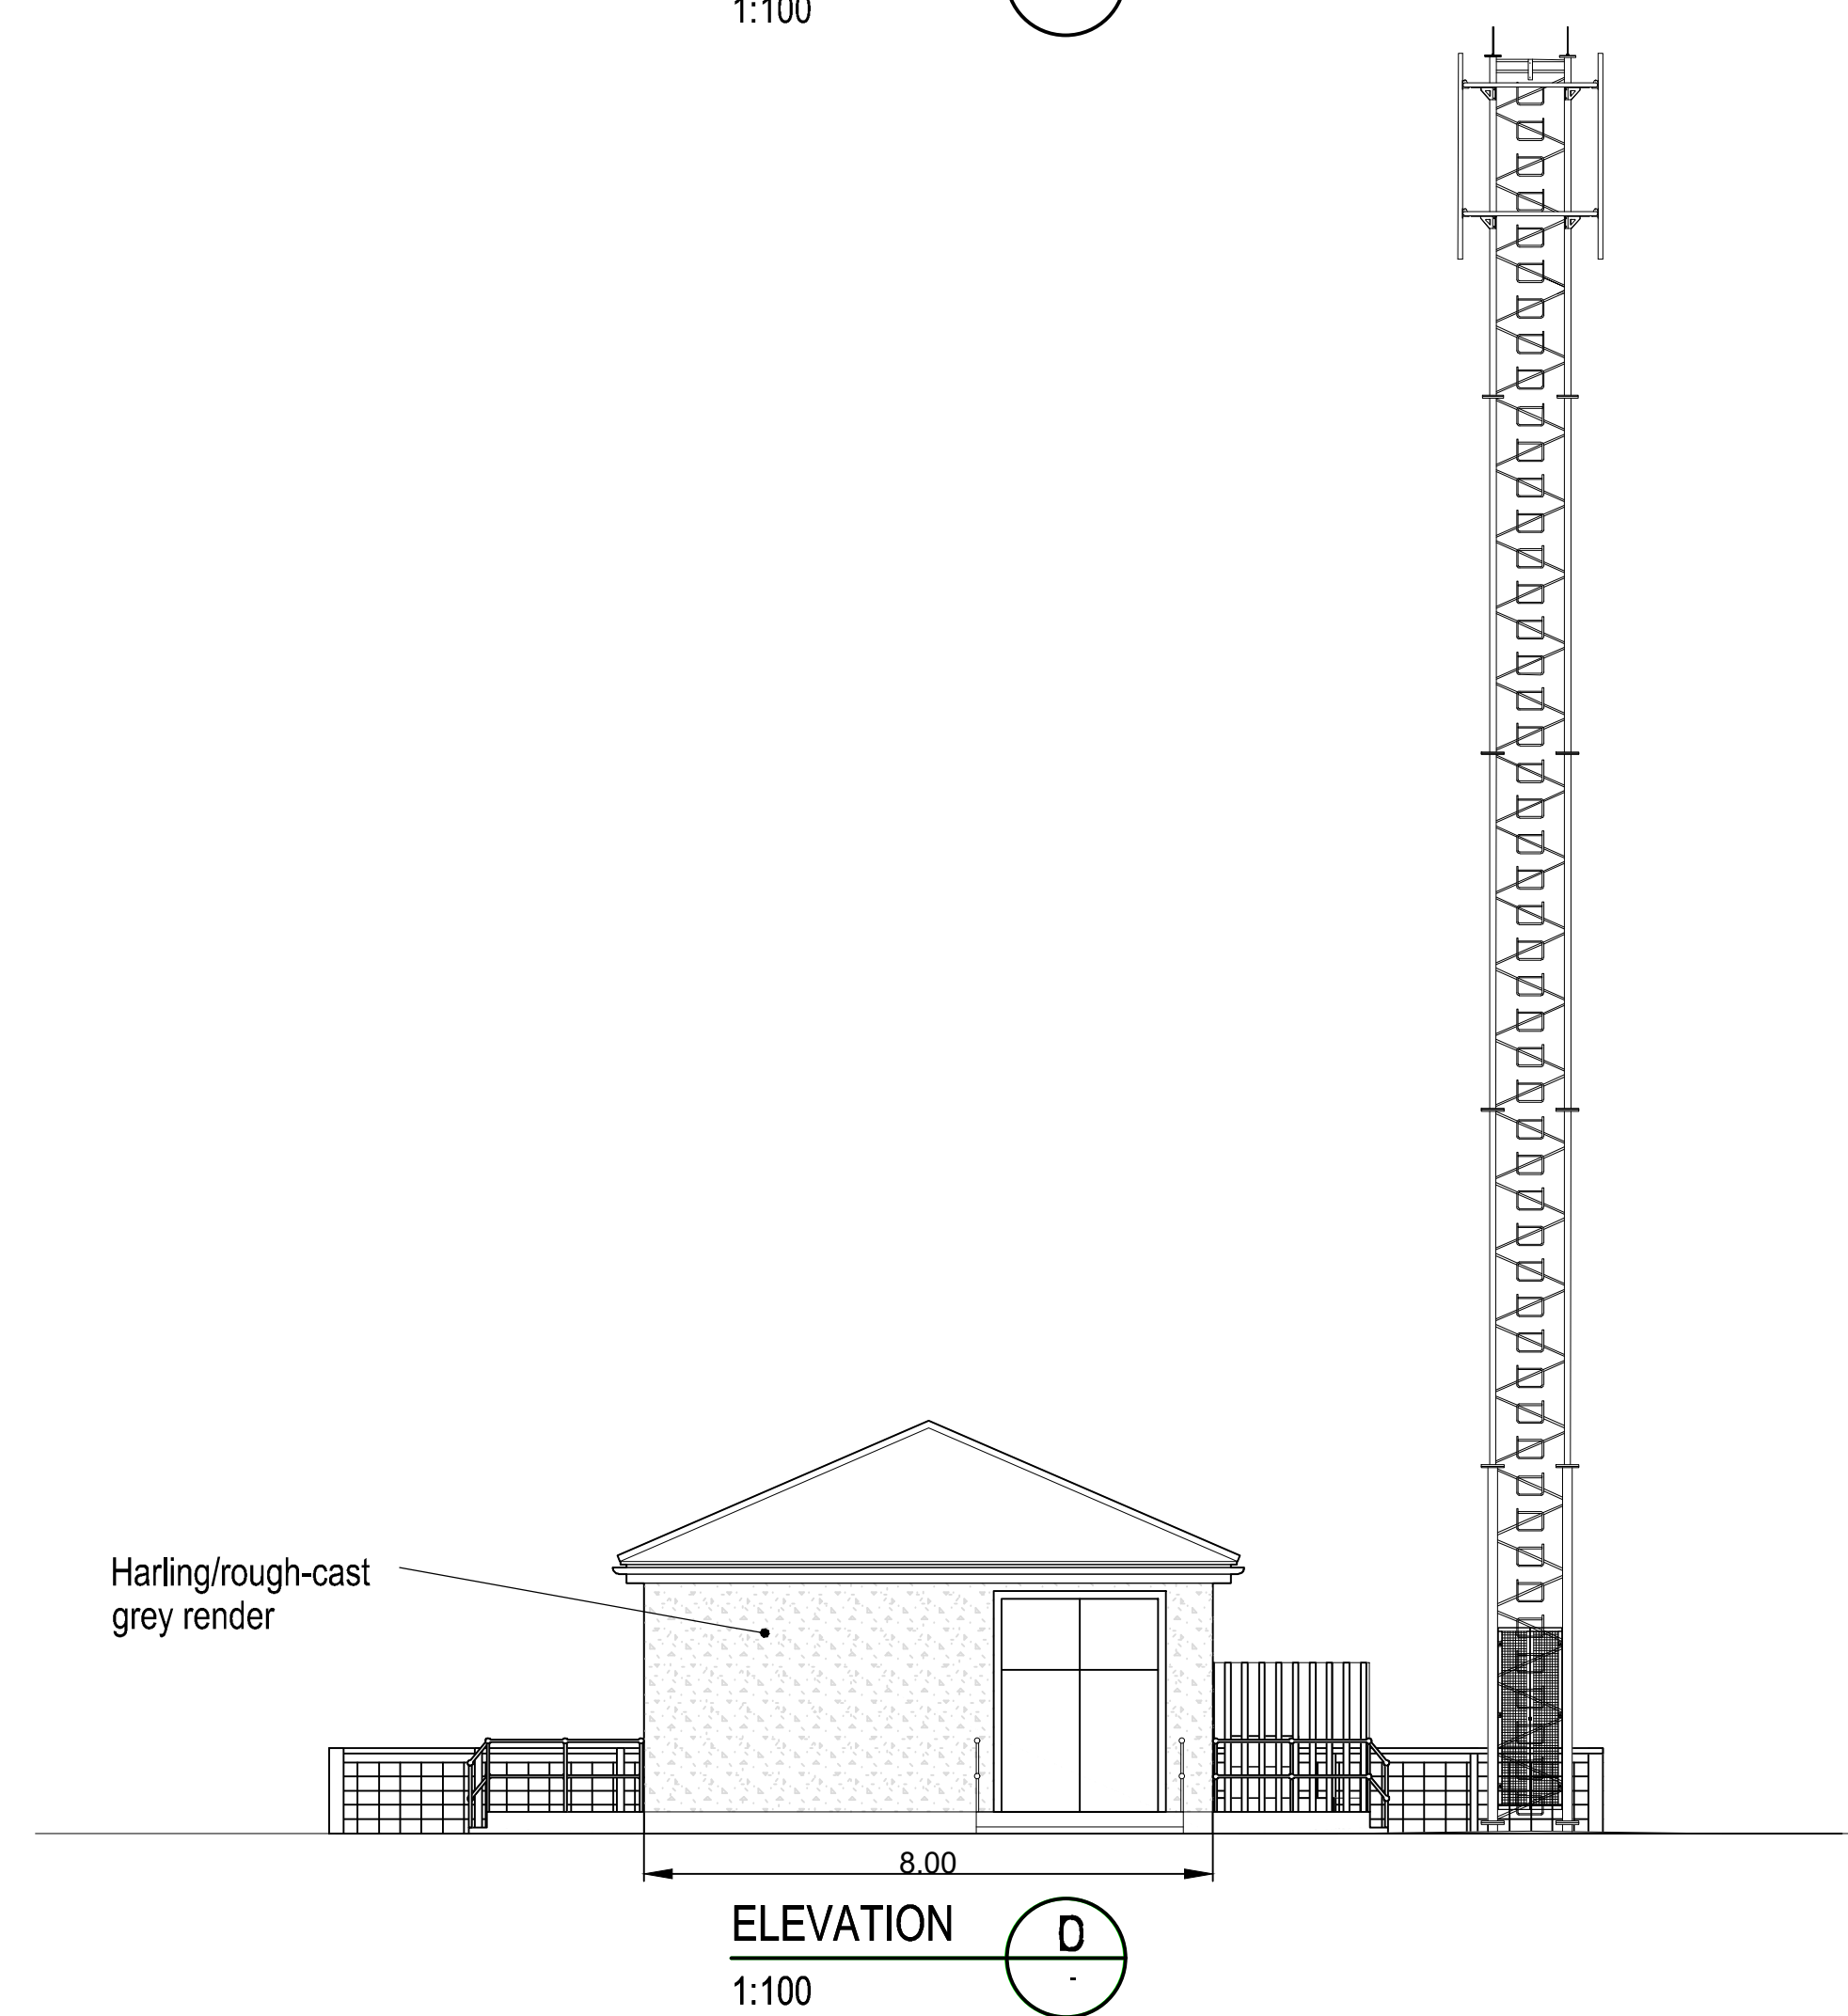
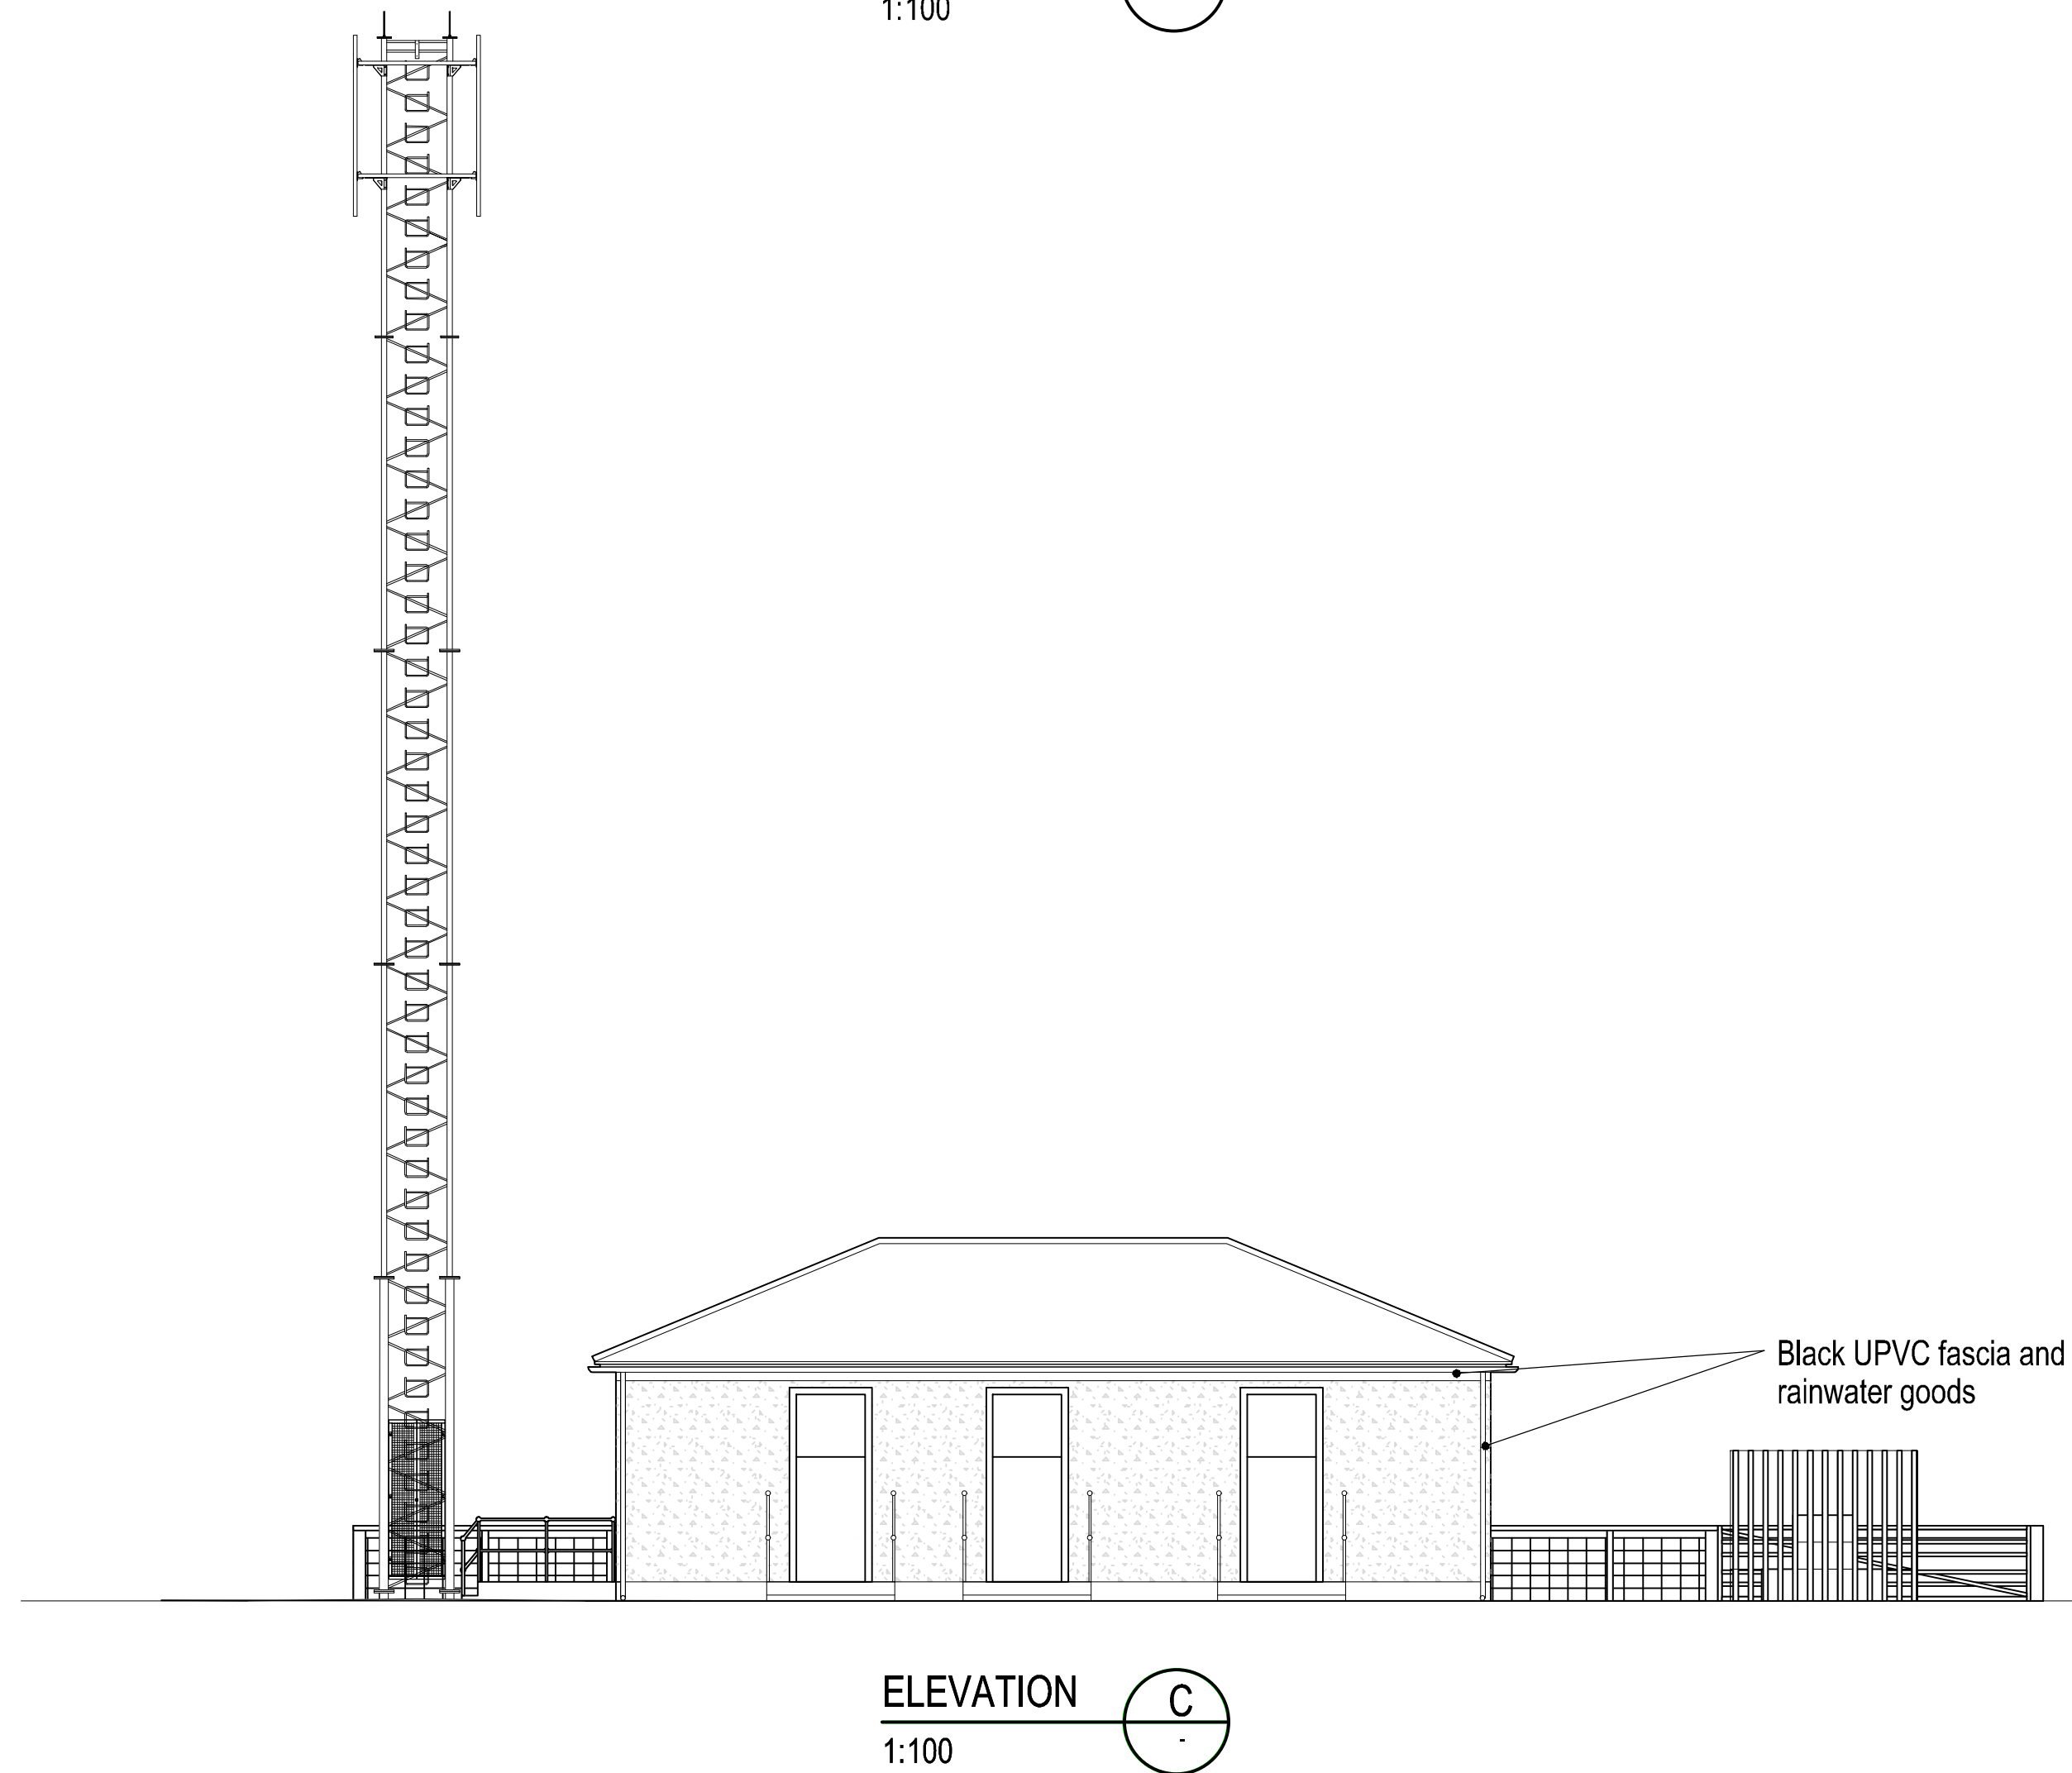
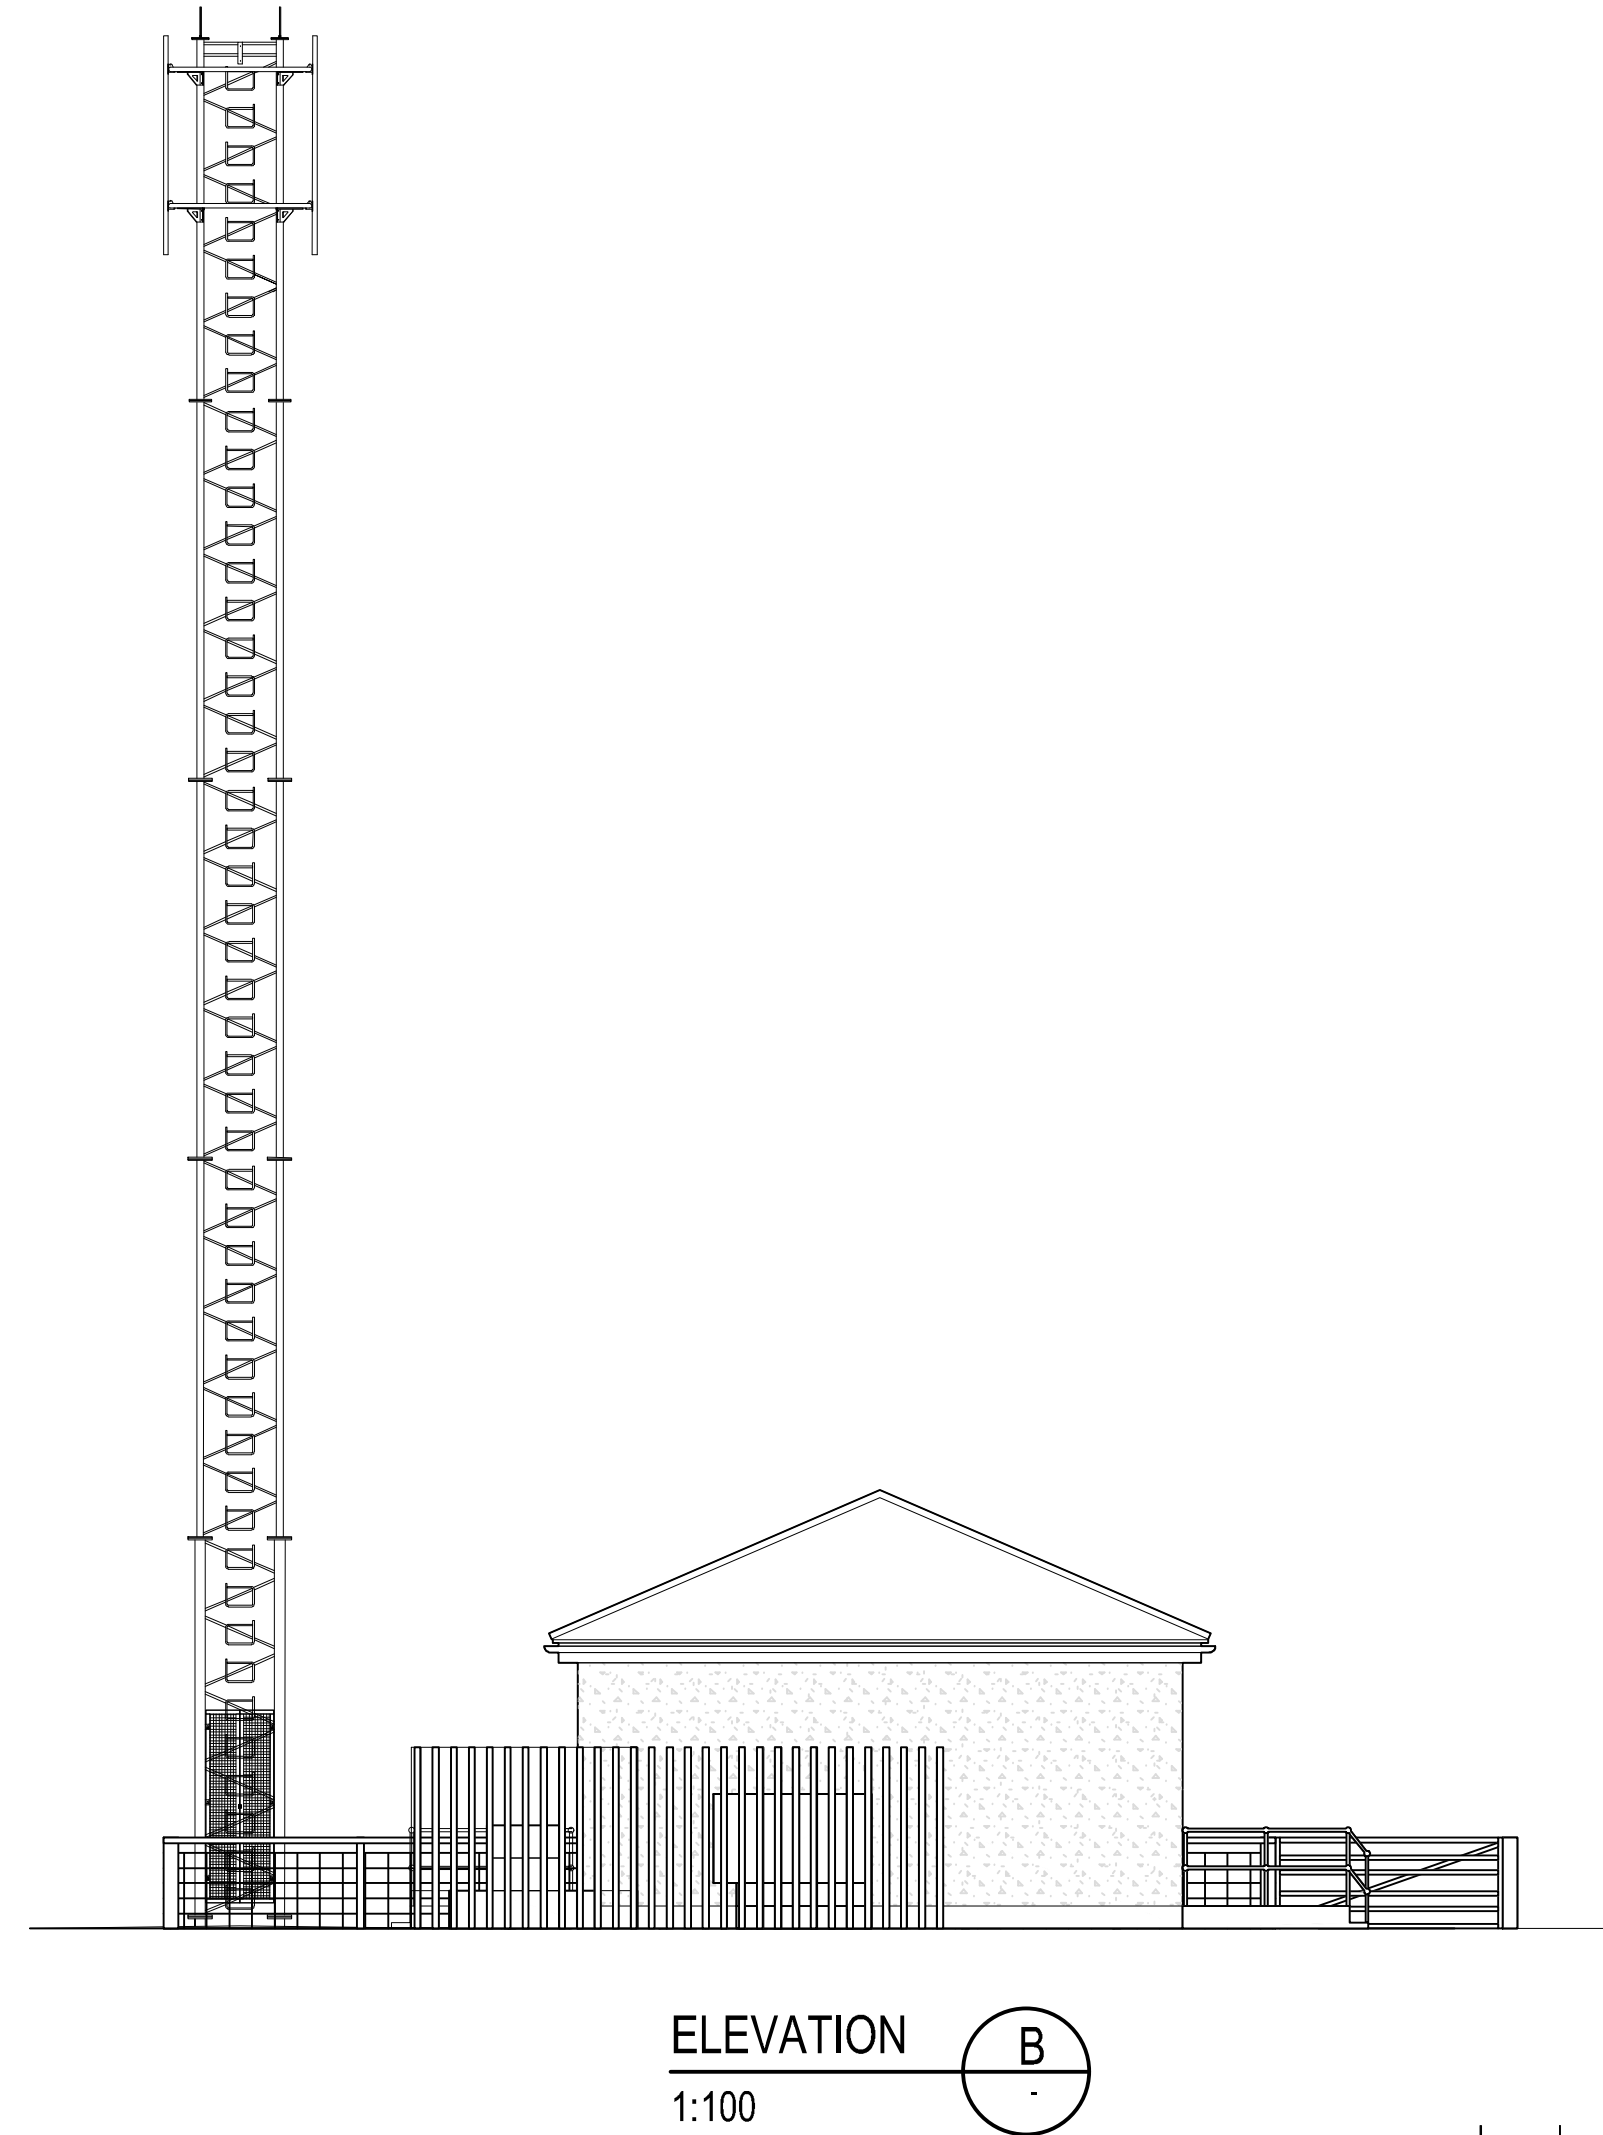


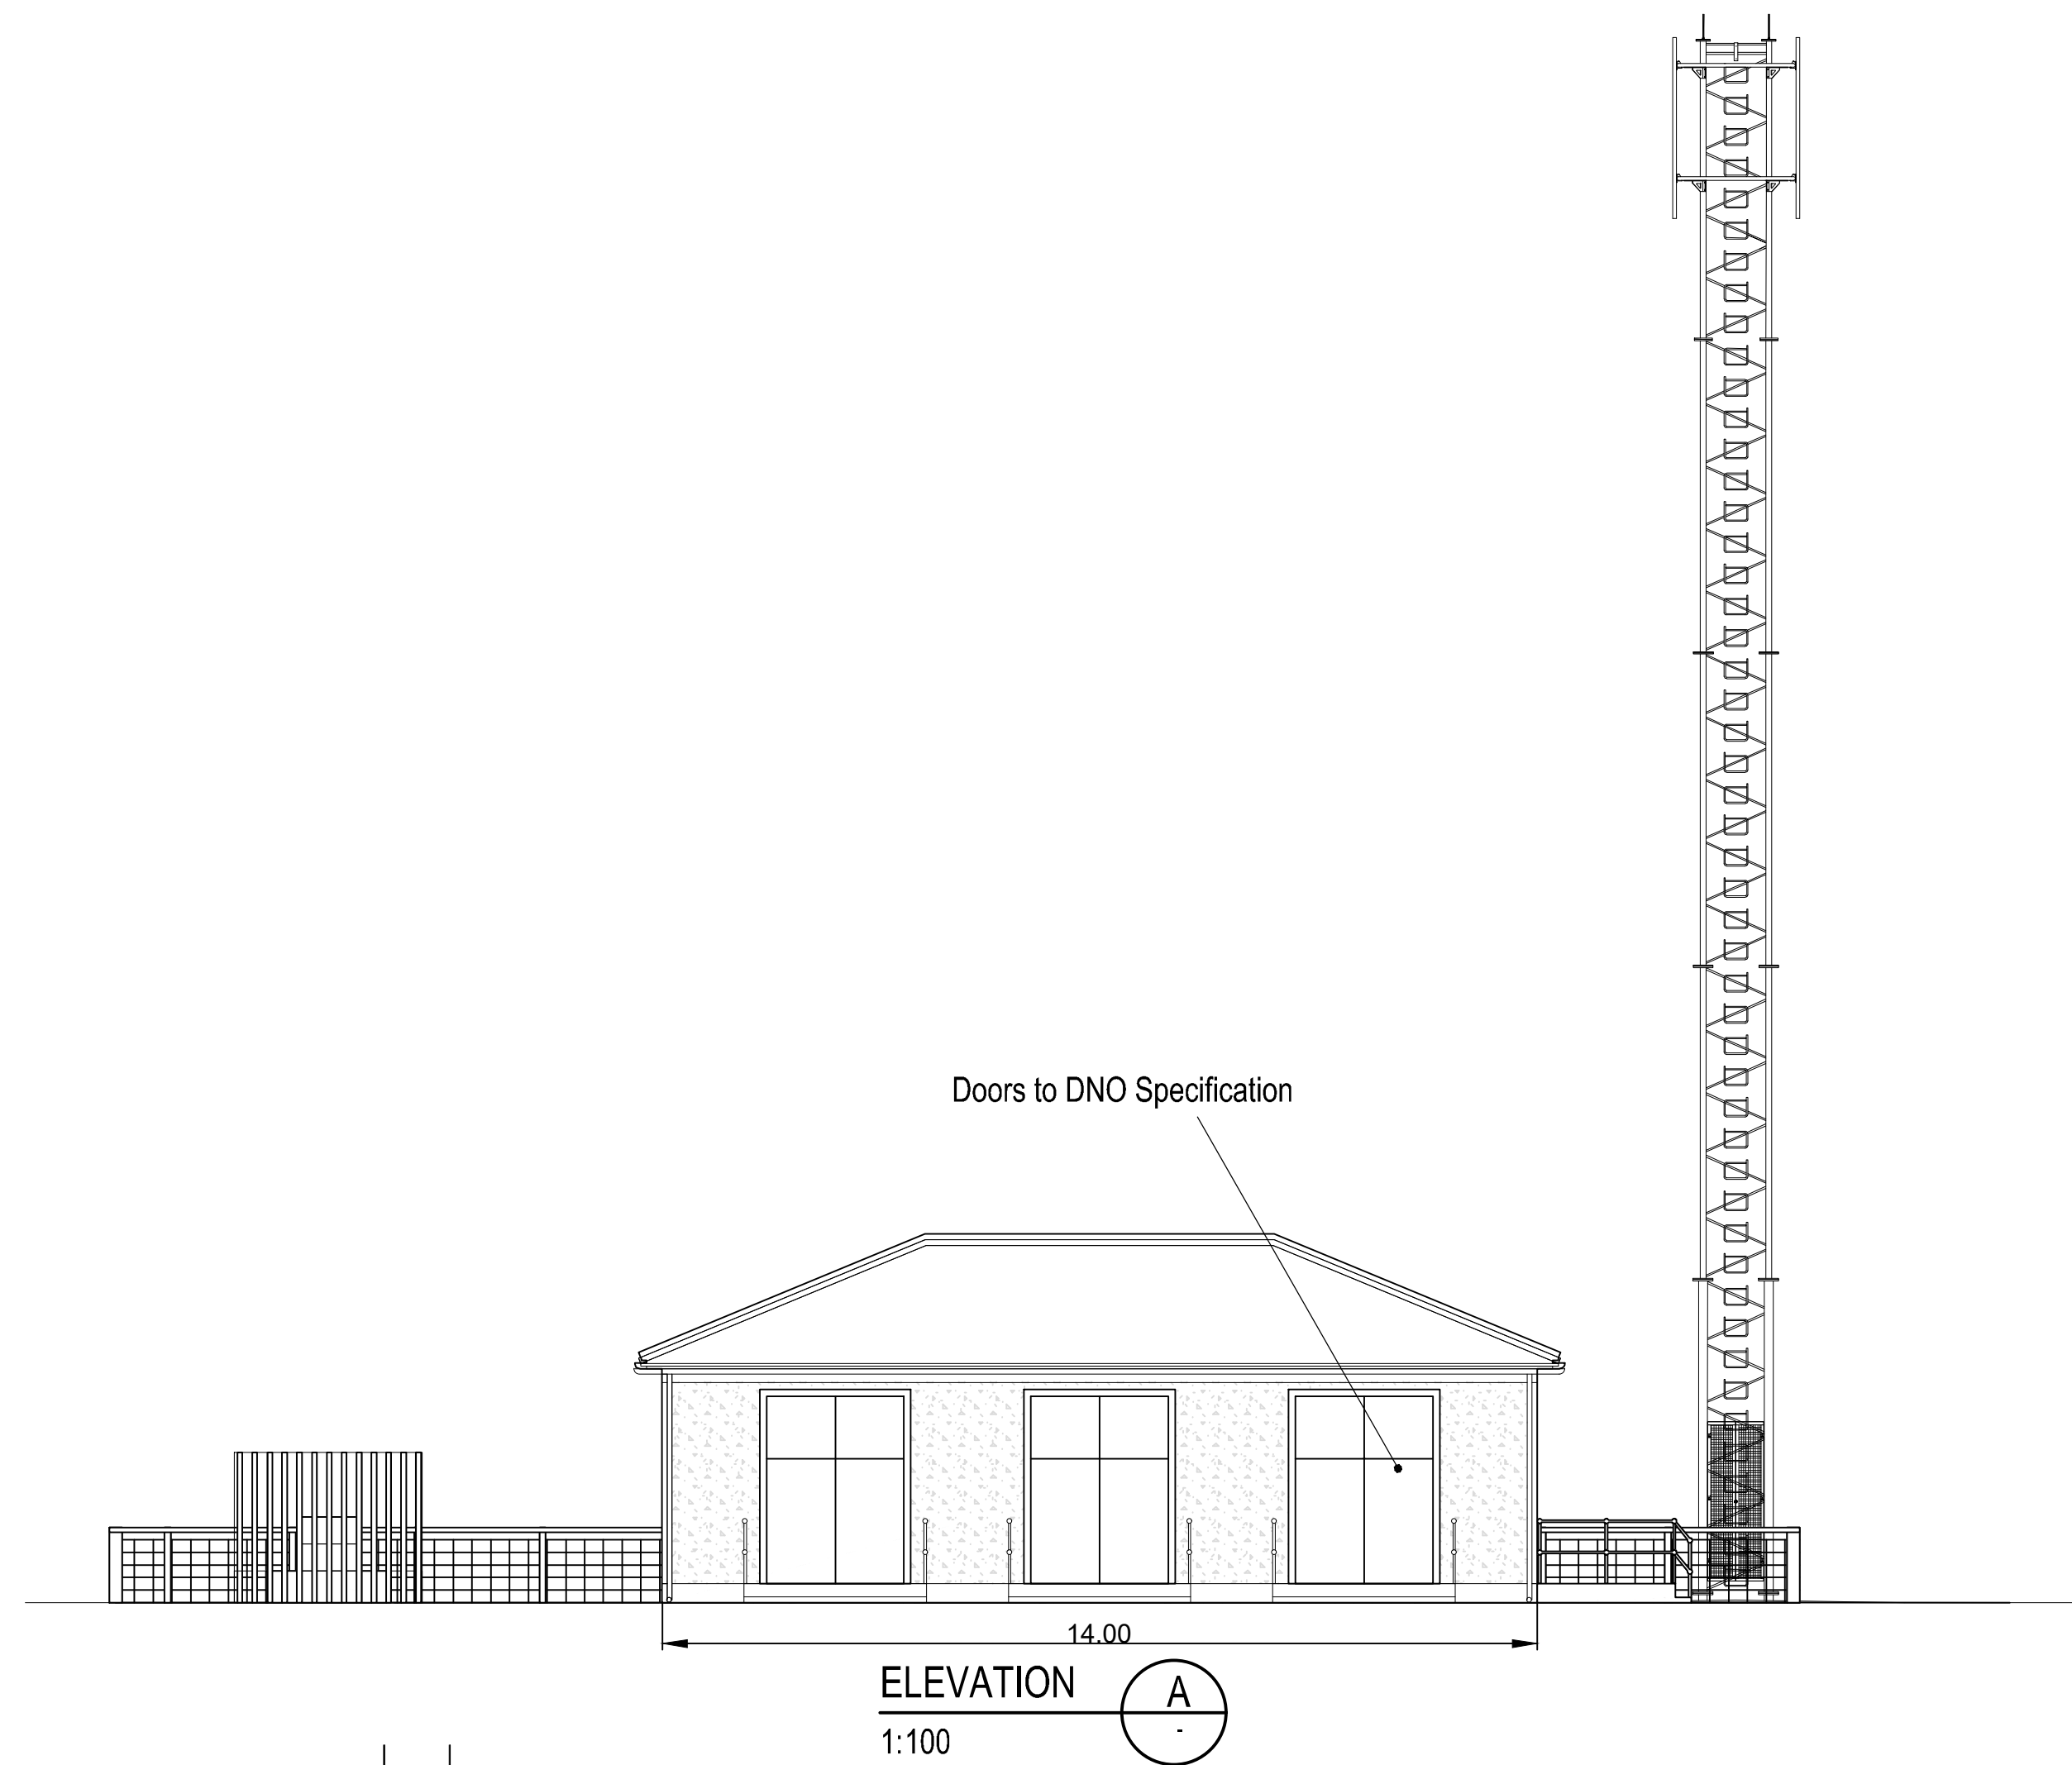

- NOTES
1. DRAWING GENERATED FROM INFORMATION SUPPLIED BY THE CLIENT. DRAWING REF: KWF 0003 REV 02, DATED: 16.04.2020.
 2. ALL DIMENSIONS IN METRES UNLESS STATED OTHERWISE.
 3. FOR PLAN SEE DRAWING 7.4a