




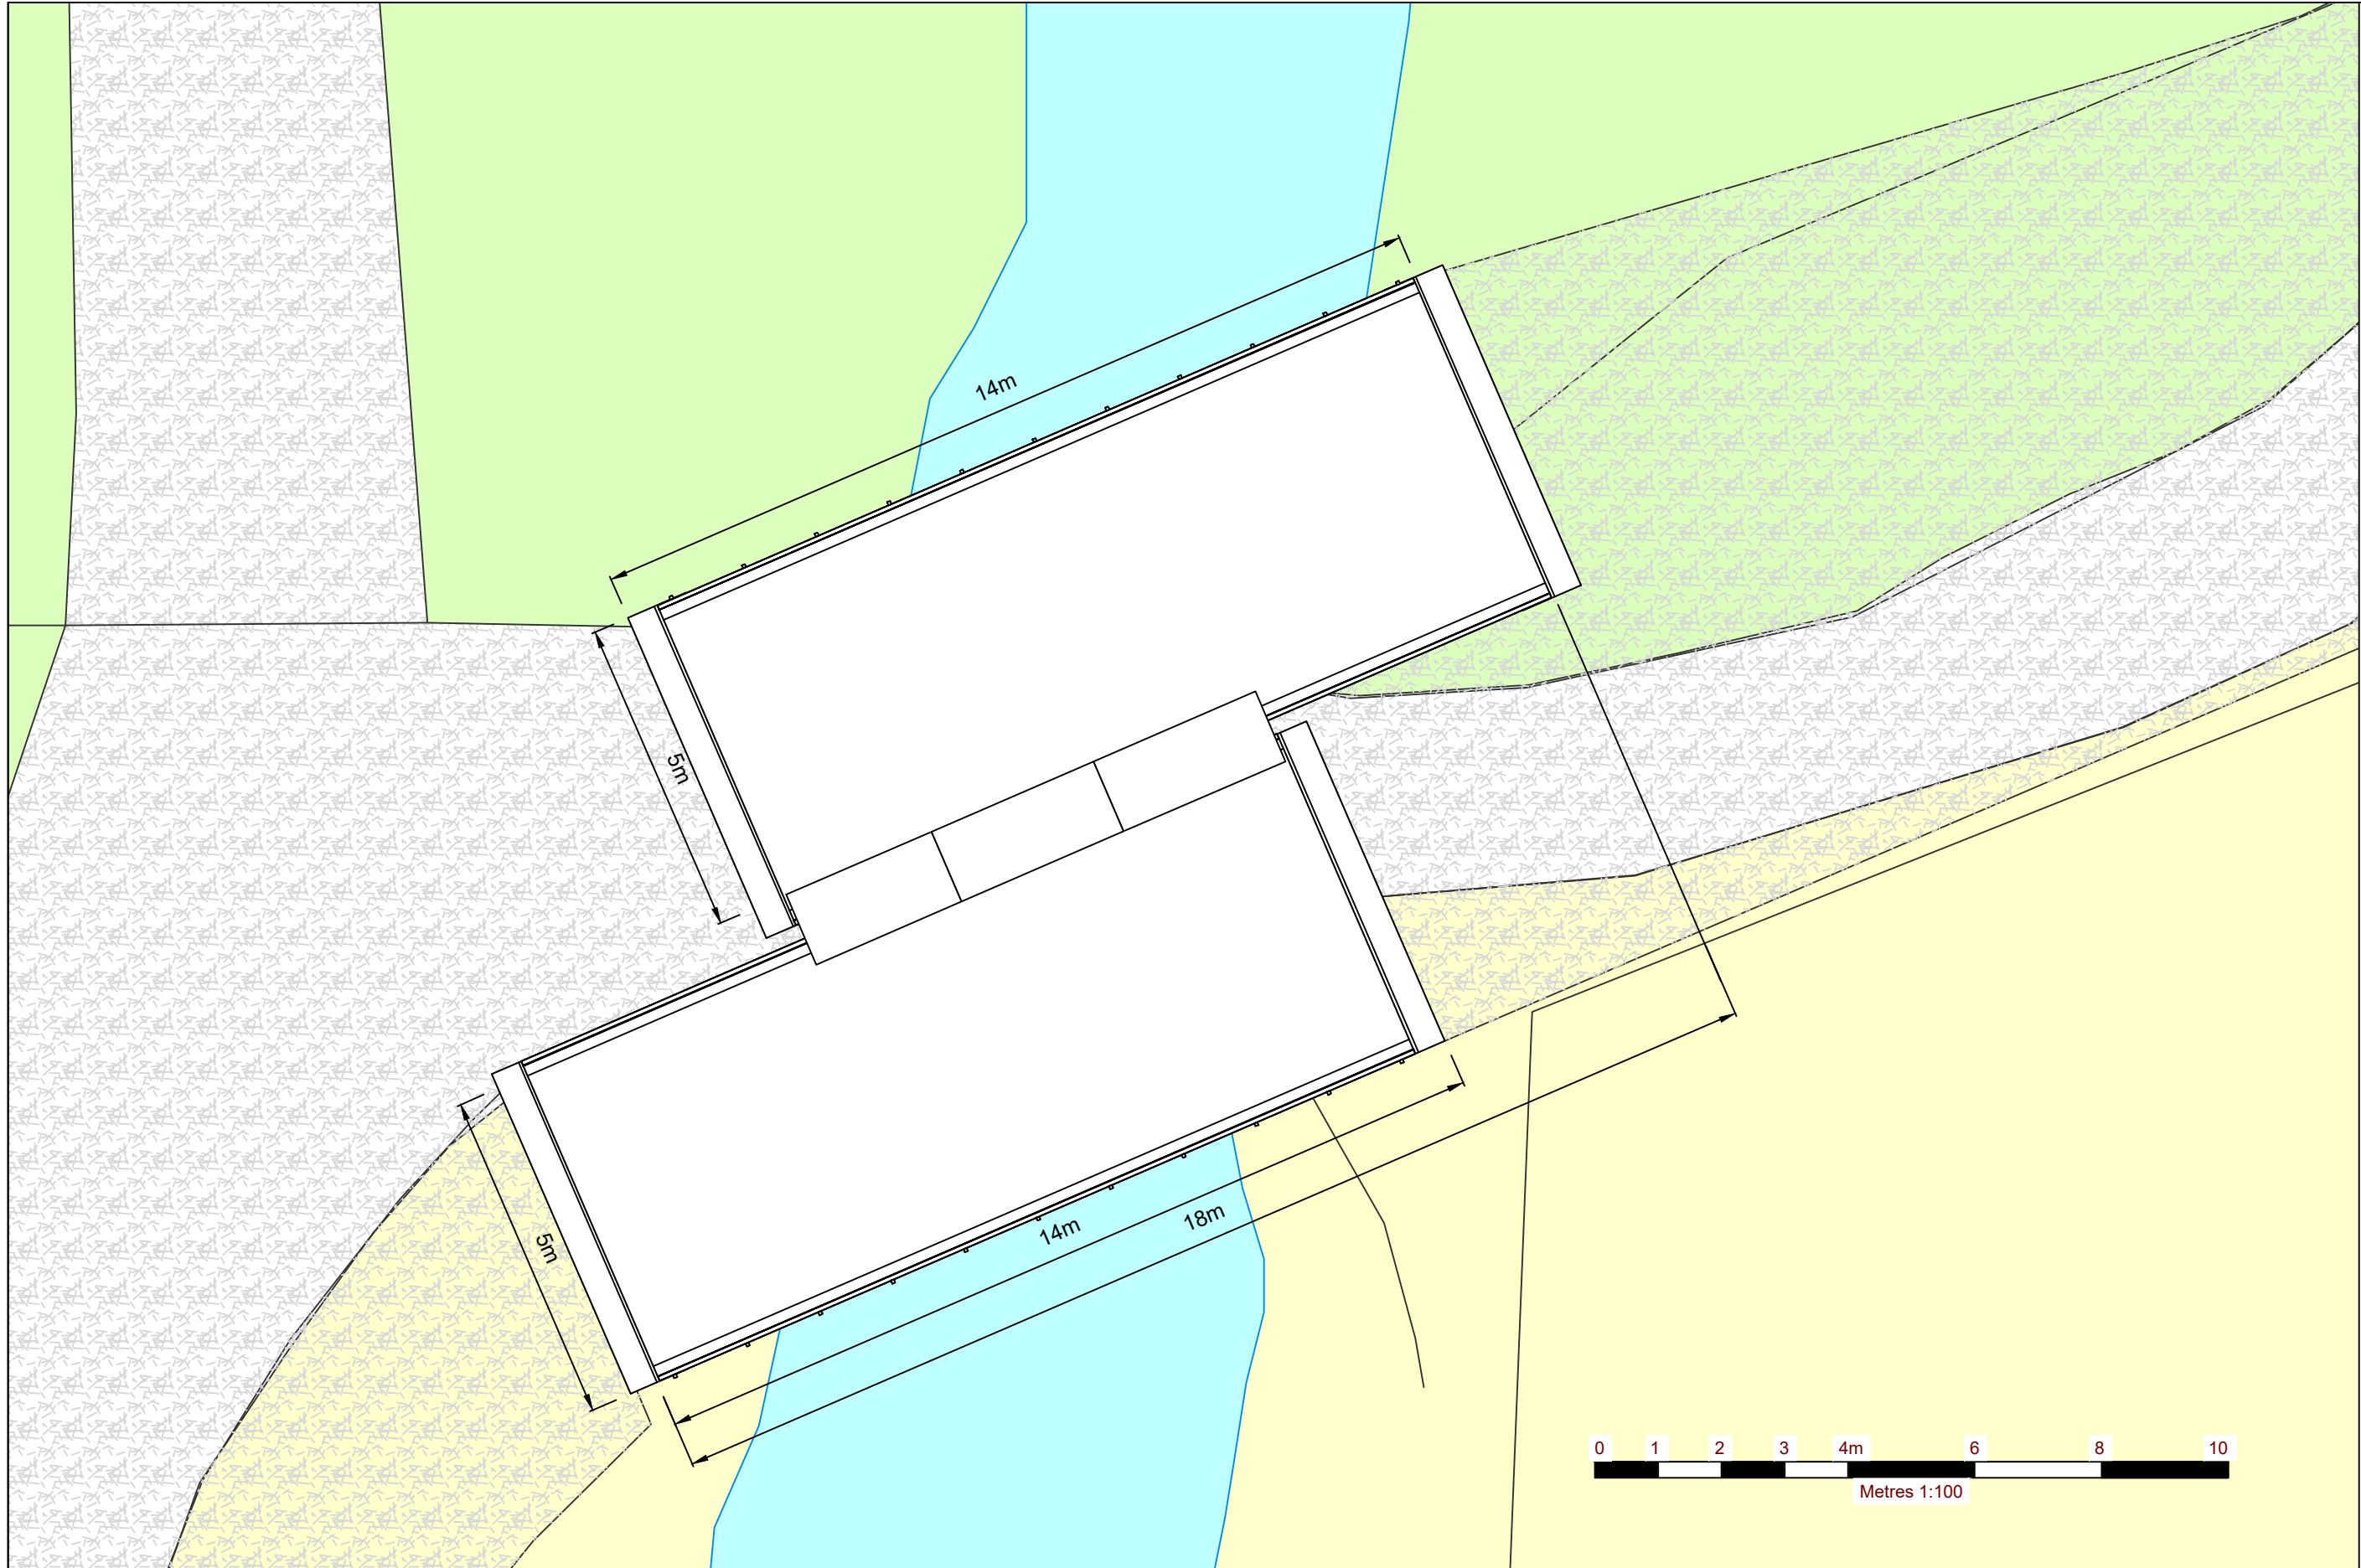


PLAN SHOWING PROPOSED BRIDGE WATER CROSSING
SCALE 1:100

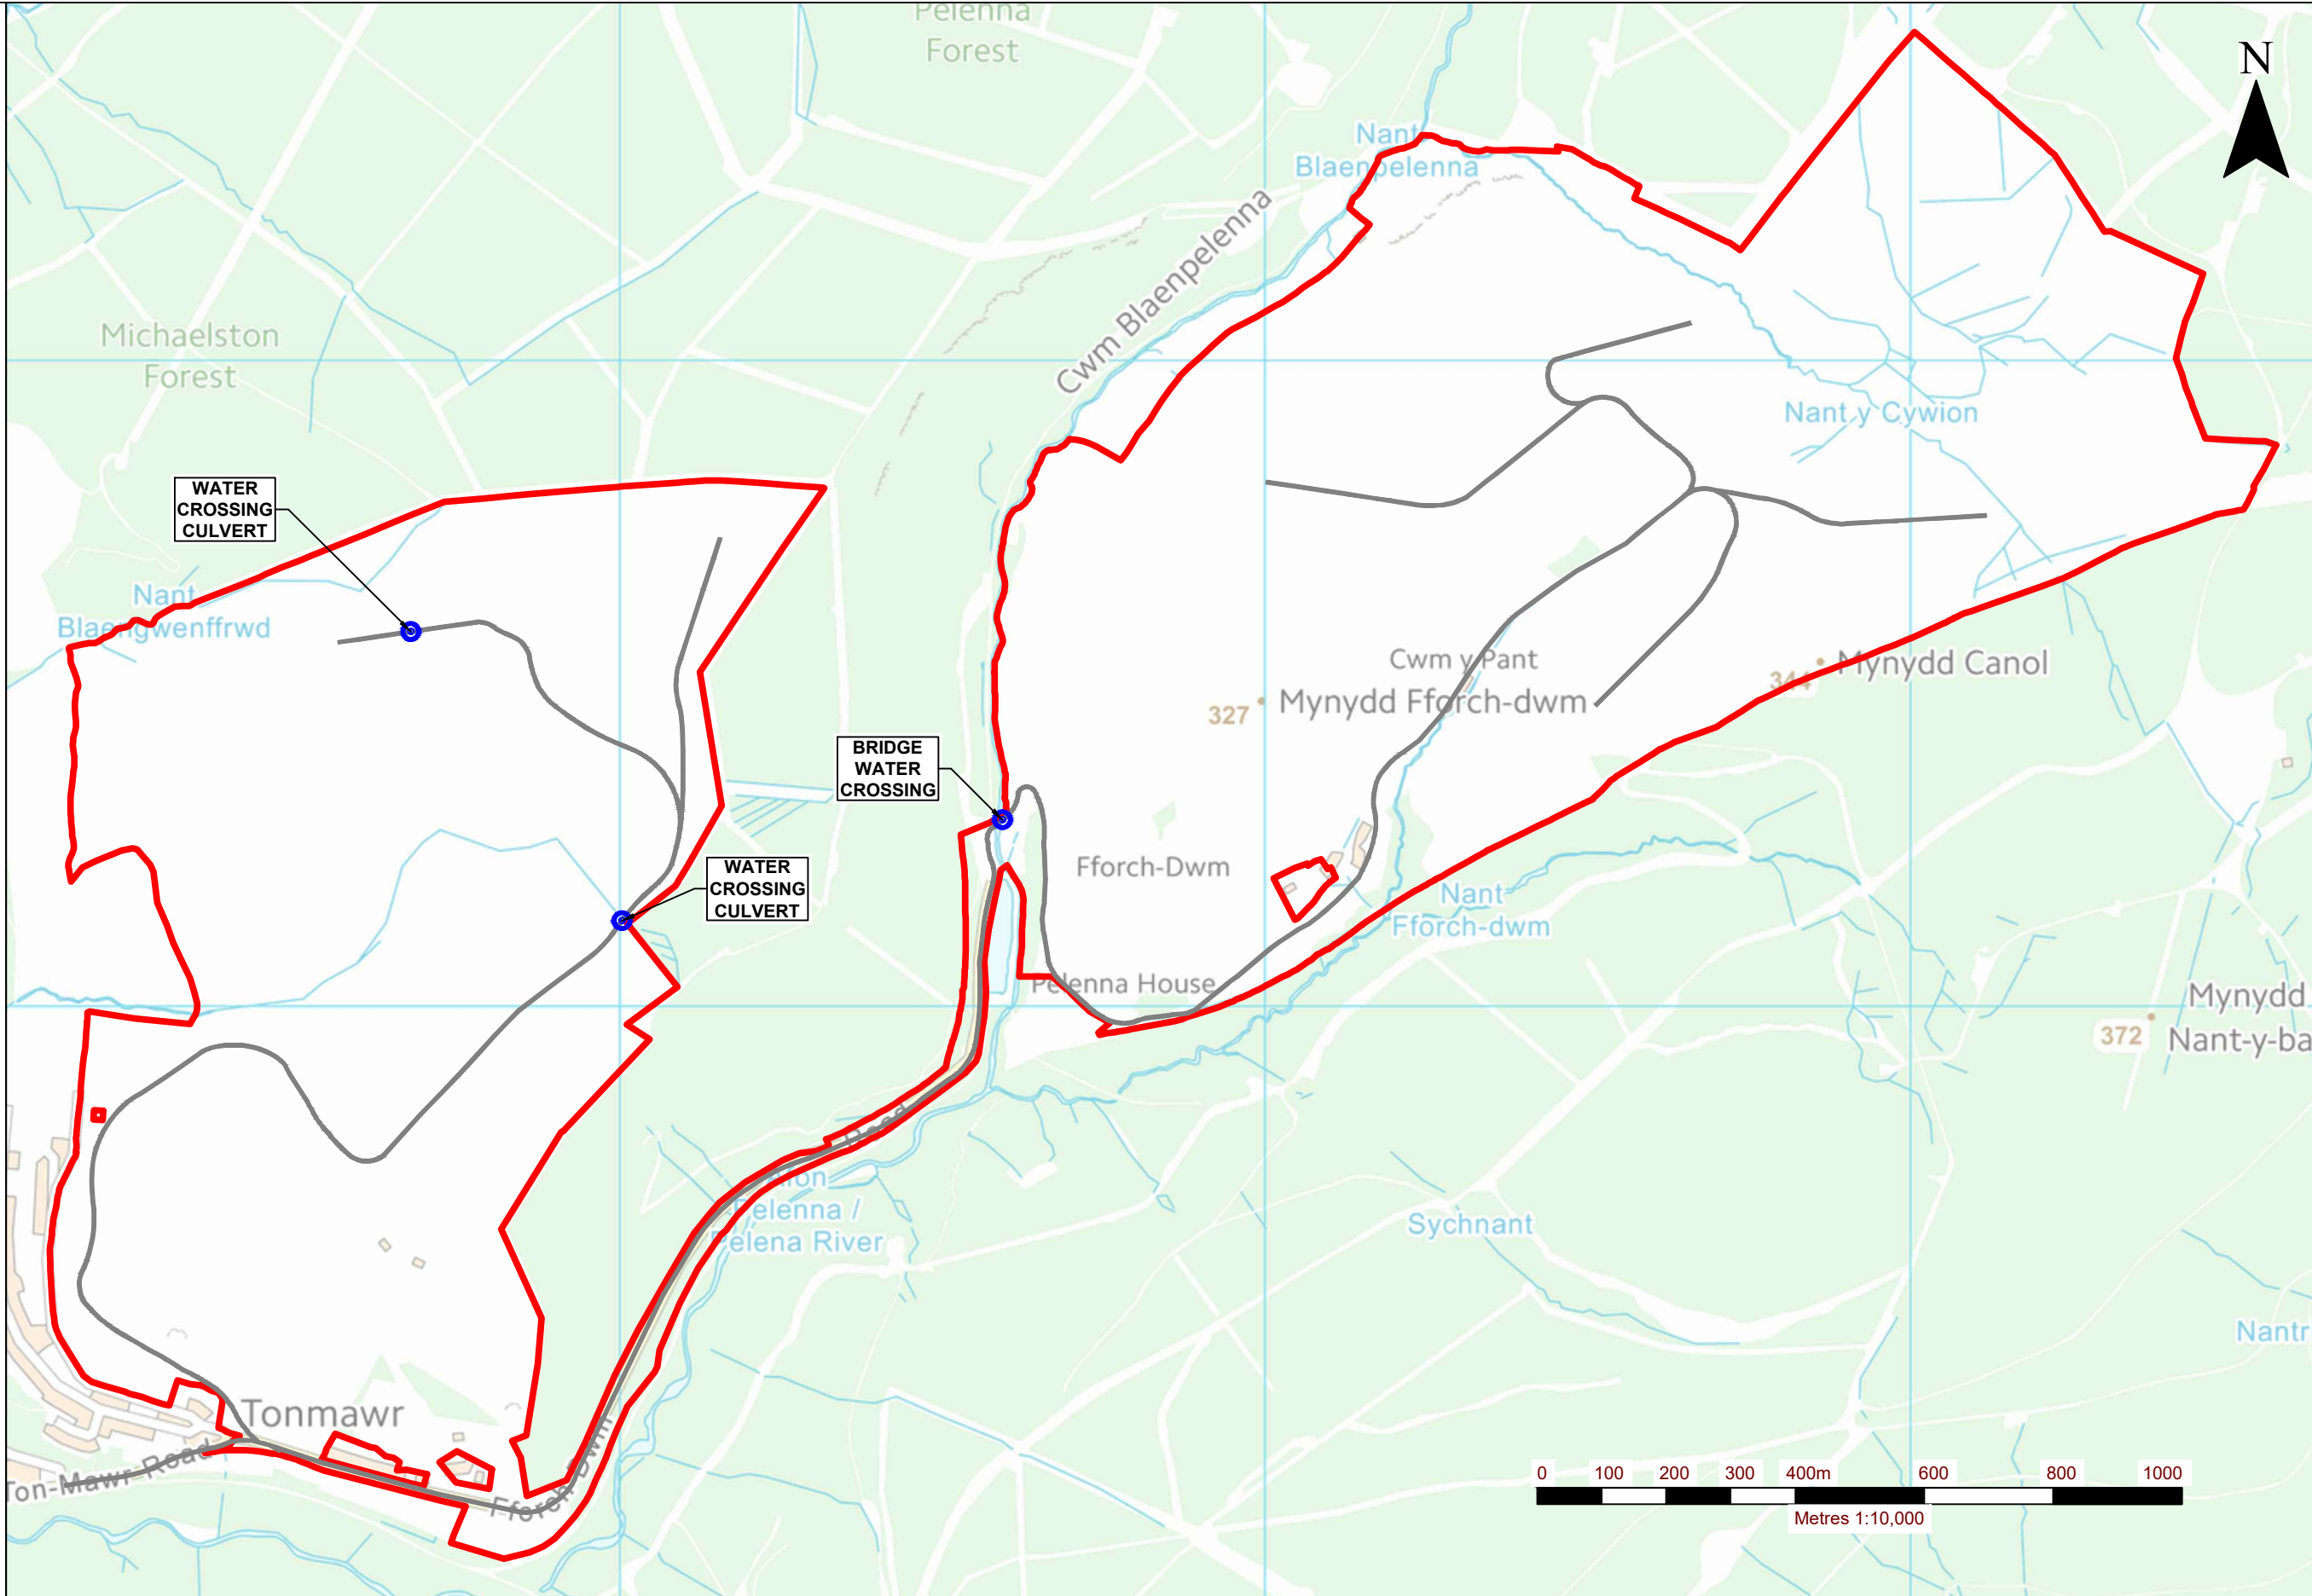


PLAN SHOWING LOCATIONS OF WATER CROSSING
SCALE 1:10,000

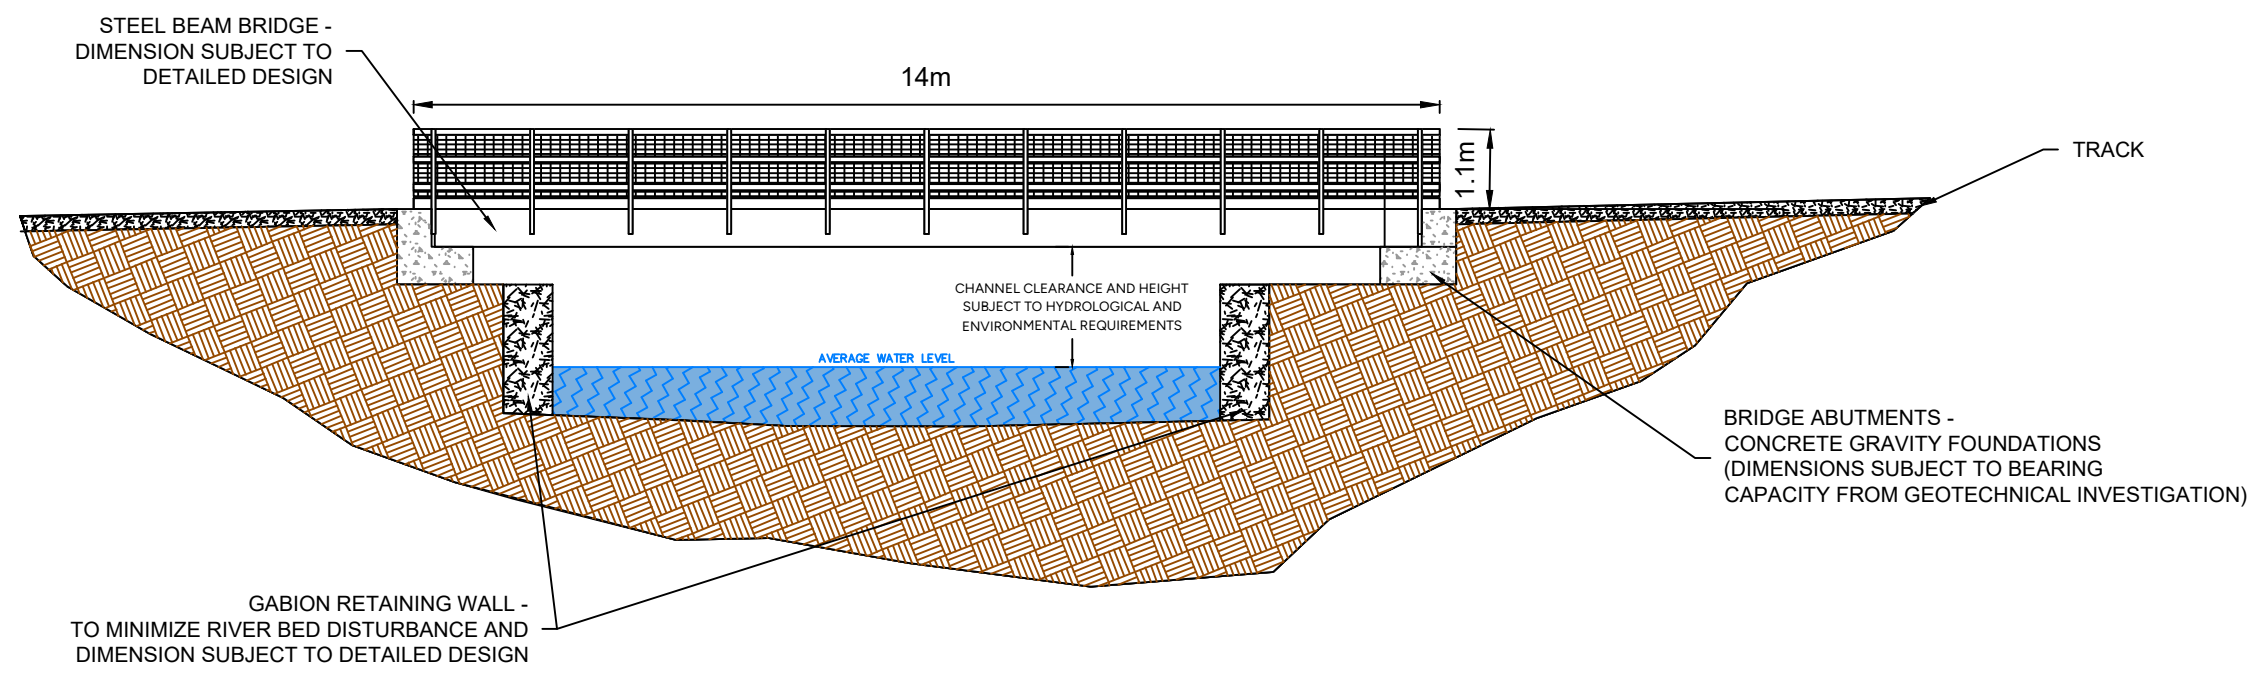

TYPICAL SECTION THROUGH BRIDGE WATER CROSSING
SCALE 1:100

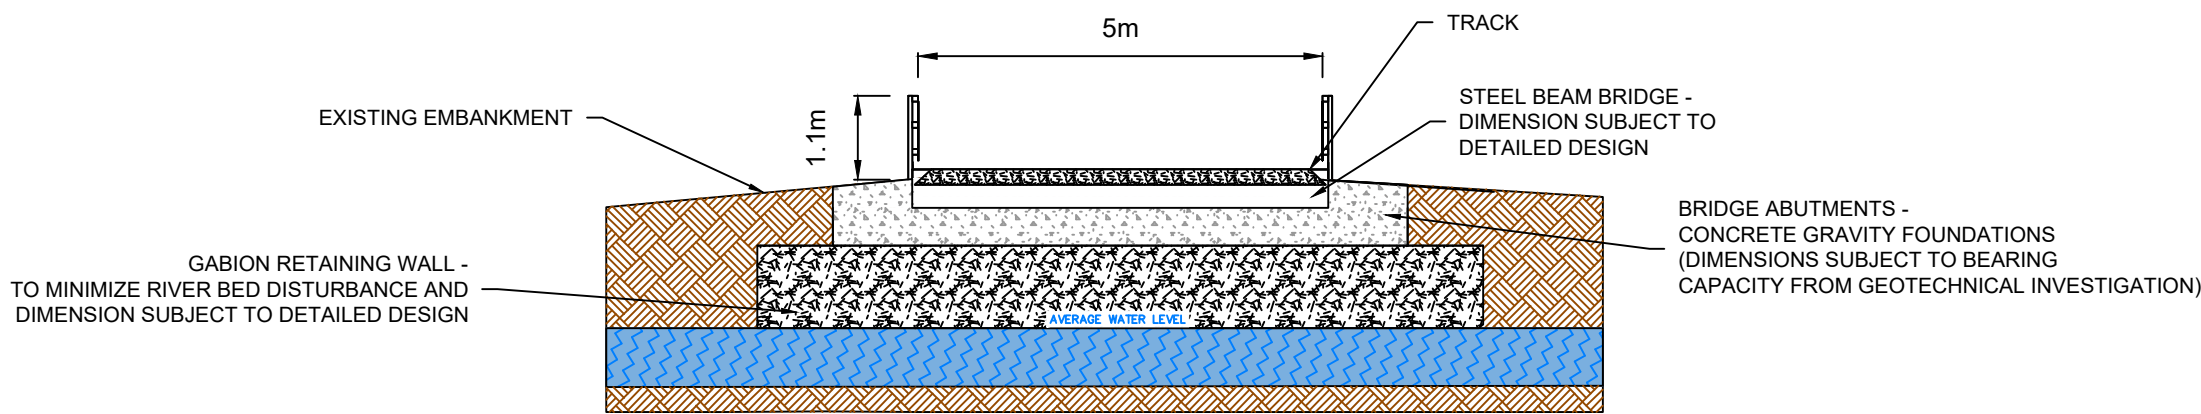

TYPICAL END ELEVATION - BRIDGE WATER CROSSING
SCALE 1:100

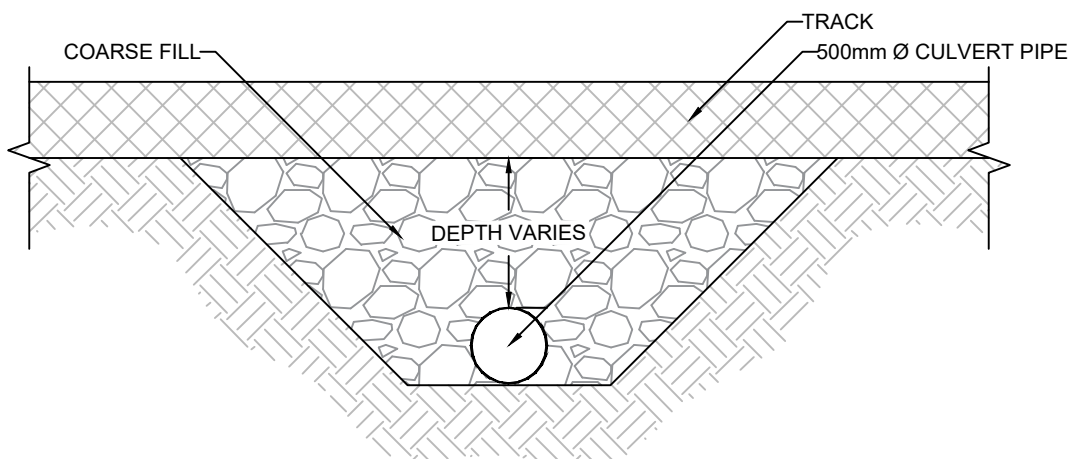

TYPICAL SECTION THROUGH CULVERT HEADWALL
SCALE 1:50



EXAMPLE OF PROPOSED BRIDGE DESIGN

NOTES	
	SITE BOUNDARY
	WATER CROSSING LOCATIONS
	PROPOSED ACCESS TRACK