
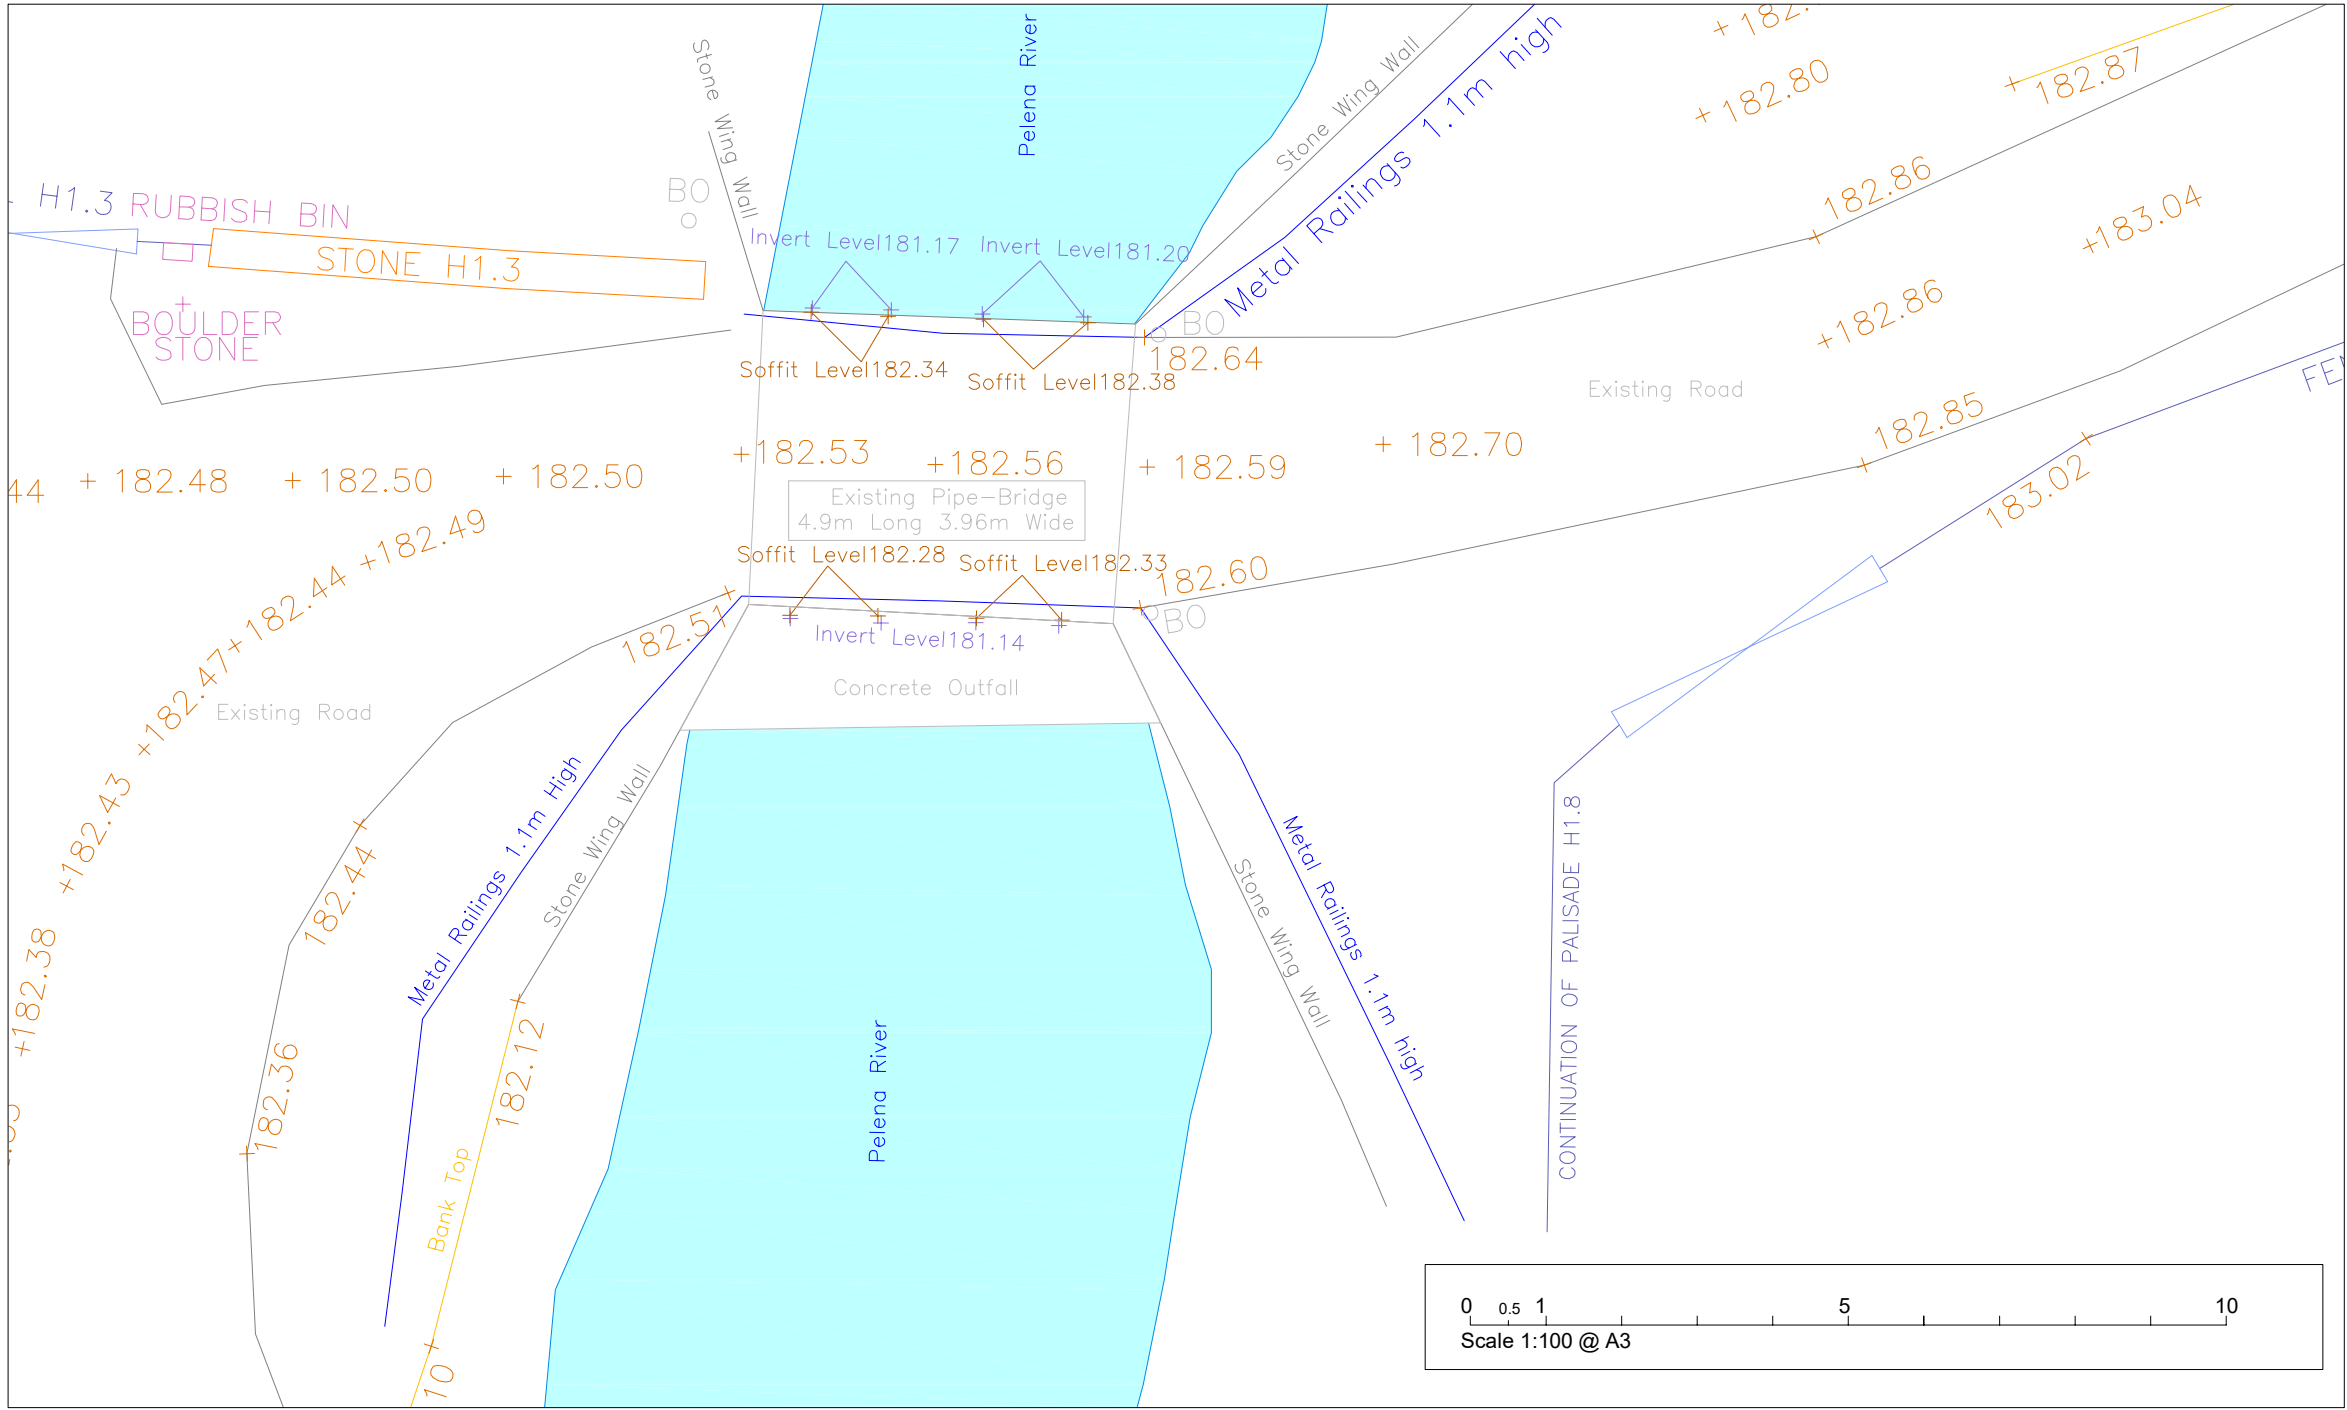


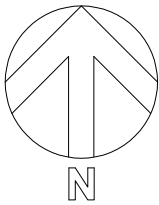

GENERAL NOTES

DO NOT SCALE THIS DRAWING.

ANY DIMENSIONAL DISCREPANCIES SHOULD BE NOTIFIED TO THE ENGINEER IMMEDIATELY.

ALL LEVELS ARE IN METRES - (m) AND ARE ABOVE ORDNANCE DATUM AT NEWLYN, CORNWALL UNLESS NOTED OTHERWISE.

NORTH SHOWN RELATED TO ORDNANCE SURVEY NATIONAL GRID (OSTN15). SITE CENTER WAL01, WHERE SF=1.0.

HIS DRAWING IS TO BE READ IN CONJUNCTION WITH ALL RELEVANT; SPECIFICATIONS; DRAWINGS; DETAILS AND OTHER DESIGN INFORMATION.

ALL DRAWINGS AND WRITTEN MATERIAL CONTAINED WITHIN, CONSTITUTE ORIGINAL AND UNPUBLISHED WORK OF THE ENGINEER AND MAY NOT BE DUPLICATED, USED, REPRODUCED OR DISCLOSED WITHOUT WRITTEN CONSENT OR EXPRESS PERMISSION FROM THE ENGINEER.

ALL INFORMATION CONTAINED IN THIS DOCUMENT IS COPYRIGHT ©

Abbreviations (Where Applicable)

|      |                                |
|------|--------------------------------|
| BG   | Box Gutter                     |
| BIN  | Bin (Litter Bin)               |
| BO   | Bollard                        |
| BSH  | Bus Shelter                    |
| CL   | Cover Level                    |
| CONC | Concrete                       |
| CUL  | Culvert                        |
| DC   | Drainage Channel               |
| DK   | Kerb (Drop Kerb)               |
| EJB  | Electric Junction Box          |
| EP   | Electricity Pole / Pylon       |
| FH   | Fire Hydrant                   |
| FIG  | Feeds Into Ground              |
| G    | Gully                          |
| GBN  | Grit Bin                       |
| H    | Height (m)                     |
| IC   | Inspection Cover               |
| IL   | Invert Level                   |
| LI   | Light                          |
| LP   | Lamp Post                      |
| P    | Pole / Upright, Pillar or Post |
| RG   | Road Gully                     |
| RP   | Rainwater Pipe                 |
| RS   | Road Sign                      |
| SAT  | Satellite Dish                 |
| SC   | Stop Cock                      |
| SF   | Soffit Level                   |
| TIC  | Telecom Inspection Cover       |
| TP   | Telegraph Pole                 |
| TRS  | Transformer                    |
| WM   | Water Meter                    |

|                                                                                      |    |    |  |                                              |                                   |                 |
|--------------------------------------------------------------------------------------|----|----|--|----------------------------------------------|-----------------------------------|-----------------|
| 01                                                                                   | AP | 01 |  | Issued                                       |                                   | 31/10/23        |
| DRAWING TITLE:<br>Fforch Dwm Road Existing Pelena River<br>Pipe Bridge Crossing Plan |    |    |  | DRAWING NUMBER:<br>MFD PA 22 01              | DWG DRAWING NAME:<br>MFD PA 22 01 |                 |
|                                                                                      |    |    |  | PROJECT NAME & ADDRESS:<br>Mynydd Fforch Dwm | APPROVAL STAMP:                   | SCALE:<br>1:100 |
|                                                                                      |    |    |  |                                              |                                   | FORMAT:<br>A3   |
|                                                                                      |    |    |  | CUSTOMER:<br>Naturalis                       | STATUS:<br>PRELIMINARY            | SHEET:<br>1_1   |