



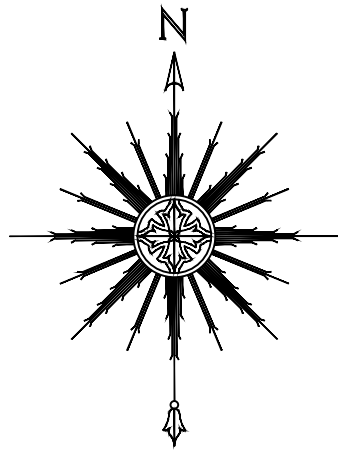

Existing Block Plan
Scale 1 : 500

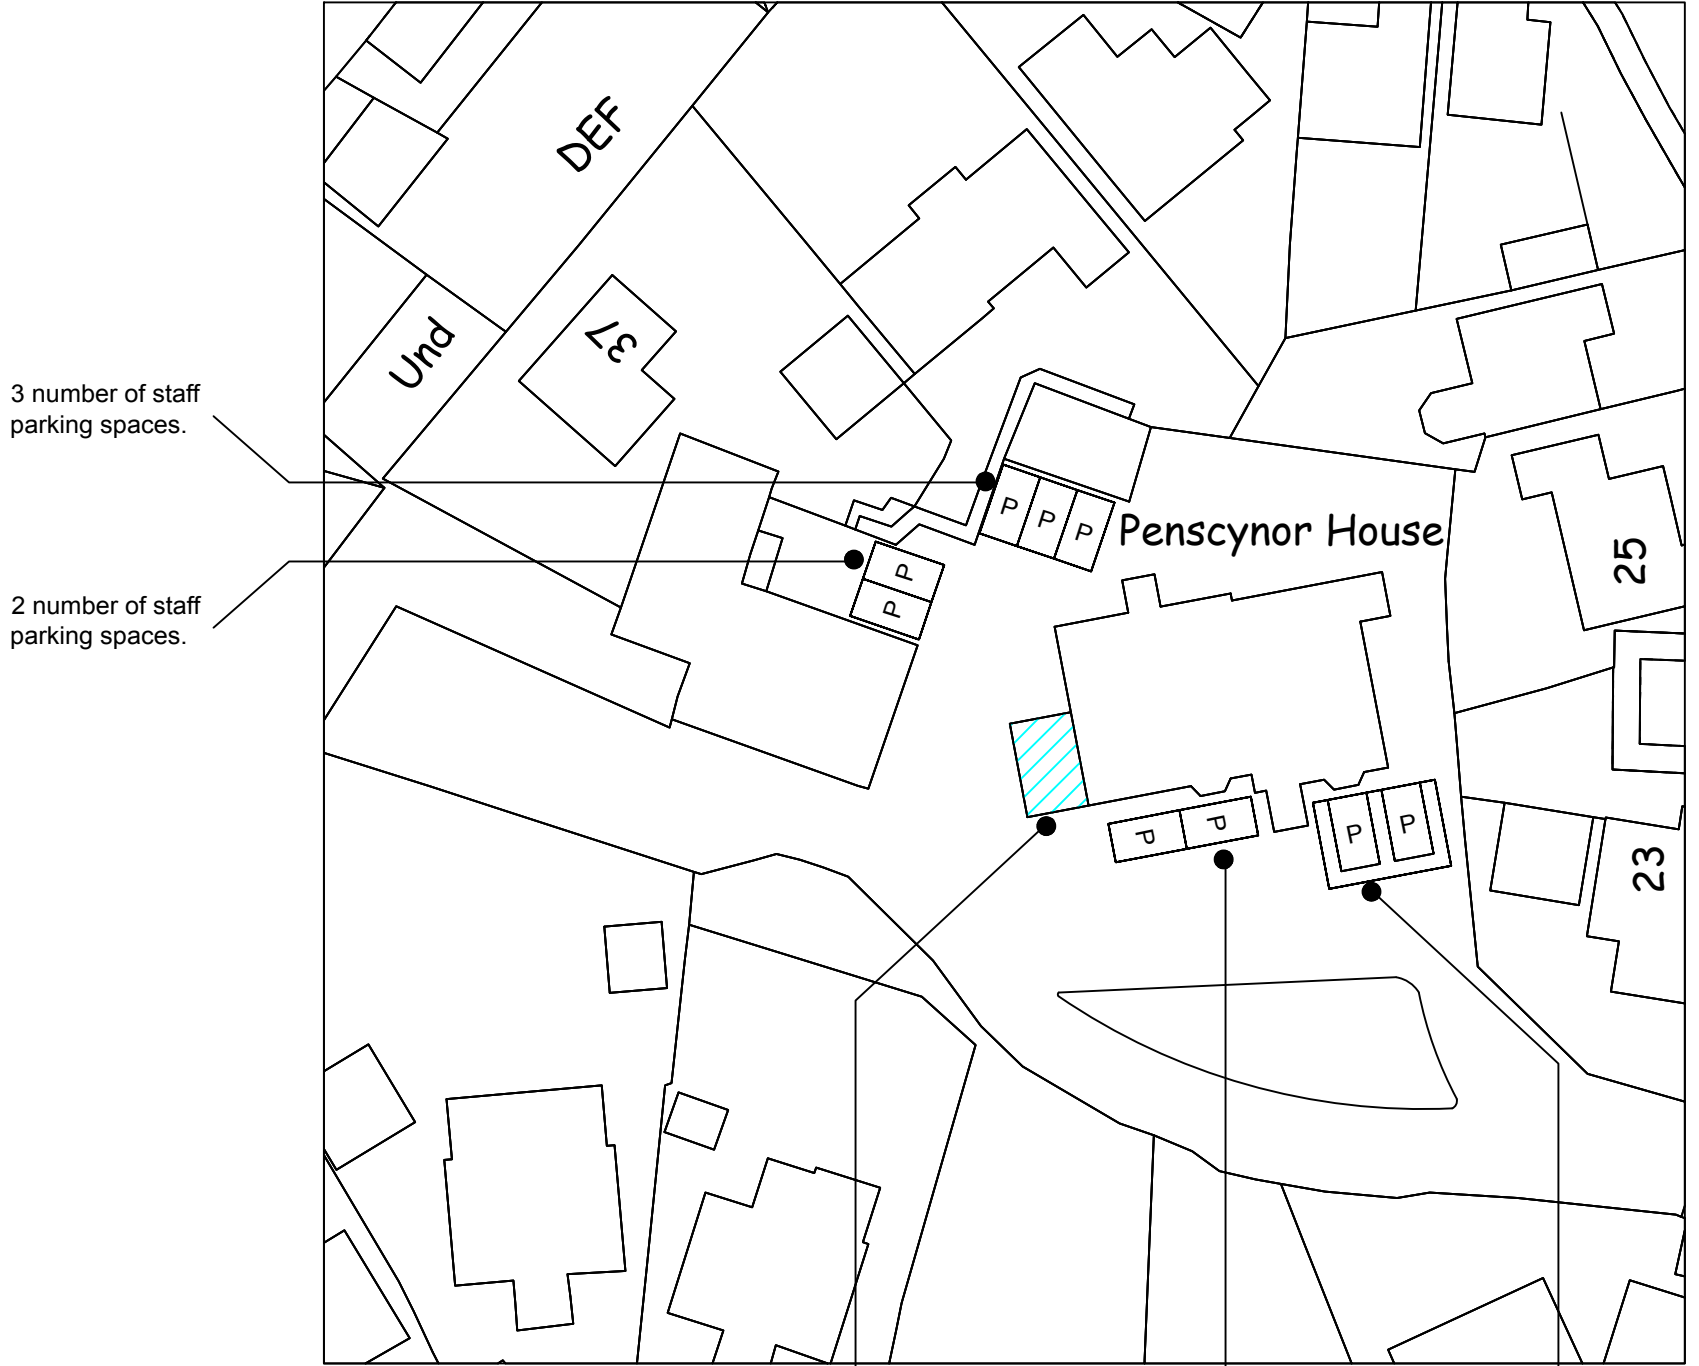


existing room within the footprint of the existing building proposed to be converted from a training room to an additional bedroom shown hatched in blue.

2 number of visitor parking spaces.

2 number of disabled parking spaces.

Proposed Block Plan
Scale 1 : 500

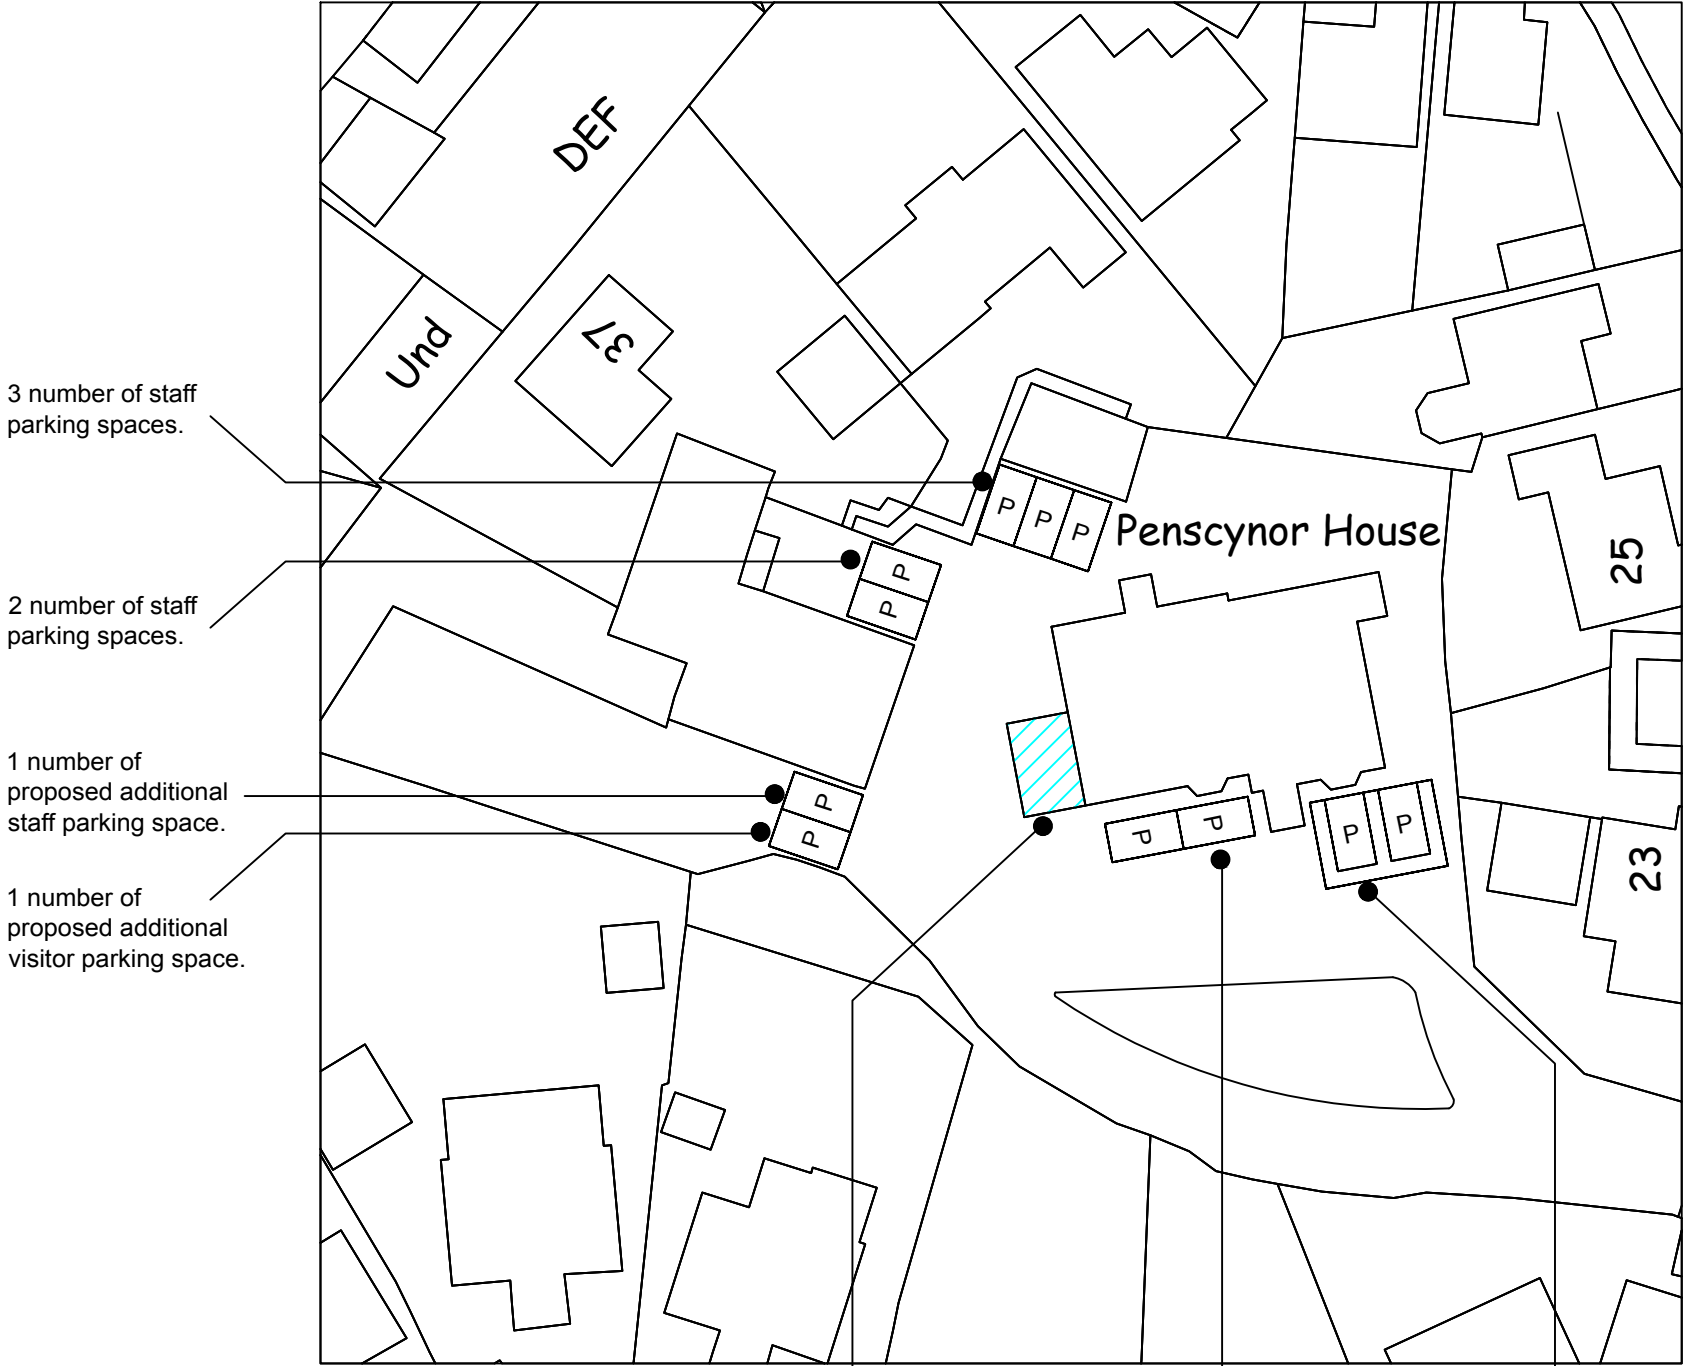

existing room within the footprint of the existing building proposed to be converted from a training room to an additional bedroom shown hatched in blue.

2 number of visitor parking spaces.

2 number of disabled parking spaces.

NOTES
DO NOT SCALE THIS DRAWING
CONTRACTOR TO CHECK ALL DIMENSIONS AND REPORT ALL ERRORS AND OMISSIONS TO THE ENGINEER



JAREWBRIDGE
DEVELOPMENT SERVICES
Architectural Design +
Quantity Surveying

5 Chapel Street, Mumbles, Swansea SA3 4NH

web: www.jarewbridge.com
email: info@jarewbridge.com
tel: 01792 360606
Adam: 07790 762443 John: 07775 595410

Client
Choice Care Group

Project
Penscynor House
Penscynor
Cilfrew

Drawing Title
Block Plans.

Issue
INFORMATION

Project No. 08.23.PH	Drawing No. 08.23.PH.D3
-------------------------	----------------------------

Scales 1:500	Date 09.11.23	Revision
Drawn APR	Checked JAR	Sheet Size A2 A