


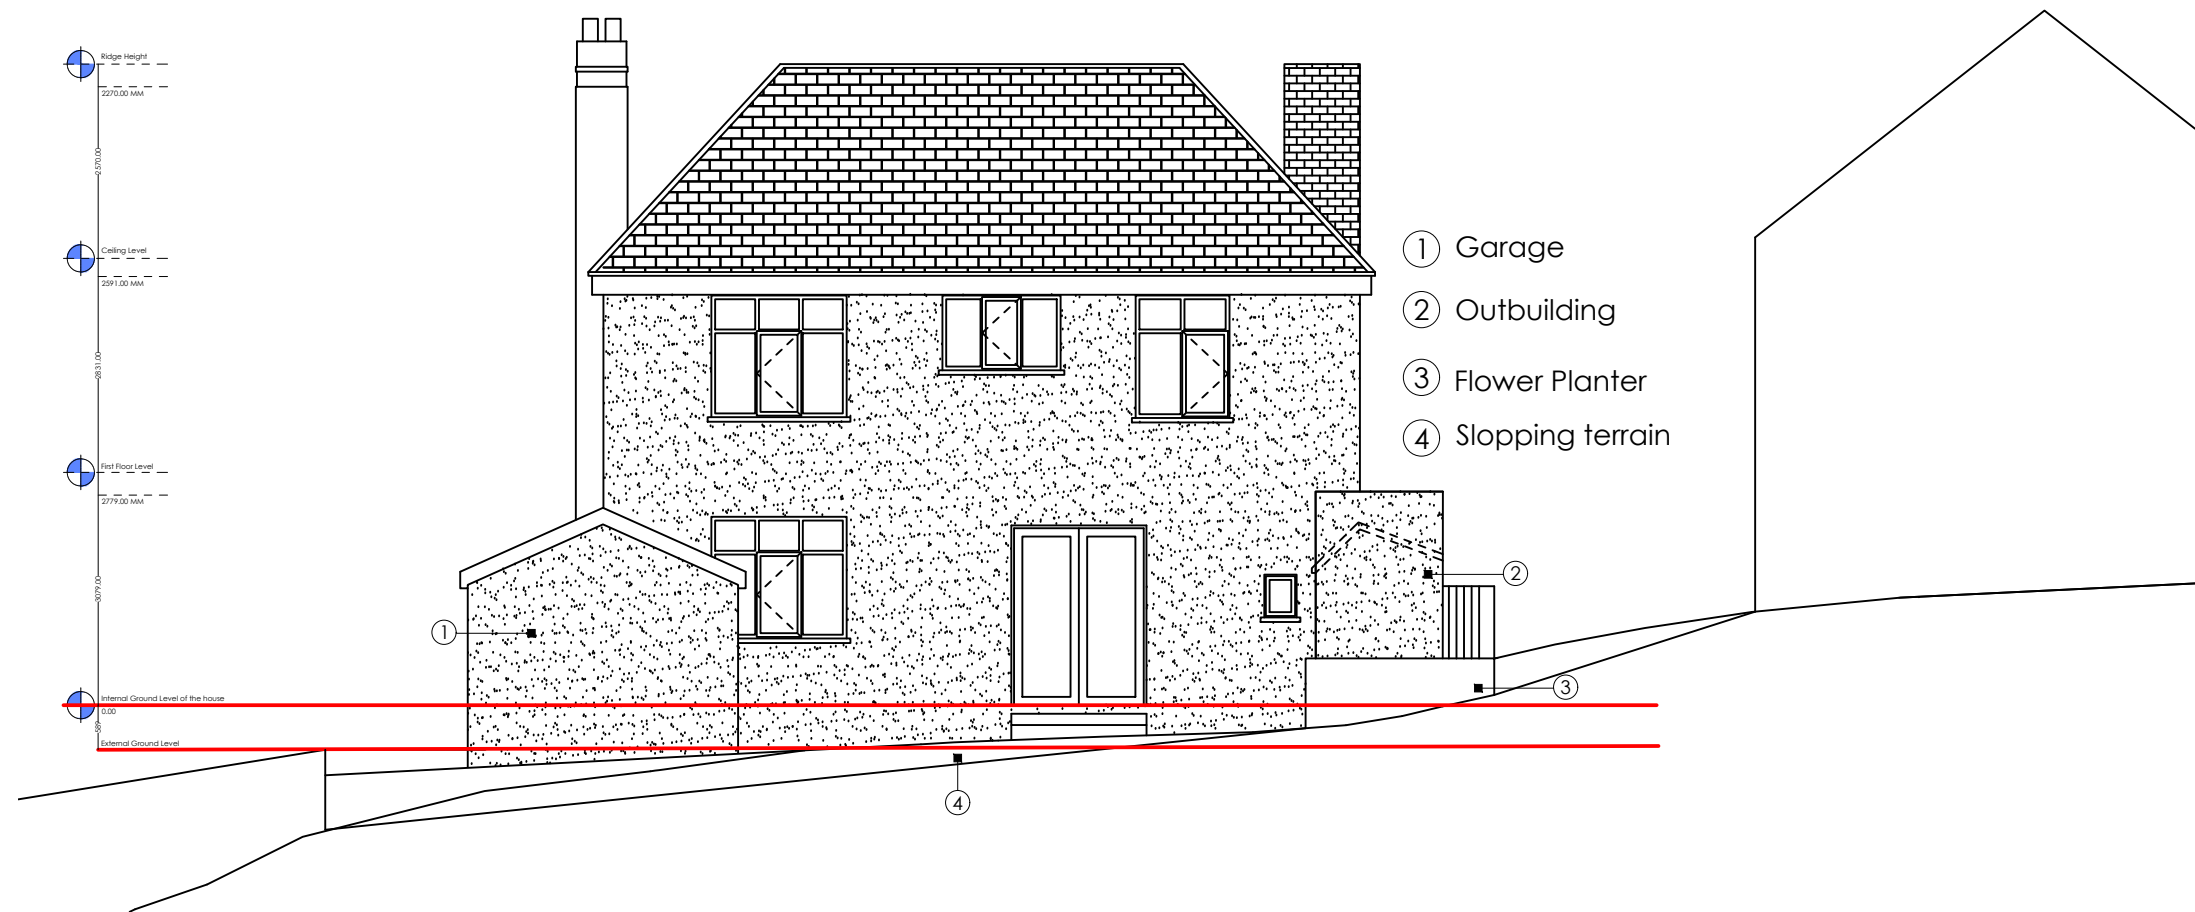


PP300 Existing Front Section A
1:100 @ A1



PP300 Proposed Front Section A
1:100 @ A1



PP300 Existing Rear Section B
1:100 @ A1

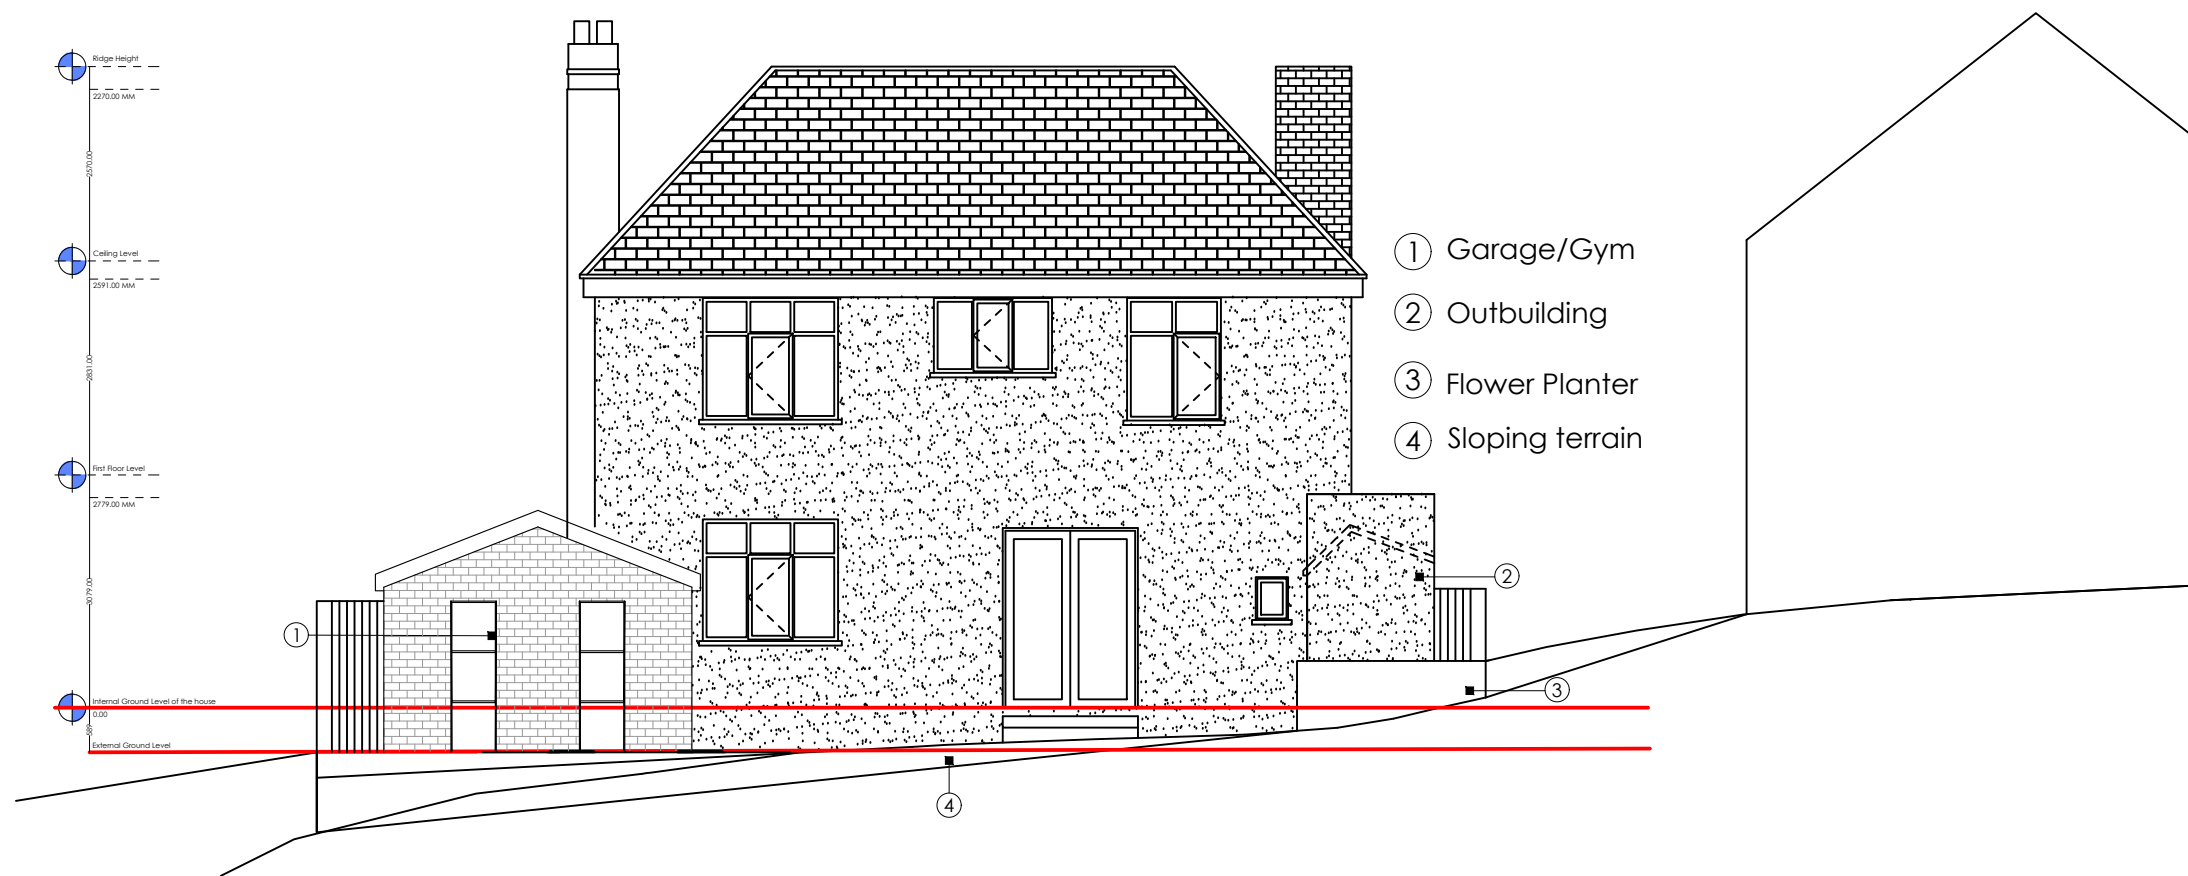


PP300 Proposed Rear Section B
1:100 @ A1



PP300 Existing North-West Boundary wall
1:100 @ A1



PP300 Proposed North-West Boundary wall
1:100 @ A1

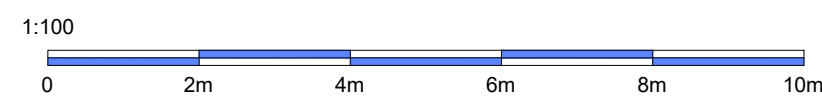

Revisions		
Rev #	Date	Description
01	01/01/22 x	

Client: Craig Gorman
Address: 20 Daphne Road,
Neath SA10 8DP
Date: 31/05/2023
Title: Sections
Drawn By: PD
Scale: 1:100 @ A1

R.Hughes, Platform, Bute St,
Cardiff CF10 5LE
www.RHughesdesigns.com
Enquiries@rhughesdesigns.com
02922 362706