




## LOCATION PLAN

1 : 1250

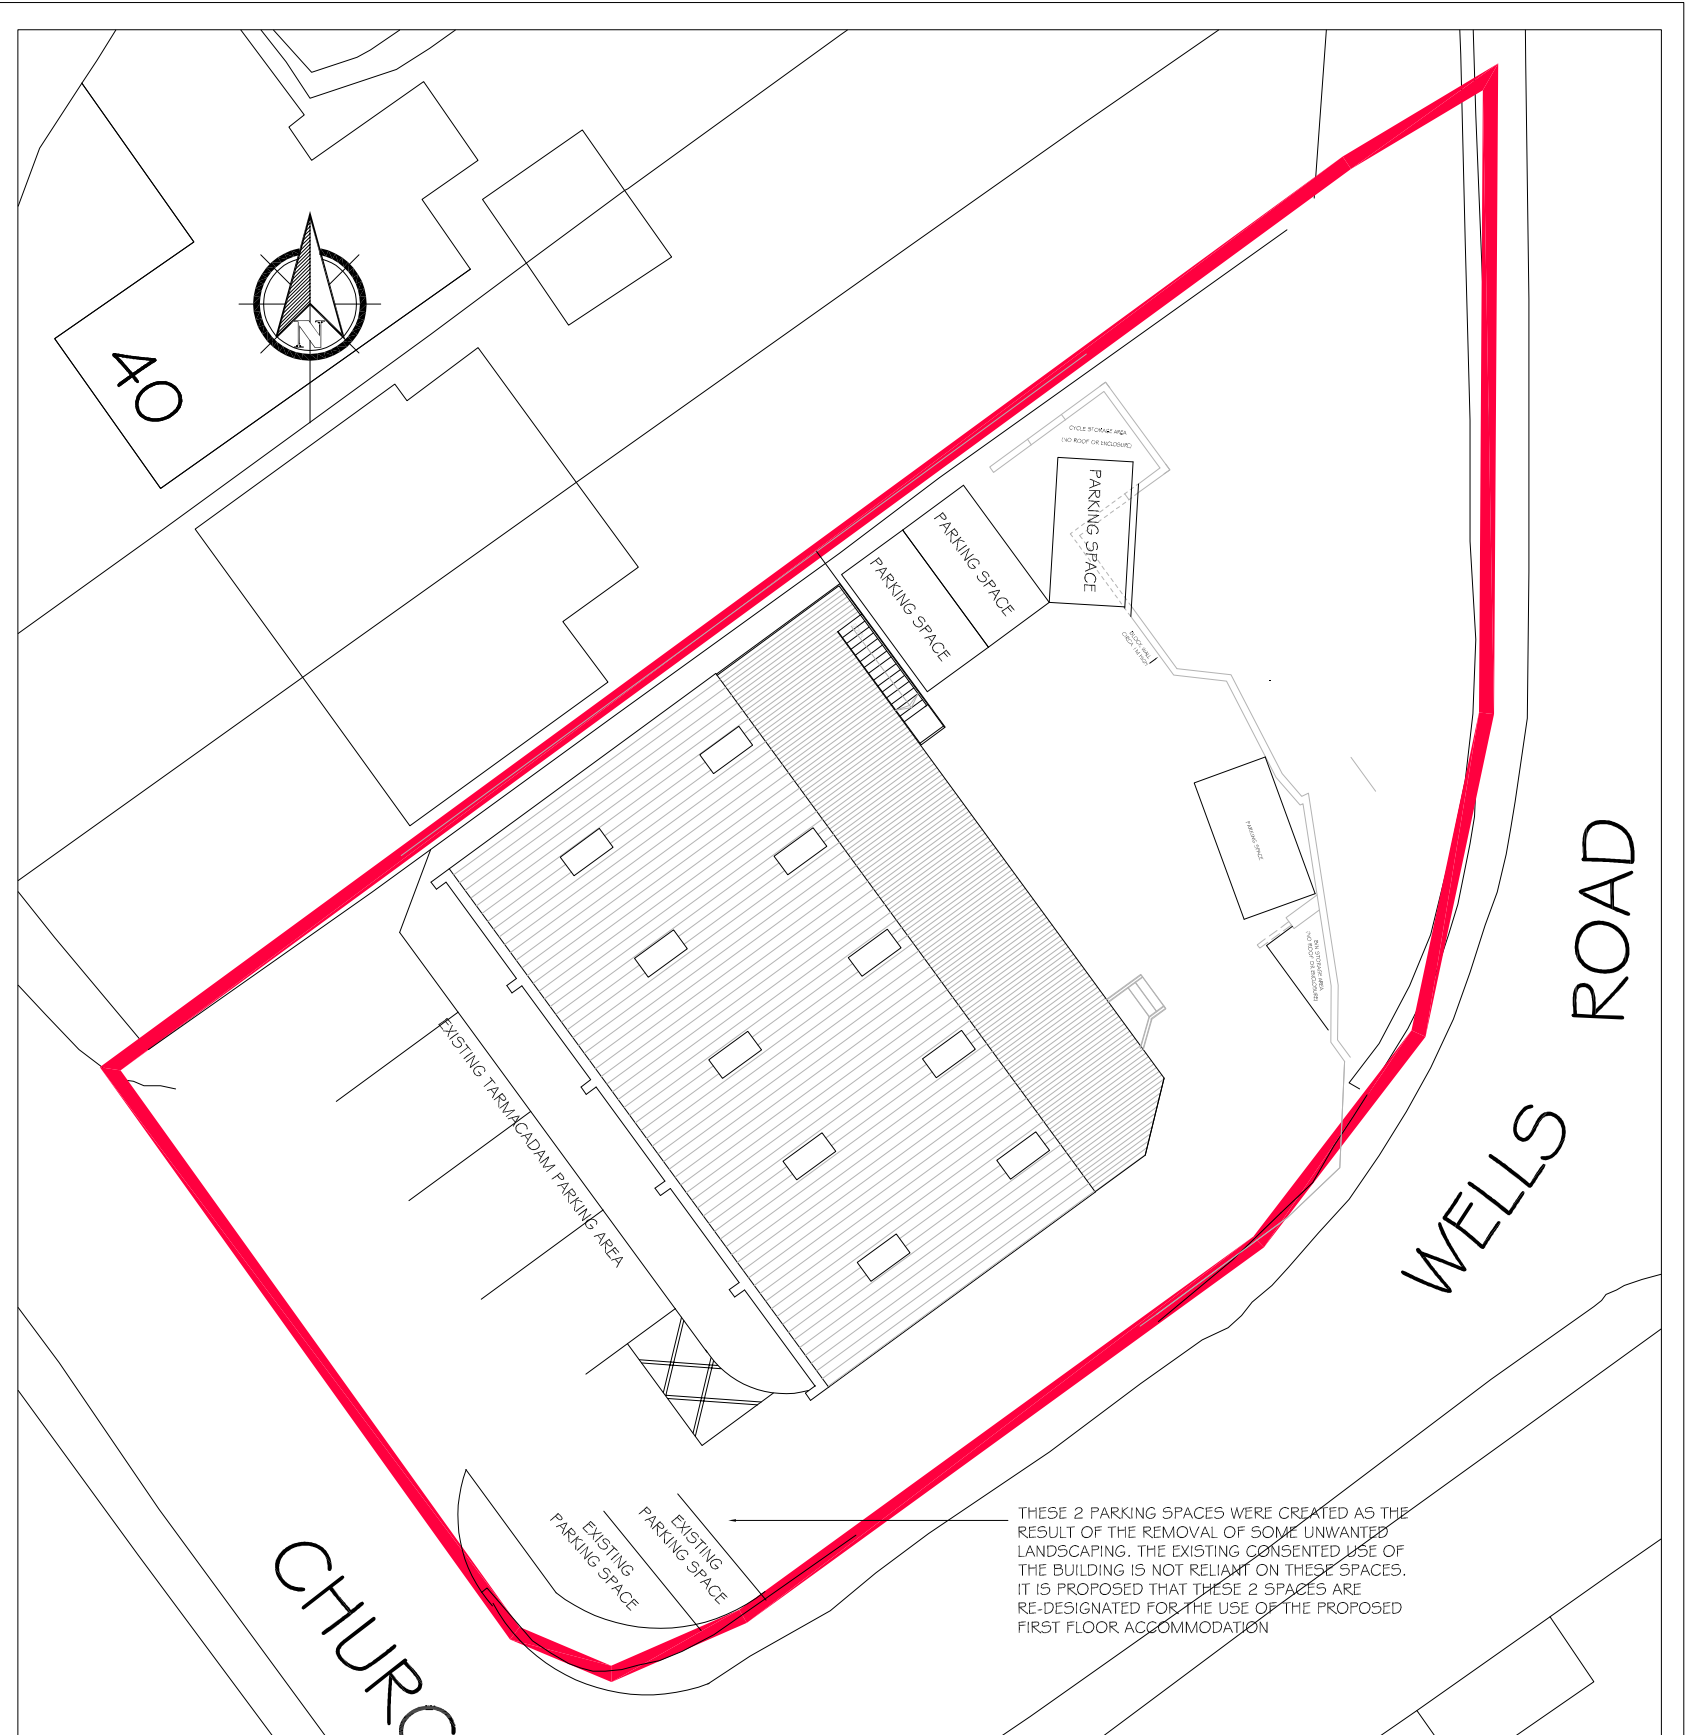

## SITE PLAN (PROPOSED)

1 : 250