XCLUDER LOW PROFILE PEST CONTROL DOOR SWEEP
DESIGNED TO STOP PESTS ENTERING UNDERNEATH
THE ACCESS GATE

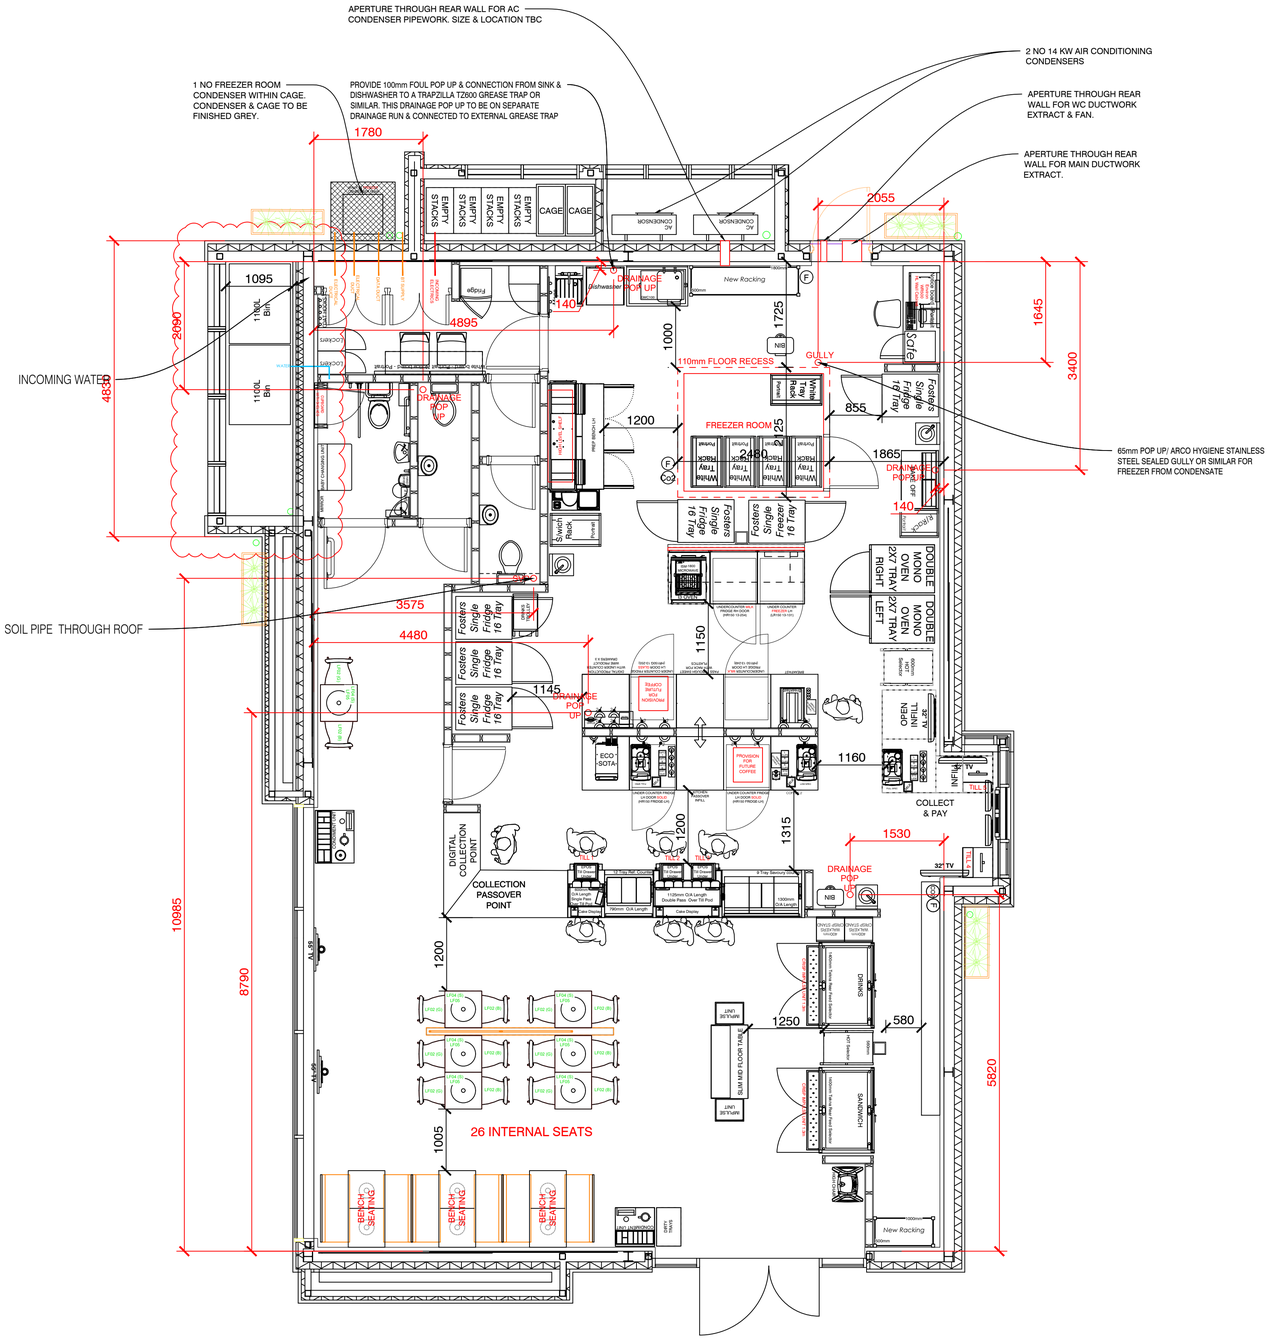

PROPOSED GA PLAN (1:50)

DO NOT RESCALE THIS DRAWING

REV	DESCRIPTION	DATE	NAME
A	UPDATED SERVICES CUPBOARD LOCATION, AC CONDENSERS & FREEZER ROOM CONDENSER	30.03.23	TS

GREGGS

GREGGS Plc (CENTRAL)
MAINSTREAM WAY
SALTLEY
BIRMINGHAM
B7 4SN
Tel: (0121) 605 1122

Shop S Number & Name
S5790 PORT TALBOT BAGLAN BAY RP DT

Title
PROPOSED GA

Site Address
GREGGS DRIVE THRU, BAGLAN BAY RETAIL PARK, PORT TALBOT, SA12 7BZ

Gross Building Area	Gross Sales Area
172 Sq m	70 Sq m

Drawing No.	Rev.
RCEN/S5790/01	A

Date 08.02.23 | Scale 1:50 @ A1

Drawn by TS

Issued 31-Mar-23

Scale Bar
0 500 1000 1500 2000 2500mm
SCALE 1:50