


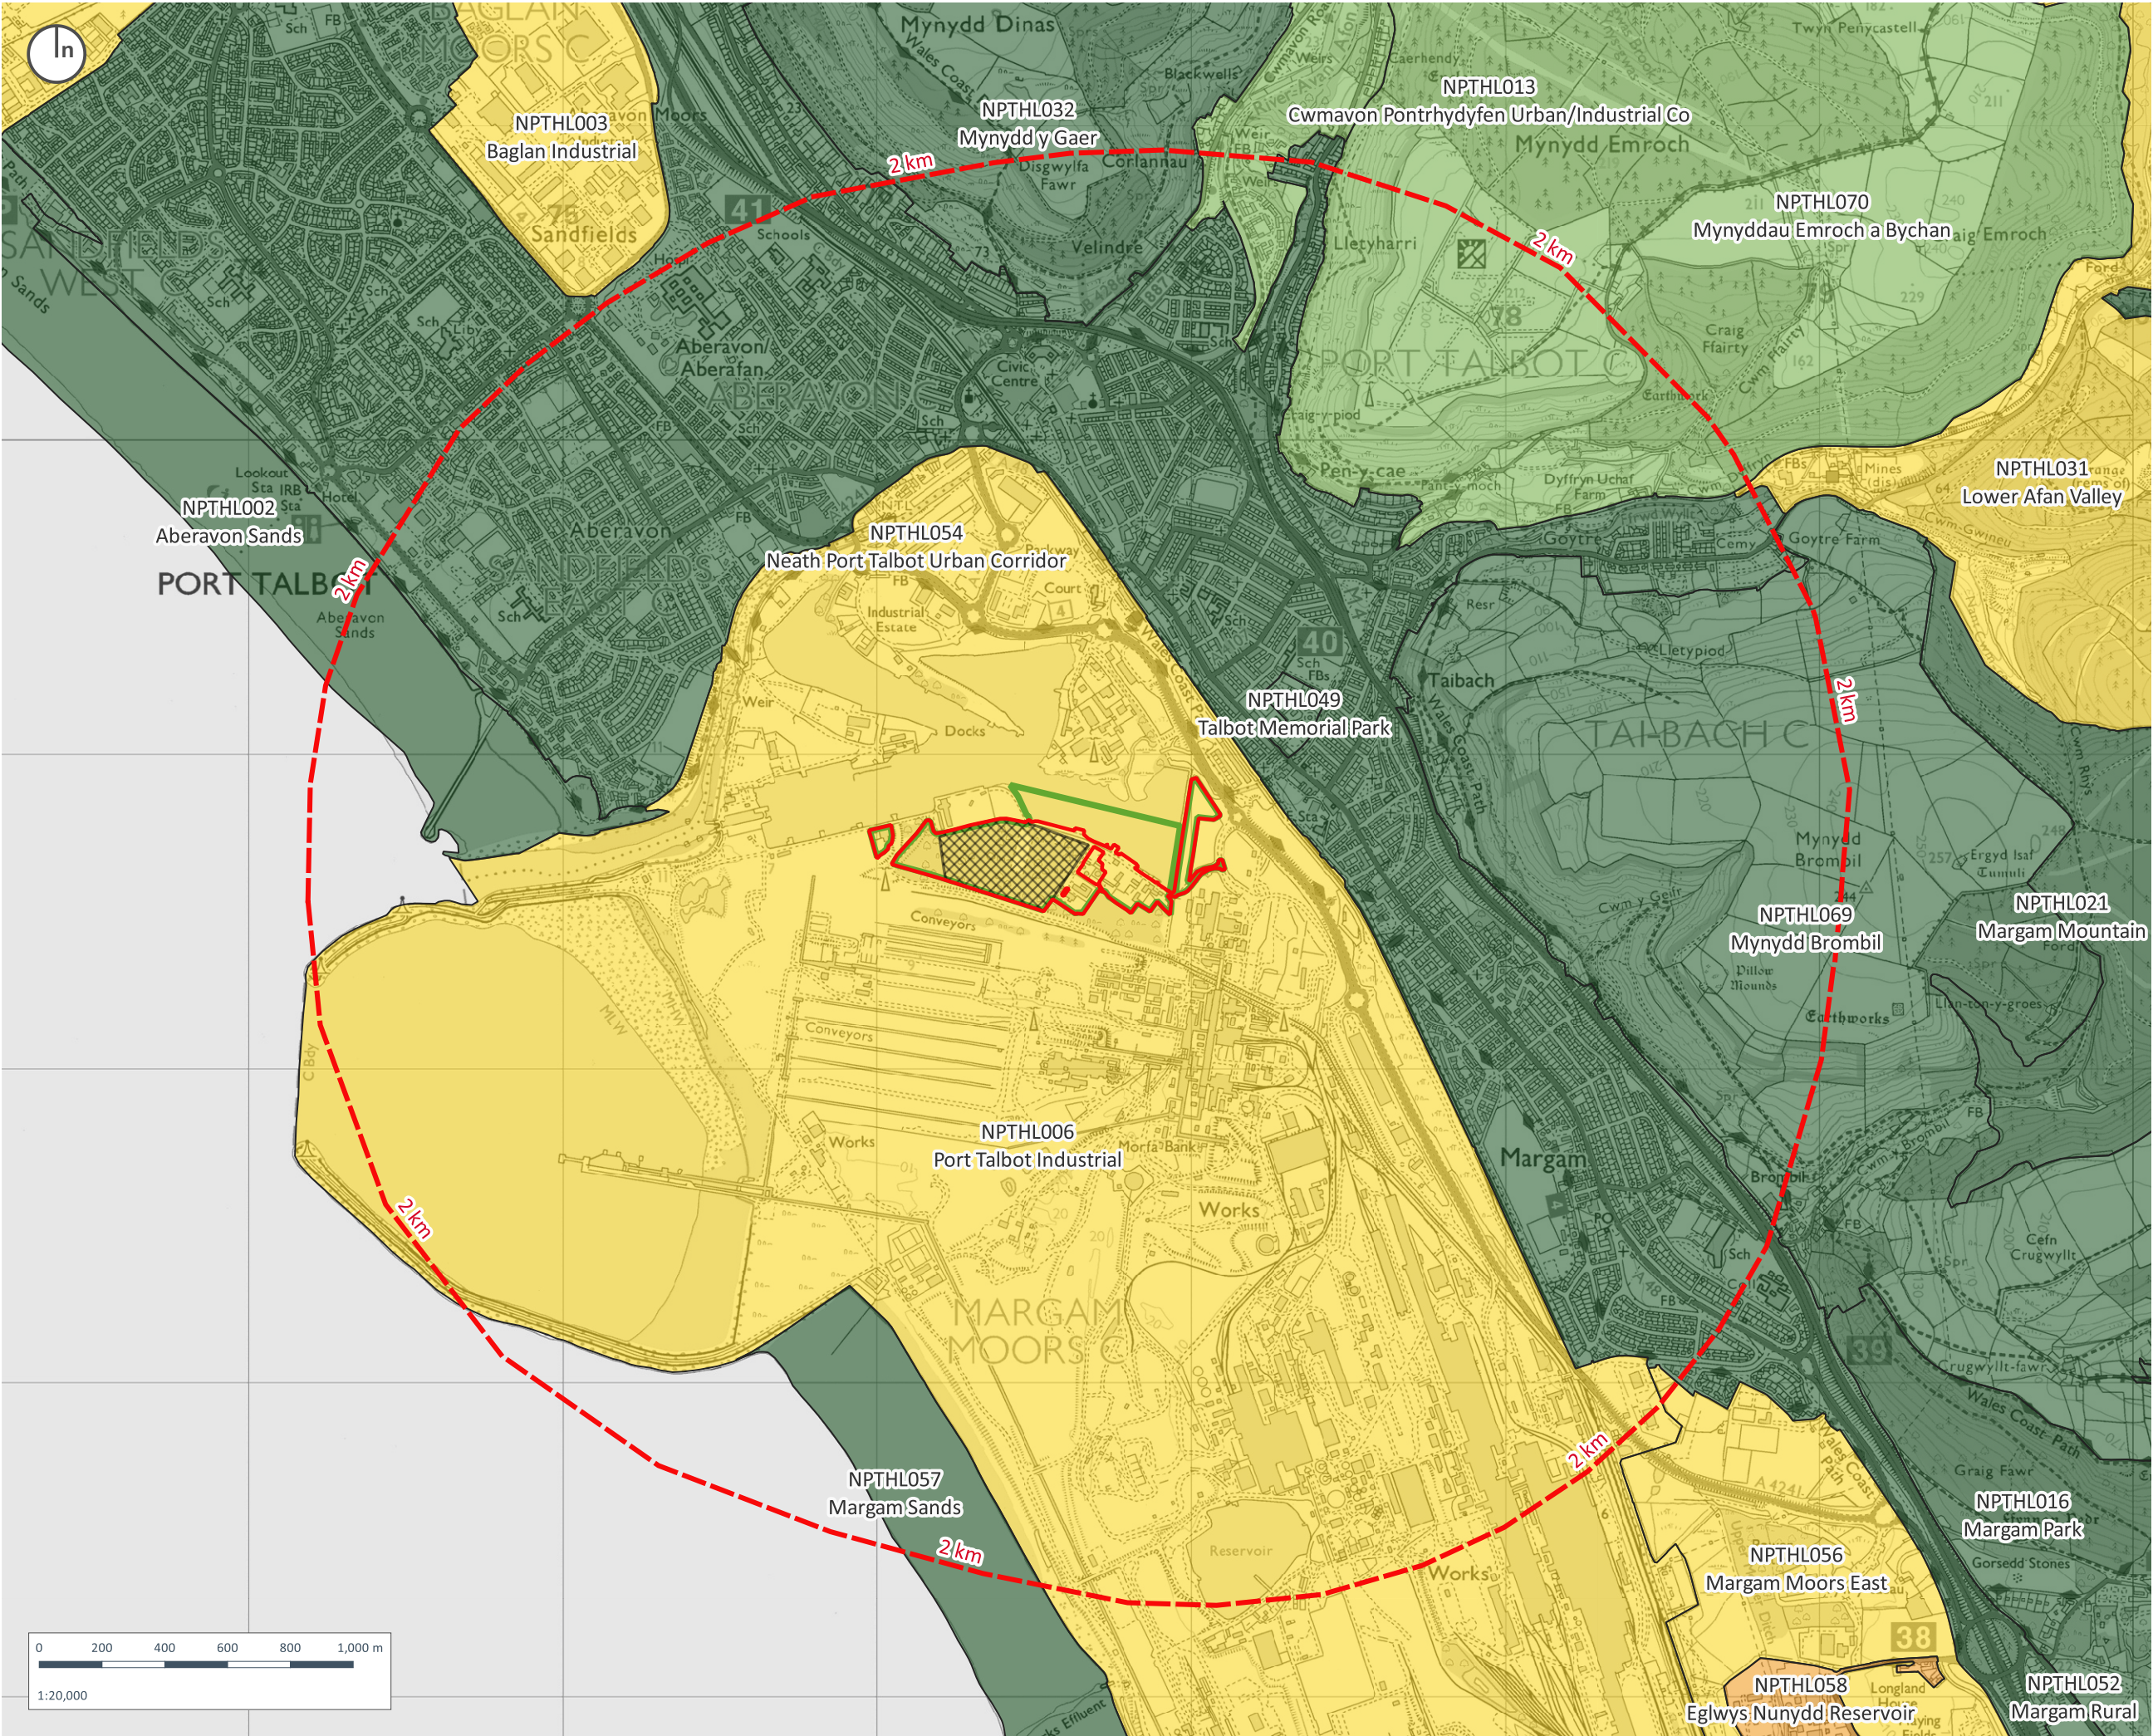

Copyright of Turley

This drawing is for illustrative purposes only and should not be used for any construction or estimation purposes. To be scaled for planning application purposes only. No liability or responsibility is accepted arising from reliance upon the information contained within this drawing.

Plans reproduced by permission of Ordnance Survey on behalf of The Controller of Her Majesty's Stationery Office. © Crown Copyright and database right [2023]. All rights reserved. Ordnance Survey Licence number [100020449]

- Application Boundary
 - EIA Study Area Boundary
 - Study Area
 - Production Development Zone
- LANDMAP Historic Landscape Aspect Areas
Overall Evaluation Score
- Outstanding
 - High
 - Moderate
 - Low

CLIENT:
Lanza Tech UK Limited

PROJECT:
Project Dragon

DRAWING:
Figure 8.2.4 - LANDMAP Aspect Areas
HISTORIC LANDSCAPE

PROJECT NUMBER:
LANT3006

DRAWING NUMBER:
8.2.4

CHECKED BY:
JE

REVISION:
1.0

STATUS:
Draft

DATE:
August 2023

SCALE:
1:20,000 @ A3